


© Crown copyright and database rights 2024 OS 100035409
Reproduction in whole or in part is prohibited
without the permission of Ordnance Survey.


Stanfords VectorMap
No. SP67693

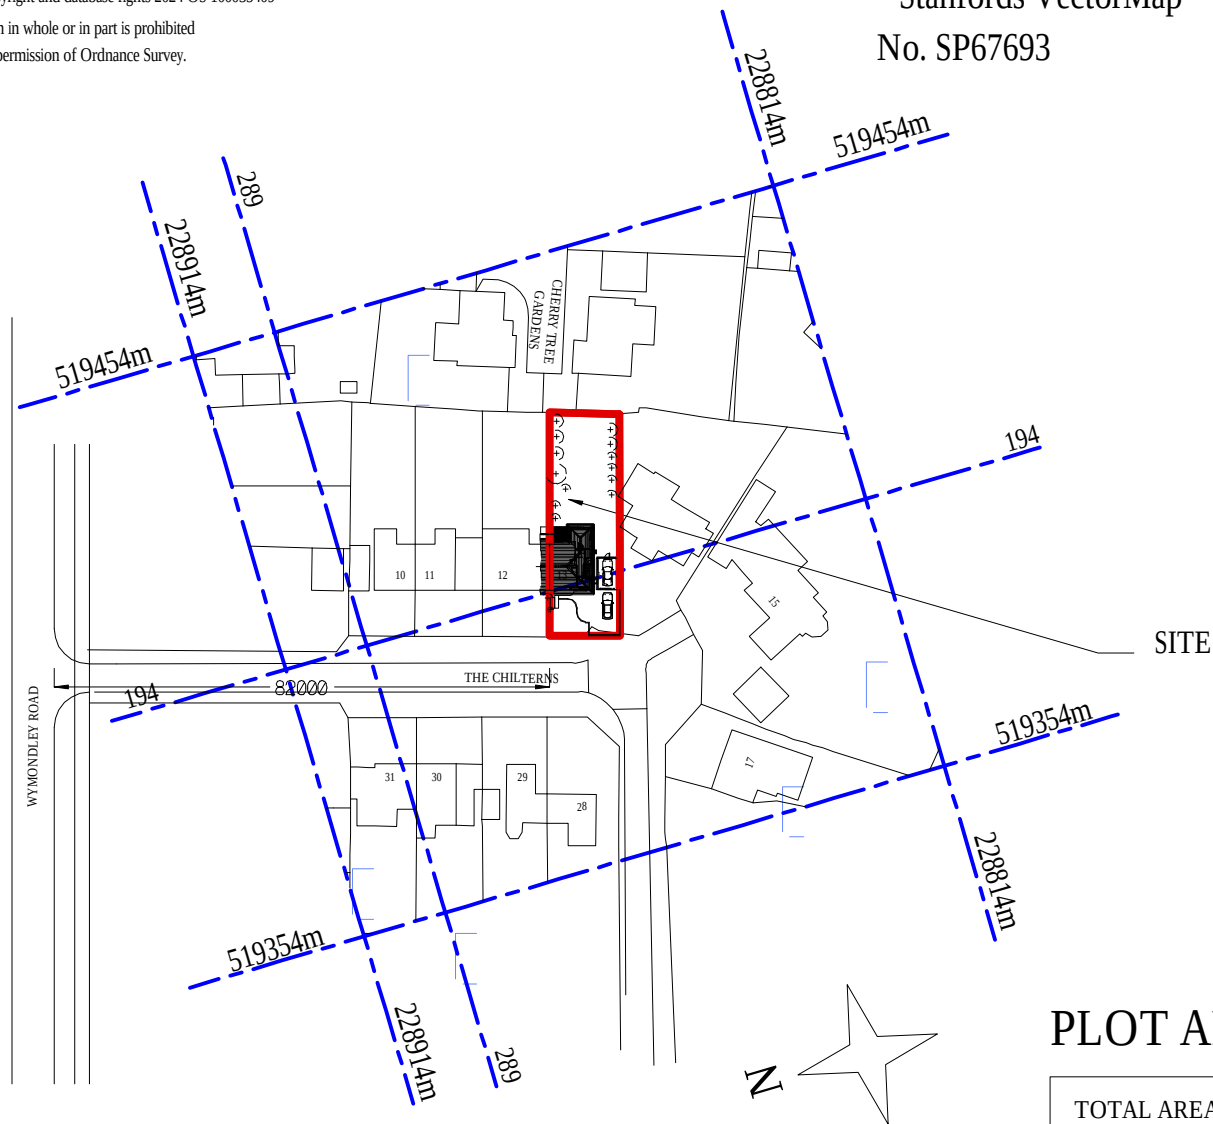

EXISTING KEY PLAN
SCALE 1 : 1250

PLOT AREA

TOTAL AREA OF PLOT 13 :-
427.68 SQUARE METRES.
0.04277 HECTARE.
0.1057 ACRE.
511.50 SQUARE YARDS.

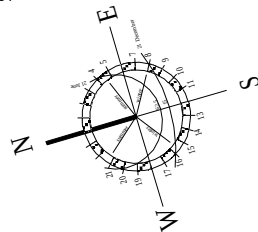

PLOTTED - A3 @ 1 : 1250

DRAWING NUMBER
P - 11

REV: -


PROJECT NUMBER
TB - 24

CLIENT

Mr. & Mrs. T. Briercliffe
13 The Chilterns
Hitchin
Hertfordshire
SG4 9PP

PROJECT TITLE
PROPOSED SIDE BASEMENT,
KITCHEN EXTENSION,
CONSERVATORY, FIRST FLOOR
BEDROOM, LOFT SUITE and
INTERNAL ALTERATIONS.

DRAWING TITLE
EXISTING and PROPOSED
KEY PLANS.

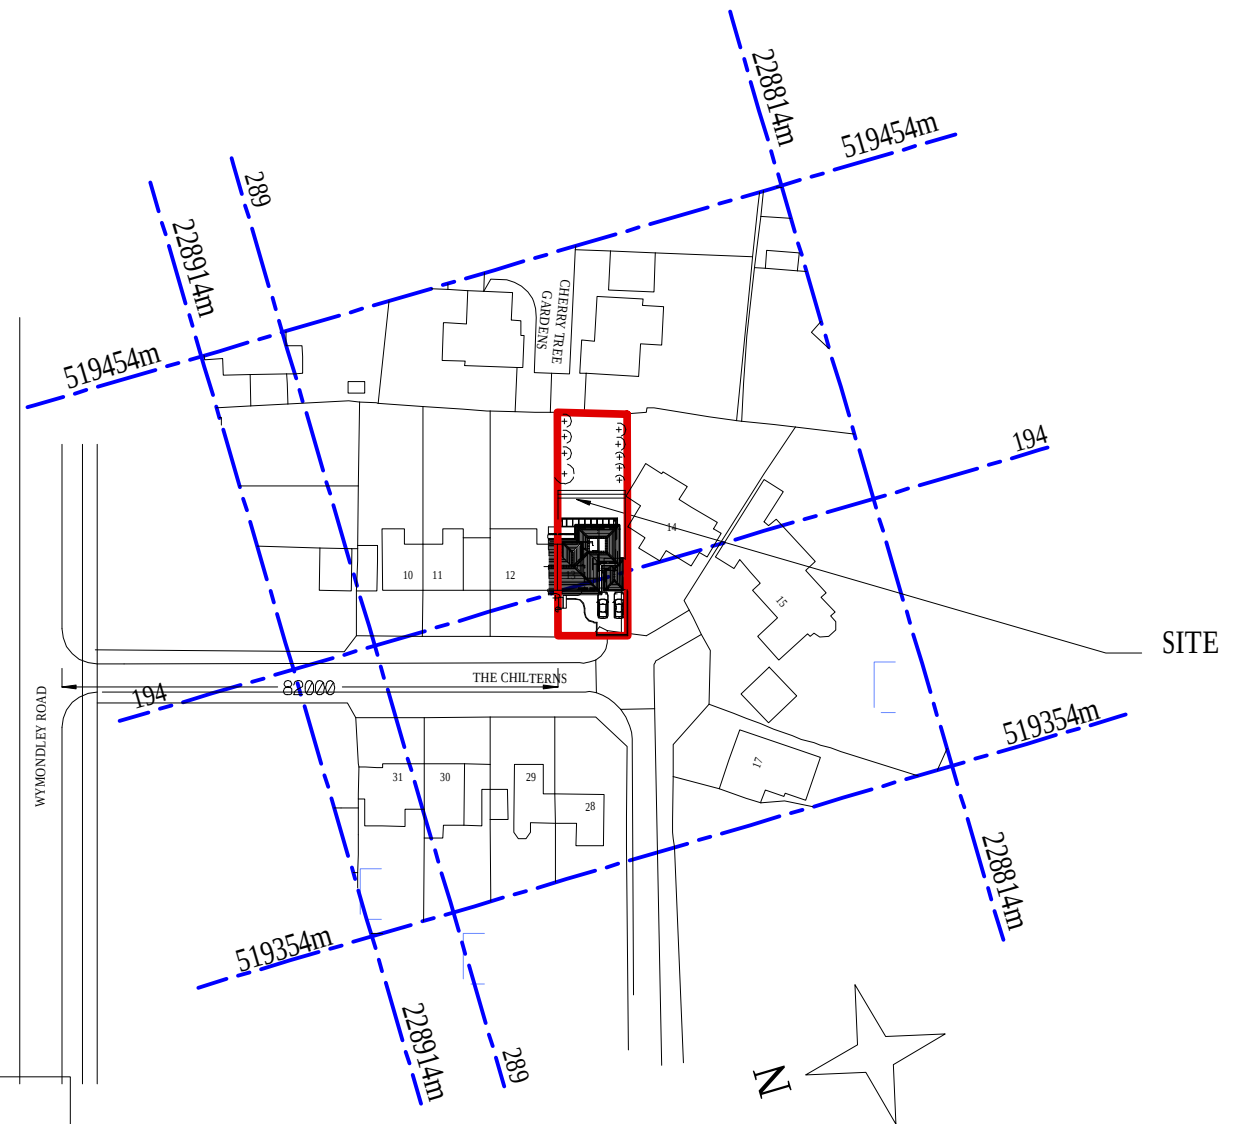

PROPOSED KEY PLAN
SCALE 1 : 1250

DRAWING NUMBER
P - 11



SCALE BAR METRES @ 1 : 1250

FINE LINE 

DESIGN &
PLANNING LTD

ALL RIGHTS RESERVED.
NO PART OF THE DOCUMENTATION BE
IT BY PAPER OR ELECTRONIC COPY
MAY BE REPRODUCED IN ANY

ALL RIGHTS RESERVED.
NO PART OF THE DOCUMENTATION BE
IT BY PAPER OR ELECTRONIC COPY
MAY BE REPRODUCED IN ANY
FORM OR BY ANY MEANS
WITHOUT WRITTEN PERMISSION FROM
FINELINE DESIGN AND PLANNING LTD.

34 EASTWICK CRESCENT
MILL END
RICKMANSWORTH
HERTFORDSHIRE WD3 8YJ

mrdavidhaddon@gmail.com
david.haddon4@ntlworld.com

PHONE - 07866 975 266