
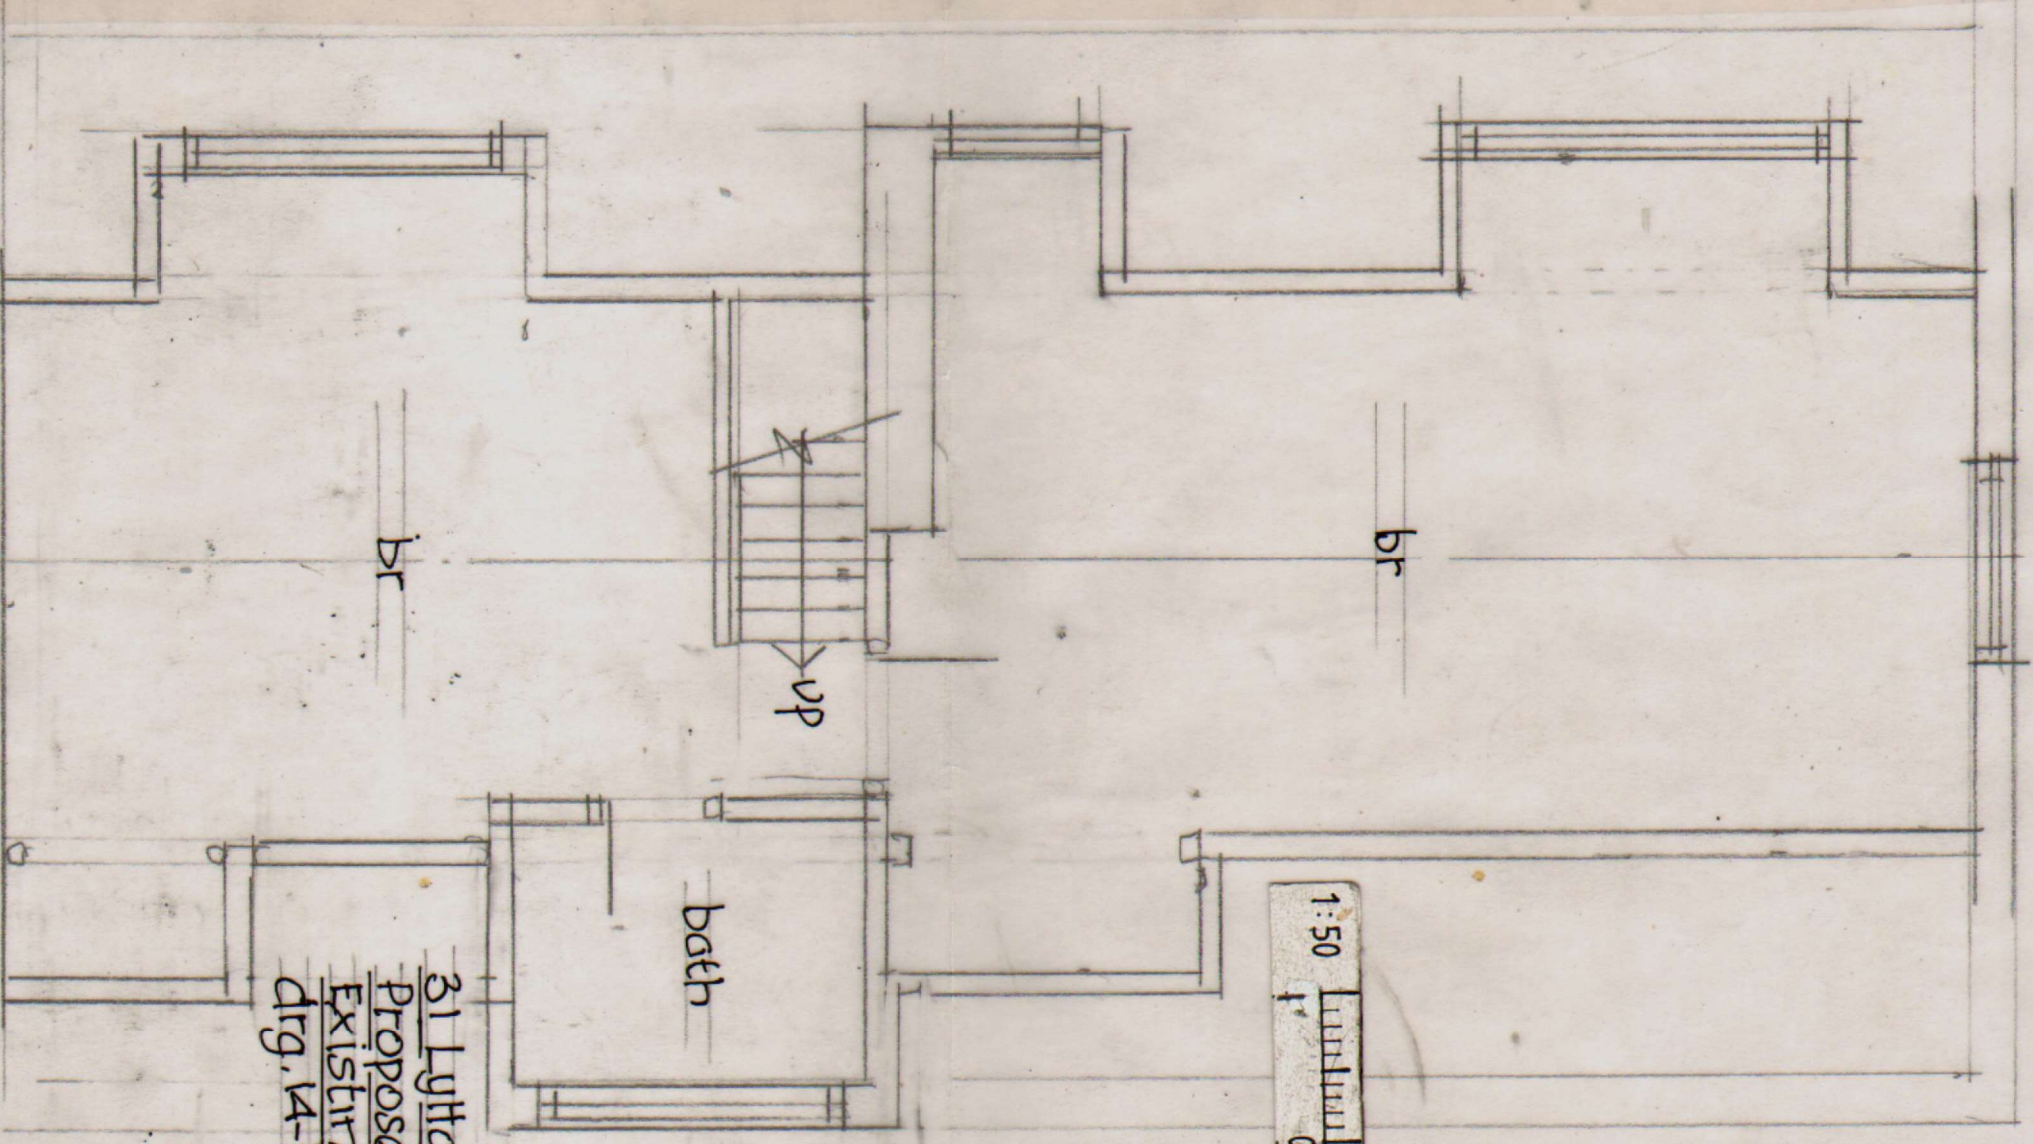


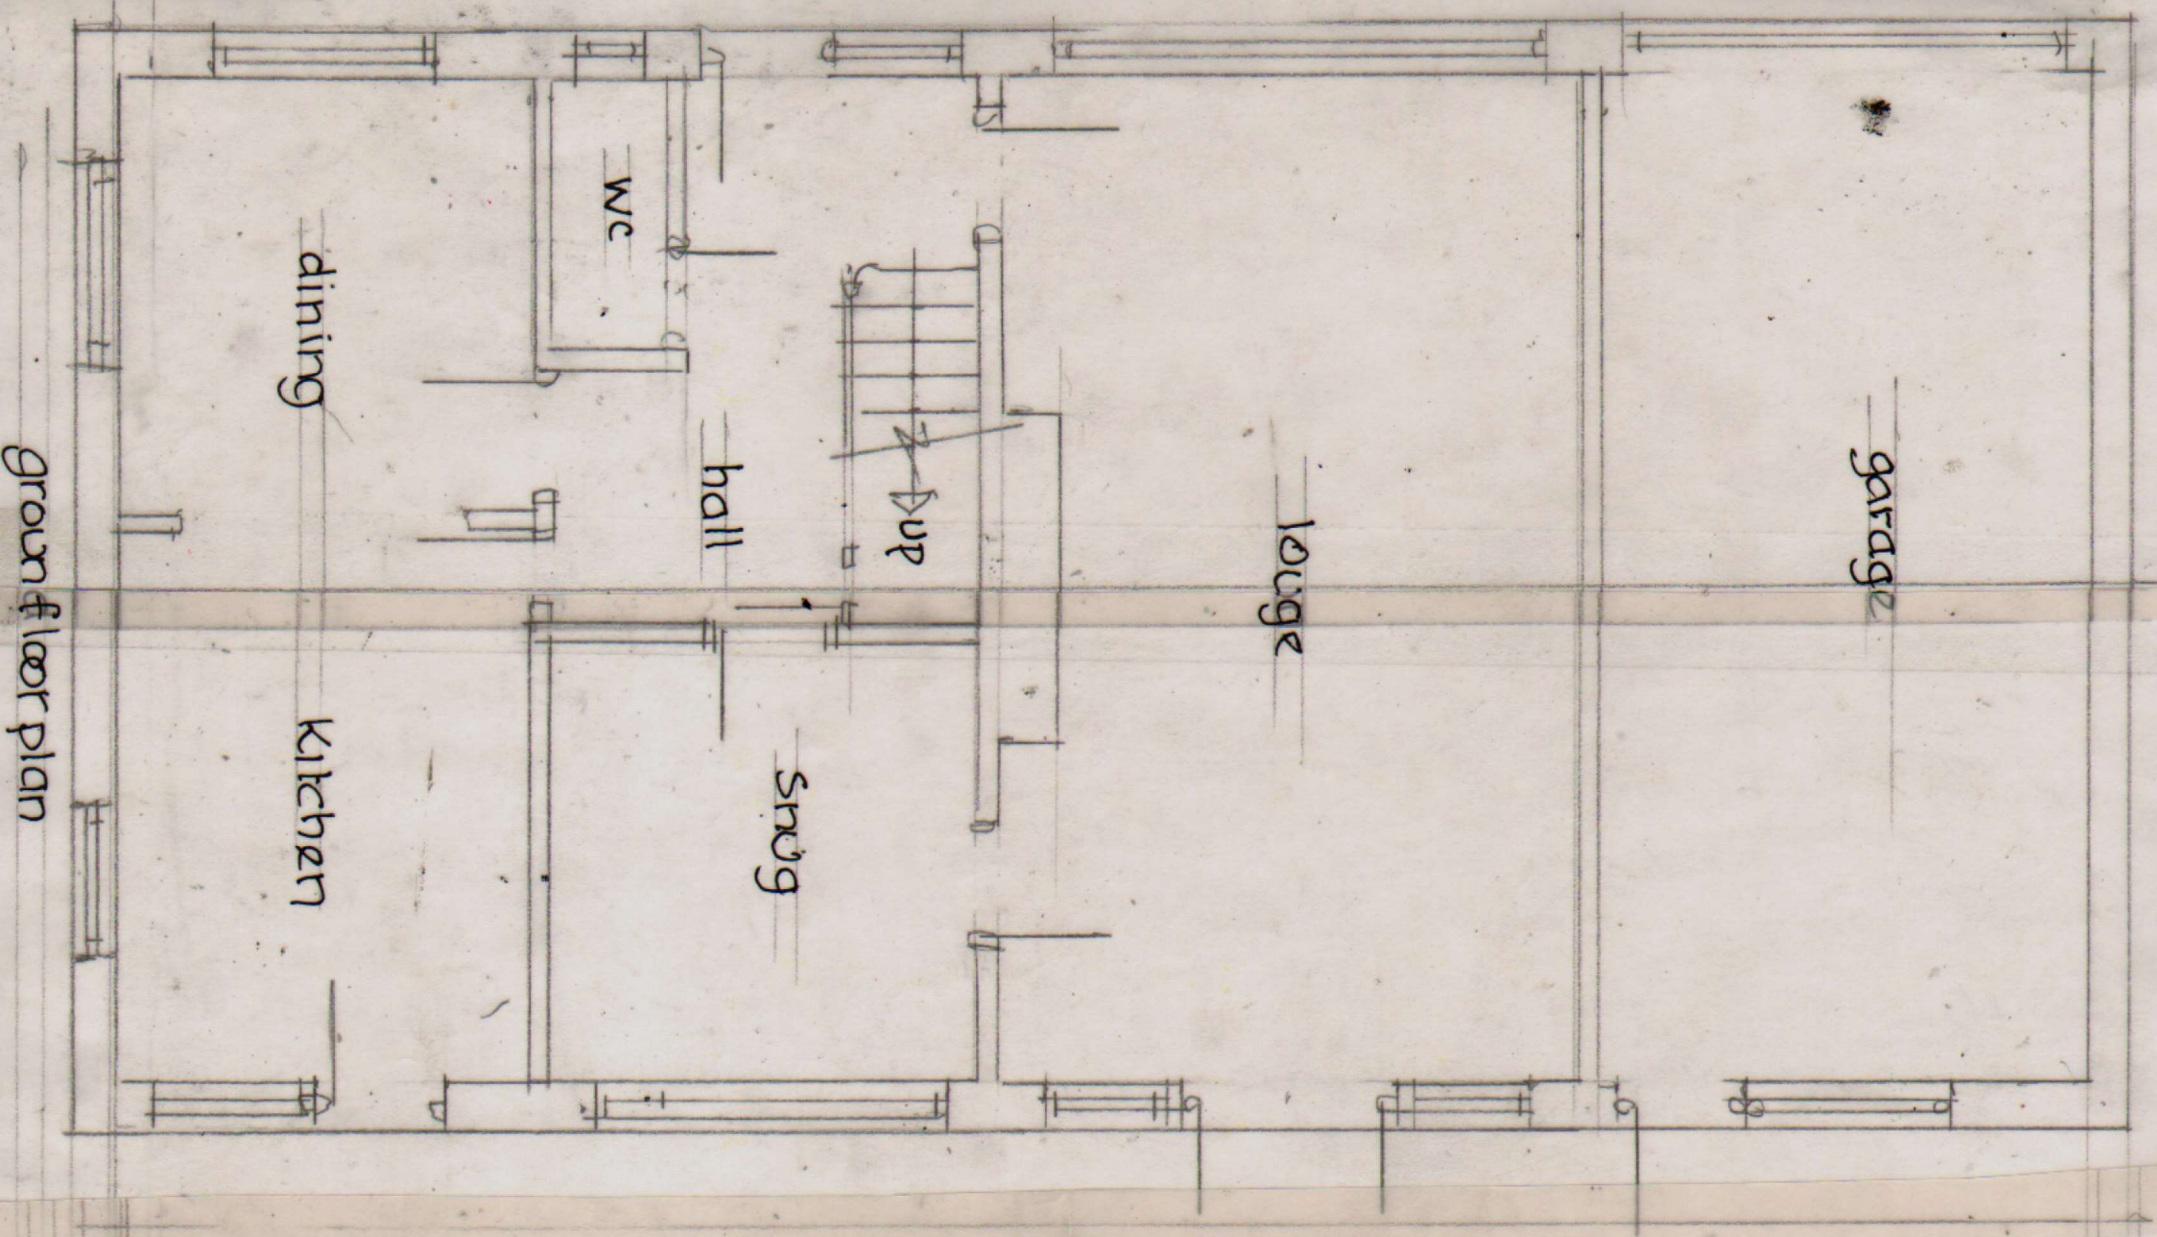

31 Lytton Fields, Knedworth  
 Proposed extension  
 Existing floor plans  
 drg. 14-24-3 1:50