




Key

- Basemap
- Road / Rail
- Main building
- Road

Daytime Noise Levels (dB L Aeq, 16 hr)

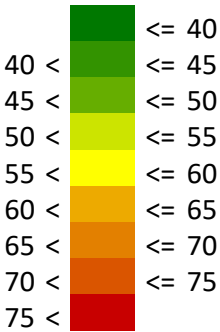

Notes

1. This Drawing has been prepared in accordance with the scope of RPS' appointment with its client, and is subject to the terms and conditions of that appointment. RPS accepts no liability for the use of this document other by its client and only for the purposes for which it was prepared and provided.

2. If received electronically it is the recipients responsibility to print to correct scale. Only written dimensions should be used.


5 New York Street Manchester. M1 4JB T- 0161 228 1800		
DRG Size A3	Scale 1:3000	Date Drawn 12/09/2025
Drawn by RC	Checked by JS	Approved by JS
Client: Urban & Civic		
Project: Baldock		
DRG No: Figure 5.13		
Title: BA3 - Option 3 - Noise on Developed Site		



Key

- Basemap
- Road / Rail
- Main building
- Road
- Road axis
- Emission line

Daytime Noise Levels (dB L Aeq, 16 hr)

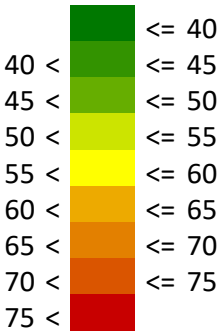

Notes

1. This Drawing has been prepared in accordance with the scope of RPS' appointment with its client, and is subject to the terms and conditions of that appointment. RPS accepts no liability for the use of this document other by its client and only for the purposes for which it was prepared and provided.

2. If received electronically it is the recipients responsibility to print to correct scale. Only written dimensions should be used.


5 New York Street Manchester. M1 4JB T- 0161 228 1800		
DRG Size A3	Scale 1:7500	Date Drawn 12/09/2025
Drawn by RC	Checked by JS	Approved by JS
Client: Urban & Civic		
Project: Baldock		
DRG No: Figure 5.14		
Title: BA1 - Noise On Developed Site Daytime Facade Sound Level		



Key

- Basemap
- Road / Rail
- Main building
- Wall
- Base line
- Wall

Daytime Noise Levels (dB L Aeq, 16 hr)

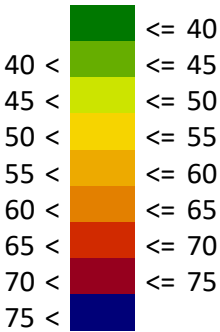

Notes
1. This Drawing has been prepared in accordance with the scope of RPS' appointment with its client, and is subject to the terms and conditions of that appointment. RPS accepts no liability for the use of this document other by its client and only for the purposes for which it was prepared and provided.
2. If received electronically it is the recipients responsibility to print to correct scale. Only written dimensions should be used.


5 New York Street Manchester. M1 4JB T- 0161 228 1800		
DRG Size A3	Scale 1:2000	Date Drawn 12/09/2025
Drawn by RC	Checked by JS	Approved by JS
Client: Urban & Civic		
Project: Baldock		
DRG No: Figure 5.15		
Title: BA2 - Noise On Developed Site Daytime Facade Sound Level		



Key

- Basemap
- Road / Rail
- Main building
- Road

Daytime Noise Levels (dB L Aeq, 16 hr)

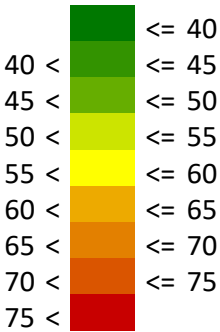


Notes

1. This Drawing has been prepared in accordance with the scope of RPS' appointment with its client, and is subject to the terms and conditions of that appointment. RPS accepts no liability for the use of this document other by its client and only for the purposes for which it was prepared and provided.

2. If received electronically it is the recipients responsibility to print to correct scale. Only written dimensions should be used.


5 New York Street Manchester. M1 4JB T- 0161 228 1800		
DRG Size A3	Scale 1:3000	Date Drawn 12/09/2025
Drawn by RC	Checked by JS	Approved by JS
Client: Urban & Civic		
Project: Baldock		
DRG No: Figure 5.16		
Title: BA3 - Option 1 - Noise on Developed Site Daytime Facade Sound Level		

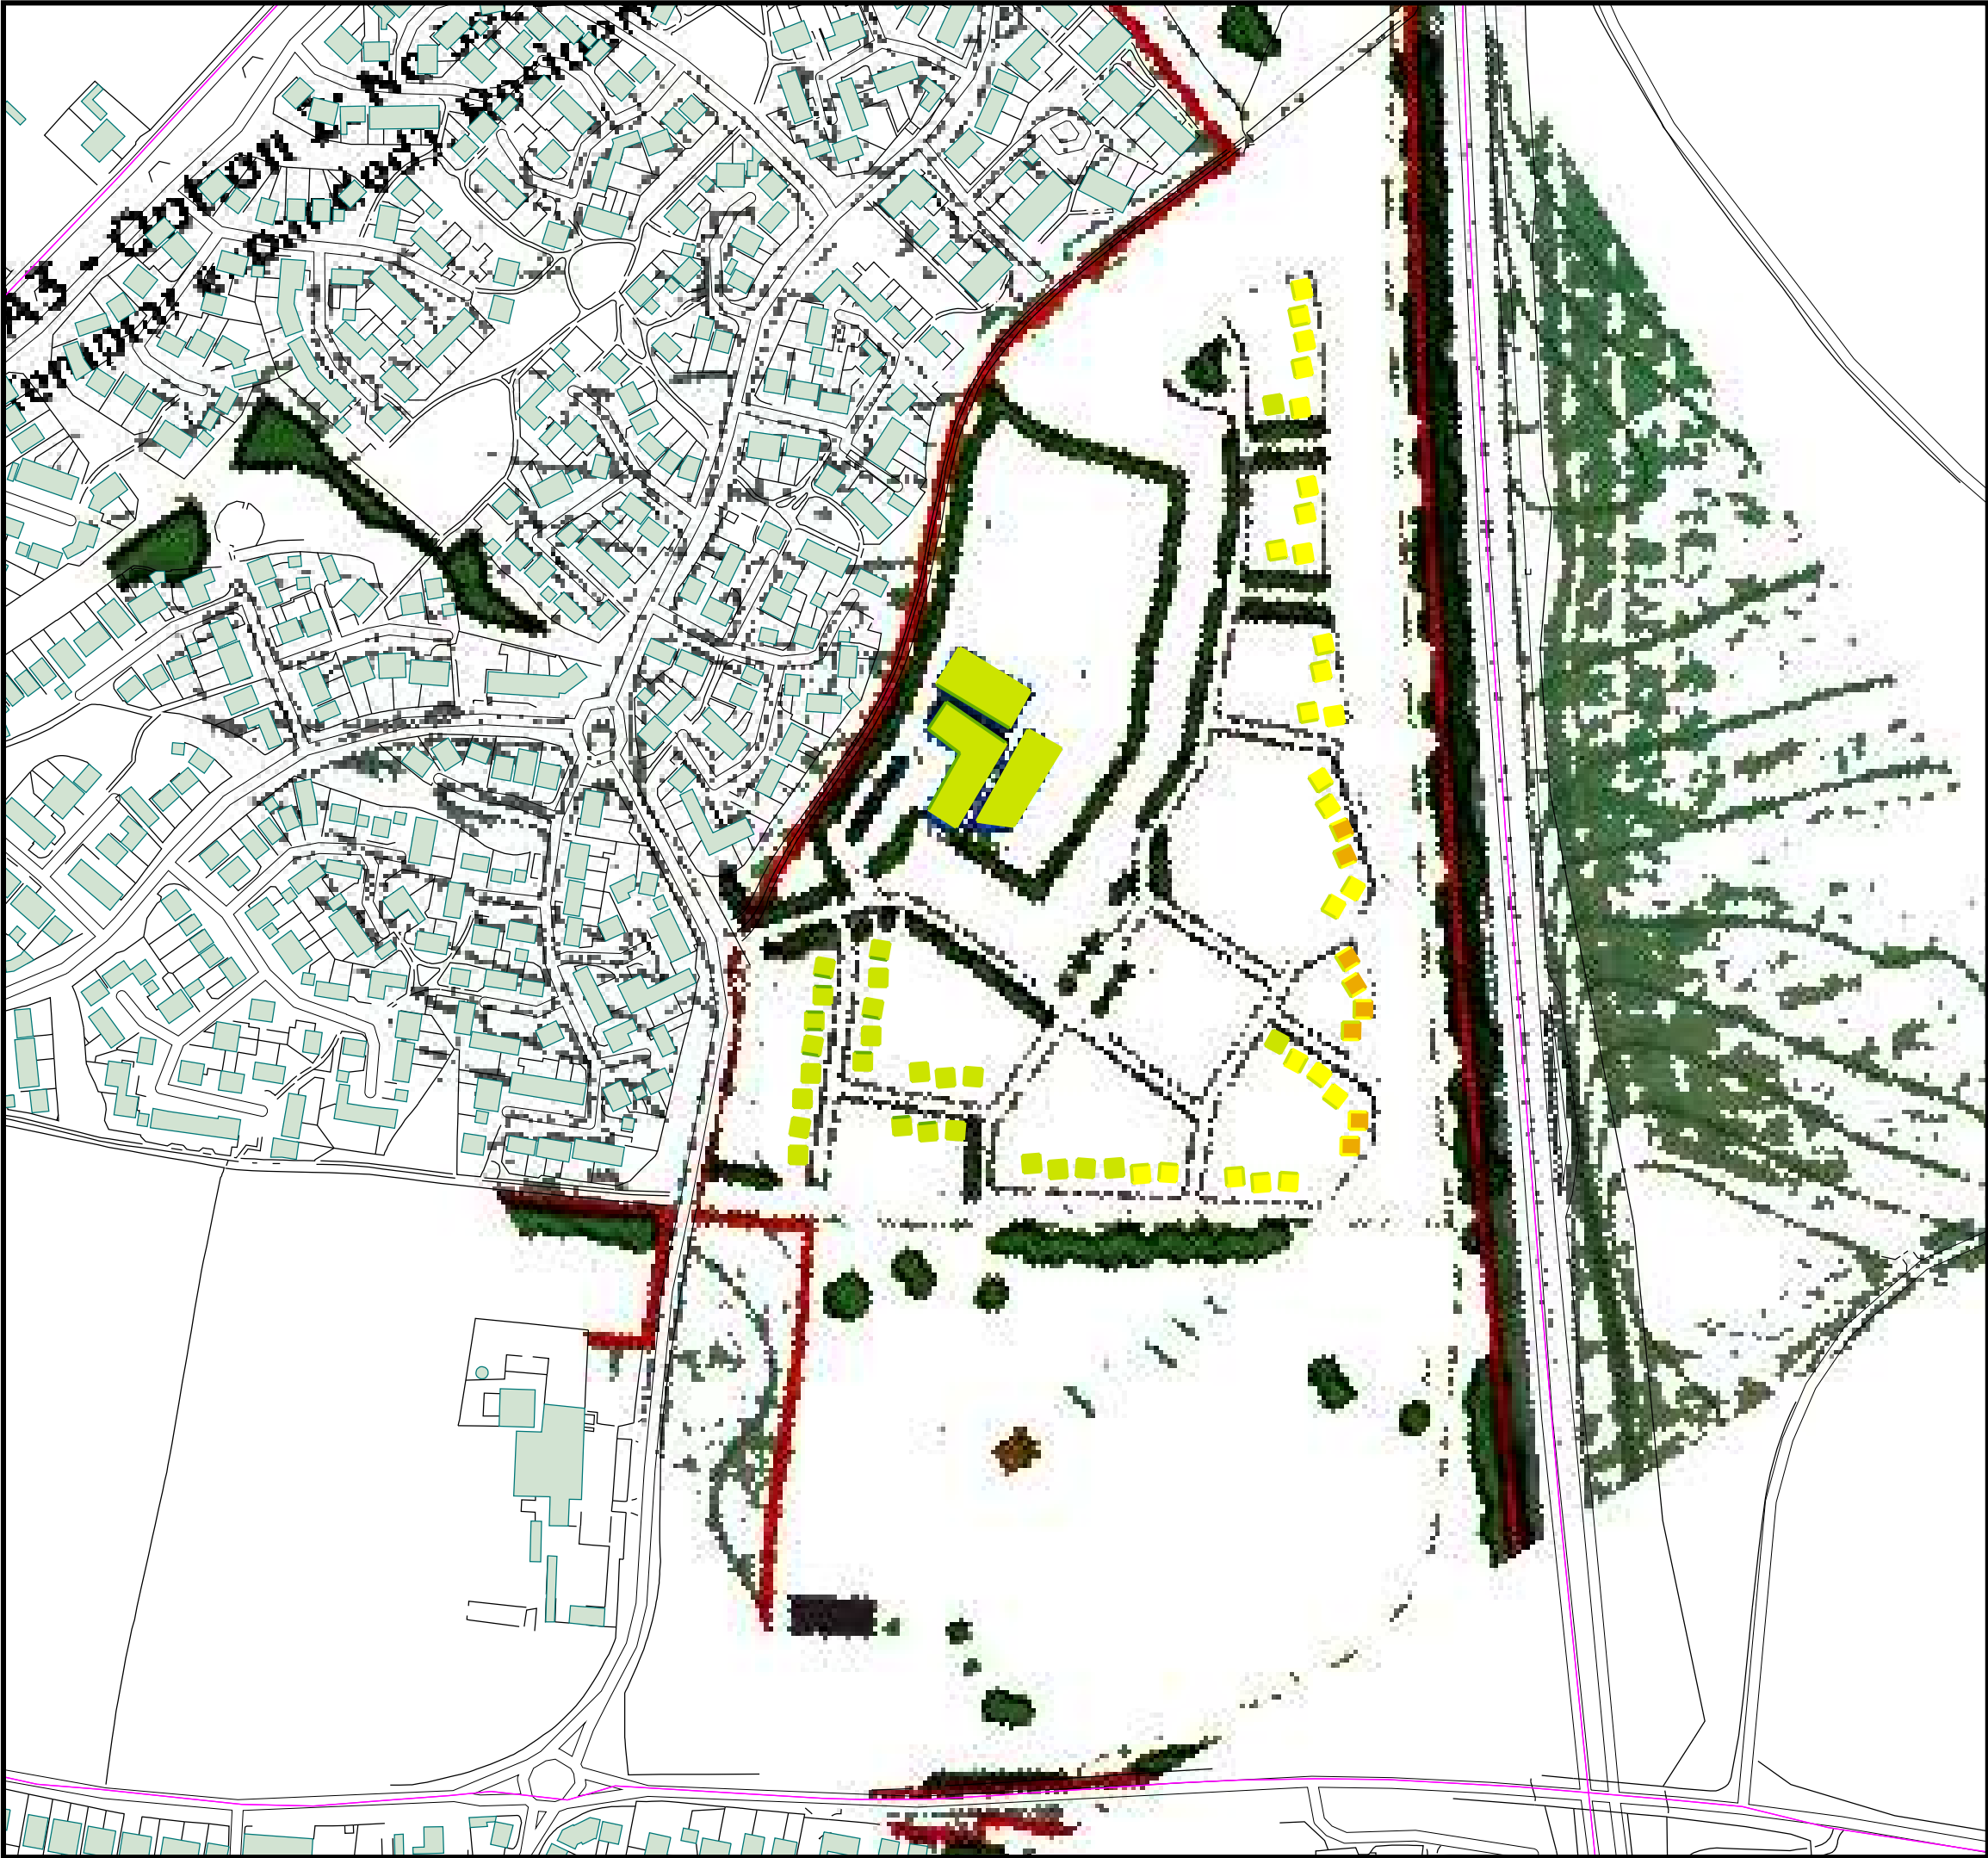

Key

- Basemap
- Road / Rail
- Main building
- Road

Daytime Noise Levels (dB L Aeq, 16 hr)

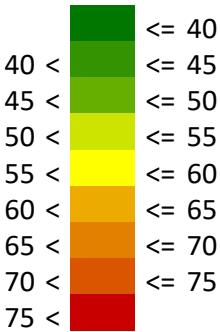

Notes

1. This Drawing has been prepared in accordance with the scope of RPS' appointment with its client, and is subject to the terms and conditions of that appointment. RPS accepts no liability for the use of this document other by its client and only for the purposes for which it was prepared and provided.

2. If received electronically it is the recipients responsibility to print to correct scale. Only written dimensions should be used.


5 New York Street Manchester. M1 4JB T- 0161 228 1800		
DRG Size A3	Scale 1:3000	Date Drawn 12/09/2025
Drawn by RC	Checked by JS	Approved by JS
Client: Urban & Civic		
Project: Baldock		
DRG No: Figure 5.17		
Title: BA3 - Option 2 - Noise on Developed Site Daytime Facade Sound Level		



Key

- Basemap
- Road / Rail
- Main building
- Road

Daytime Noise Levels (dB L Aeq, 16 hr)

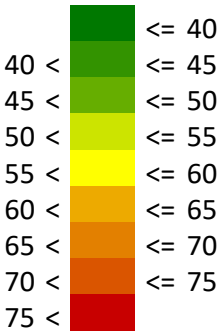

Notes
1. This Drawing has been prepared in accordance with the scope of RPS' appointment with its client, and is subject to the terms and conditions of that appointment. RPS accepts no liability for the use of this document other by its client and only for the purposes for which it was prepared and provided.
2. If received electronically it is the recipients responsibility to print to correct scale. Only written dimensions should be used.


5 New York Street Manchester. M1 4JB T- 0161 228 1800		
DRG Size A3	Scale 1:3000	Date Drawn 12/09/2025
Drawn by RC	Checked by JS	Approved by JS
Client: Urban & Civic		
Project: Baldock		
DRG No: Figure 5.18		
Title: BA3 - Option 3 - Noise on Developed Site Daytime Facade Sound Level		



Key

- Basemap
- Road / Rail
- Main building
- Road
- Road axis
- Emission line
- Surface

Night-time Noise Levels (dB L_{Aeq}, 8 hr)

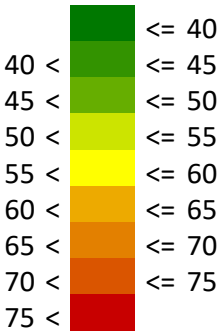

Notes

1. This Drawing has been prepared in accordance with the scope of RPS' appointment with its client, and is subject to the terms and conditions of that appointment. RPS accepts no liability for the use of this document other by its client and only for the purposes for which it was prepared and provided.

2. If received electronically it is the recipients responsibility to print to correct scale. Only written dimensions should be used.


	5 New York Street Manchester. M1 4JB T- 0161 228 1800	
DRG Size A3	Scale 1:7500	Date Drawn 12/09/2025
Drawn by RC	Checked by JS	Approved by JS
Client: Urban & Civic		
Project: Baldock		
DRG No: Figure 5.19		
Title: BA1 - Noise On Developed Site Night-time Facade Sound Level		



Key

- Basemap
- Road / Rail
- Main building
- Wall
- Base line
- Wall

Night-time Noise Levels (dB L Aeq, 16 hr)

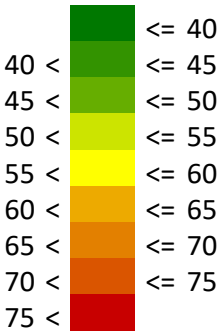

Notes

1. This Drawing has been prepared in accordance with the scope of RPS' appointment with its client, and is subject to the terms and conditions of that appointment. RPS accepts no liability for the use of this document other by its client and only for the purposes for which it was prepared and provided.

2. If received electronically it is the recipients responsibility to print to correct scale. Only written dimensions should be used.

5 New York Street Manchester. M1 4JB T- 0161 228 1800		
DRG Size A3	Scale 1:2000	Date Drawn 12/09/2025
Drawn by RC	Checked by JS	Approved by JS
Client: Urban & Civic		
Project: Baldock		
DRG No: Figure 5.20		
Title: BA2 - Noise On Developed Site Night-time Facade Sound Level		