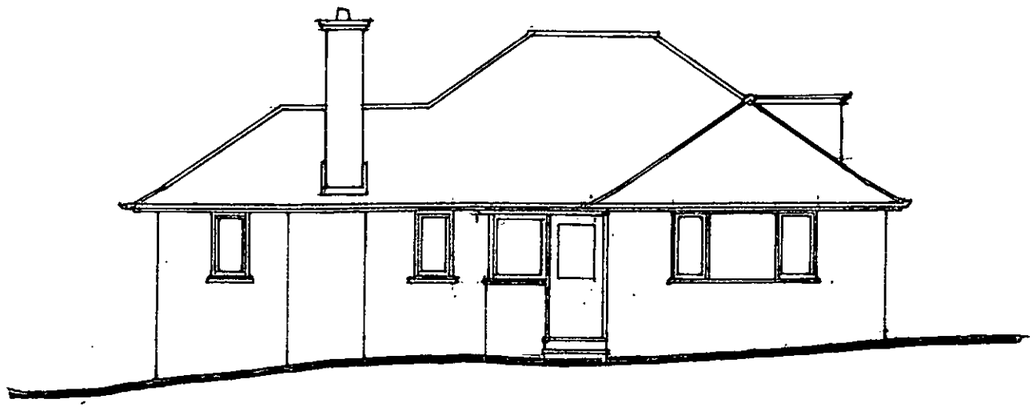

FRONT (EAST) ELEVATION

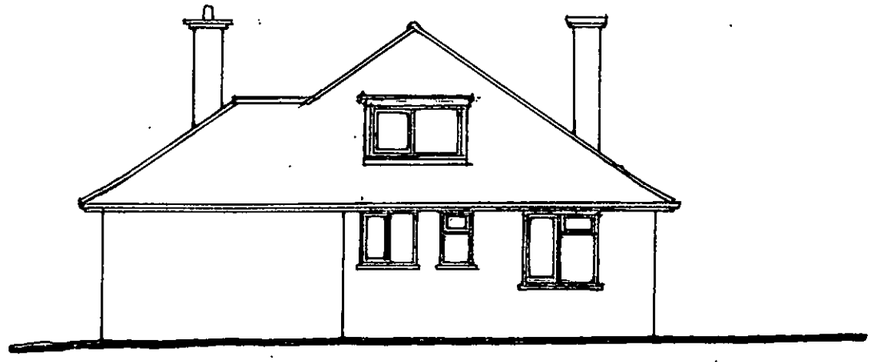

NORTH ELEVATION

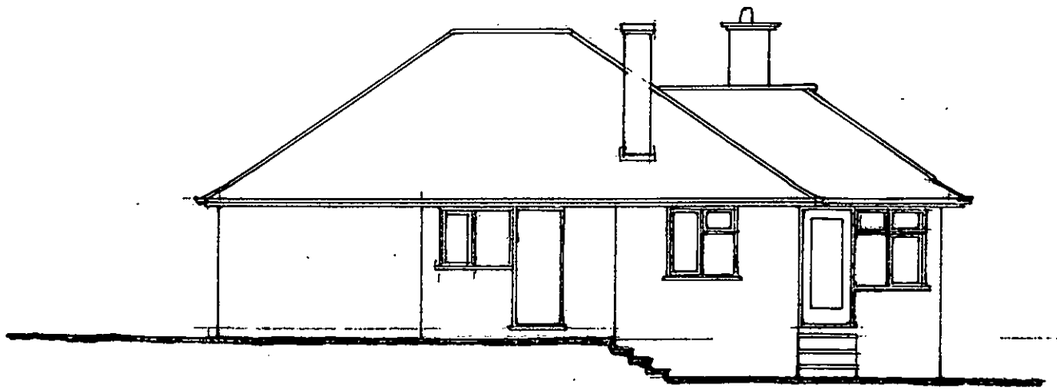

REAR (WEST) ELEVATION

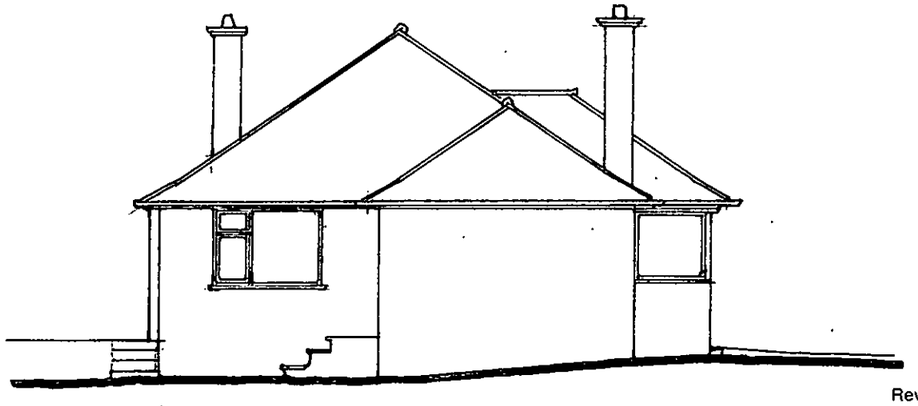

SOUTH ELEVATION

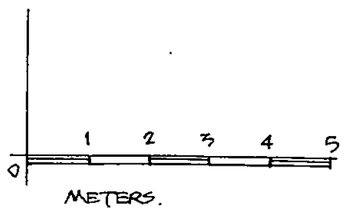


Rev Date

AD

**Alan Duncan** Architect

56 High Street Whitwell Hertfordshire SG4 8AG
t 01438 871542 e alan@aland.demon.co.uk

Proposed Extension and Alterations to
**2 THE RIDGEWAY**
**HITCHIN SG5 2BT**

For Mr and Mrs L. Mason

**ELEVATIONS - EXISTING**

Scale 1:100 at A3 Date Nov 17

Drawing No **2TR : 03** Rev