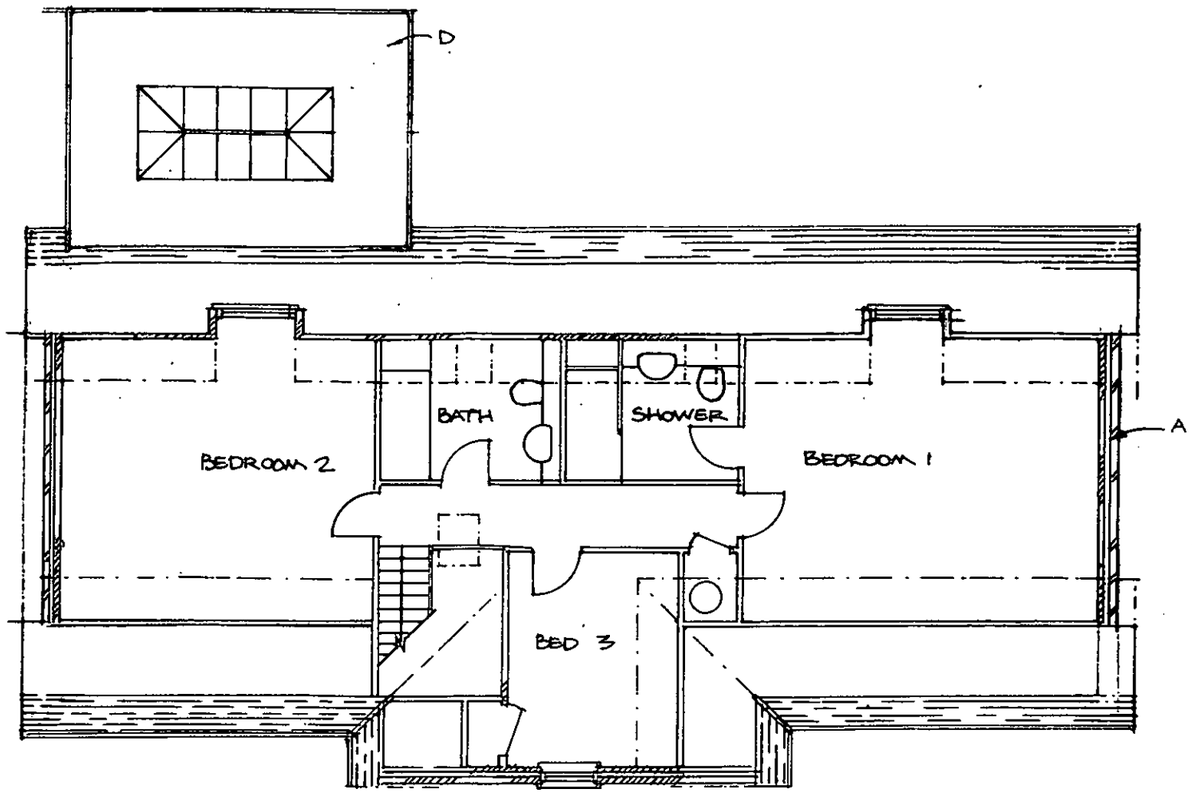

FIRST FLOOR PLAN

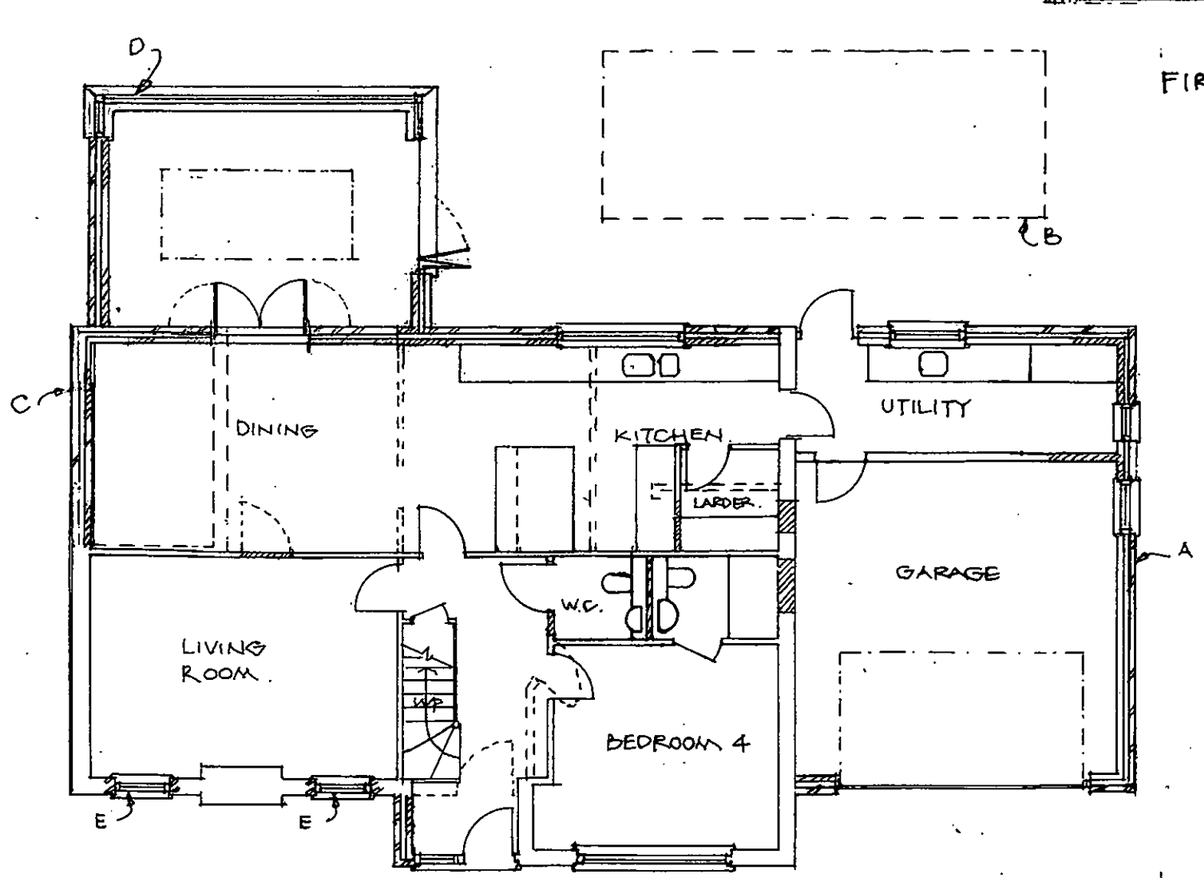

GROUND FLOOR PLAN

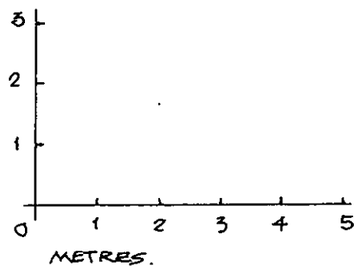

NOTES

A Proposed garage and house extension.

B Existing garage demolished.

C New infill extension.

D New Garden Room

Rev	Date
B Roof amended to gabled. Living Room windows enlarged. Wall finish now brick and timber cladding. Bedroom 1 window moved.	26.02.18
A Increased glazing to Sun Room. Larger rooflight. Kitchen window enlarged. WC moved.	21.12.17

AD

Alan Duncan Architect

56 High Street Whitwell Hertfordshire SG4 8AG
t 01438 871542 e alan@aland.demon.co.uk

Proposed Extension and Alterations to
2 THE RIDGEWAY
HITCHIN SG5 2BT

For Mr and Mrs L. Mason

PLANS - PROPOSED

Scale 1:100 at A3 Date Nov 17

Drawing No **2TR : 04** Rev B