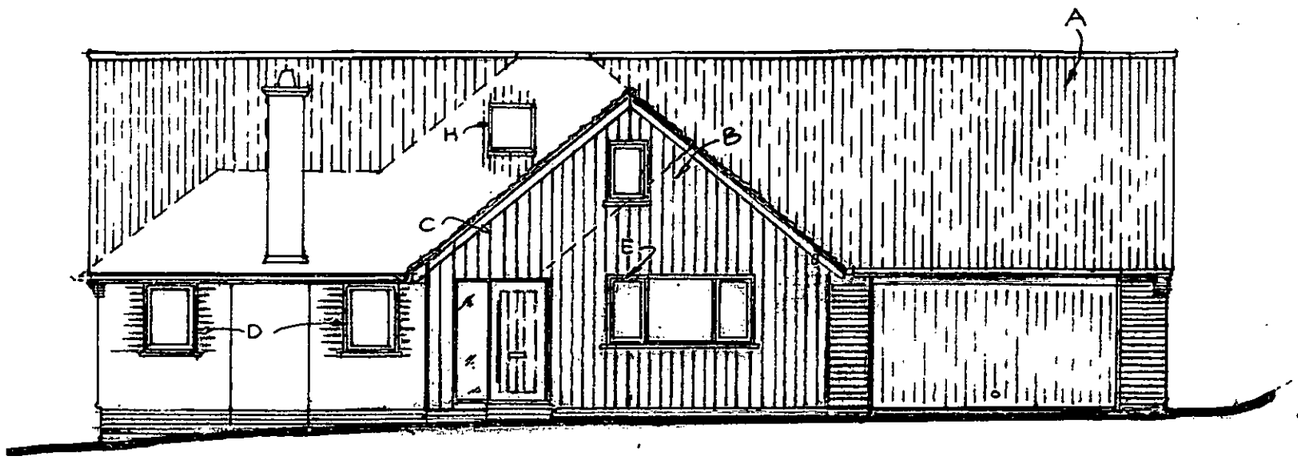

FRONT (EAST) ELEVATION

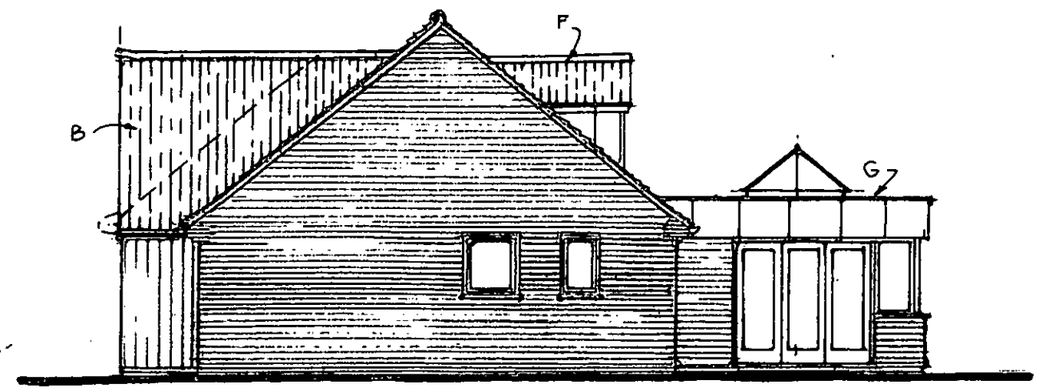

NORTH ELEVATION

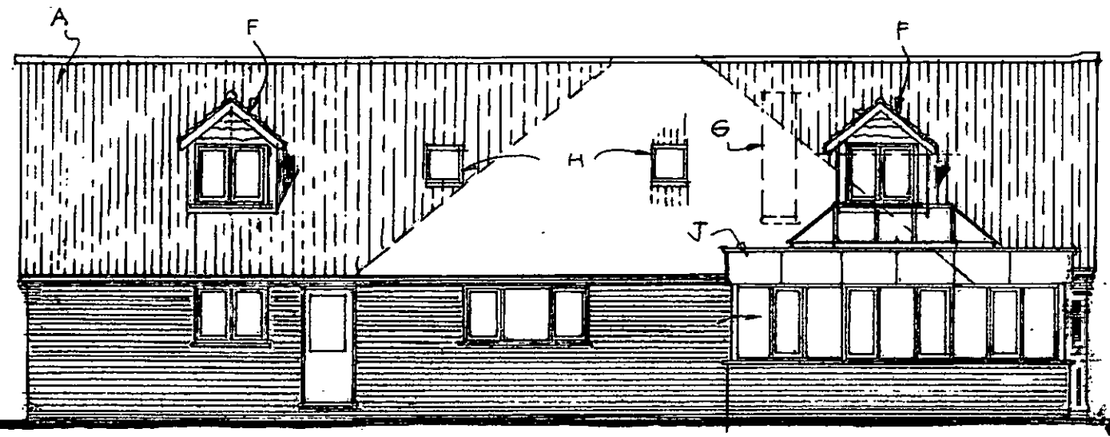

REAR (WEST) ELEVATION

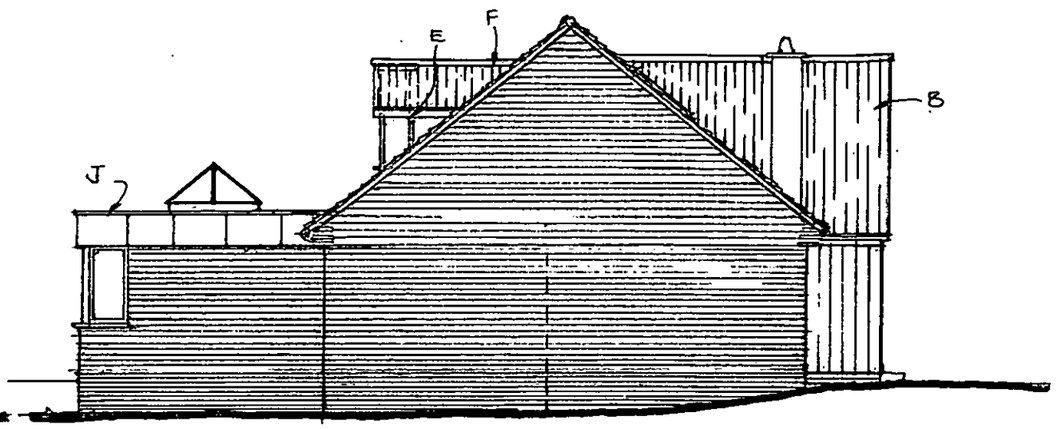

SOUTH ELEVATION

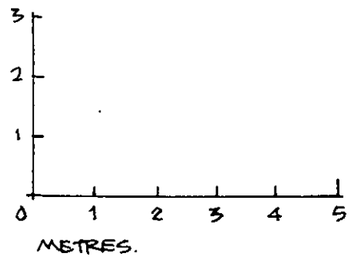

A Proposed extension with tiled roof to match existing.

B New gabled roof with first floor window and timber cladding.

C Existing porch into new gable with new oak boarded door and sidelight.

D New larger windows.

E New window repositioned from existing opening.

F New dormer window with tiled roof and lead cladding.

G Existing chimney demolished.

H New rooflight.

J New Garden Room with zinc fascia and grey finish rooflight.

MATERIALS

Walls	Red facing brick and vertical walnut boarding.
Roof	Plain tiles
Windows	Grey finish

Rev	Date
B	Roof amended to gabled. Living Room windows enlarged. Wall finish now brick and timber cladding. Rear left dormer repositioned. Front gable windows adjusted. 26.02.18
A	Increased glazing to Sun Room. Larger rooflight. Kitchen window enlarged. 21.12.17

AD

Alan Duncan Architect

56 High Street Whitwell Hertfordshire SG4 8AG
t 01438 871542 e alan@aland.demon.co.uk

Proposed Extension and Alterations to
2 THE RIDGEWAY
HITCHIN SG5 2BT

For Mr and Mrs L. Mason

ELEVATIONS - PROPOSED

Scale 1:100 at A3 Date Nov 17

Drawing No **2TR : 05** Rev B