

NOTES:

Do Not Scale. (Scaling permitted for planning purposes)

Report all discrepancies, errors and omissions.

Verify all dimensions on site before commencing any work on site or preparing shop drawings.


All materials, components and workmanship are to comply with the relevant British Standards, Codes of Practice, and other relevant standards. The architect's recommendations shall remain valid for three years.

For all specialist work, see relevant drawings.


This drawing and design are copyright of Clague LLP

Registration number OC335948.


Rev Date Description

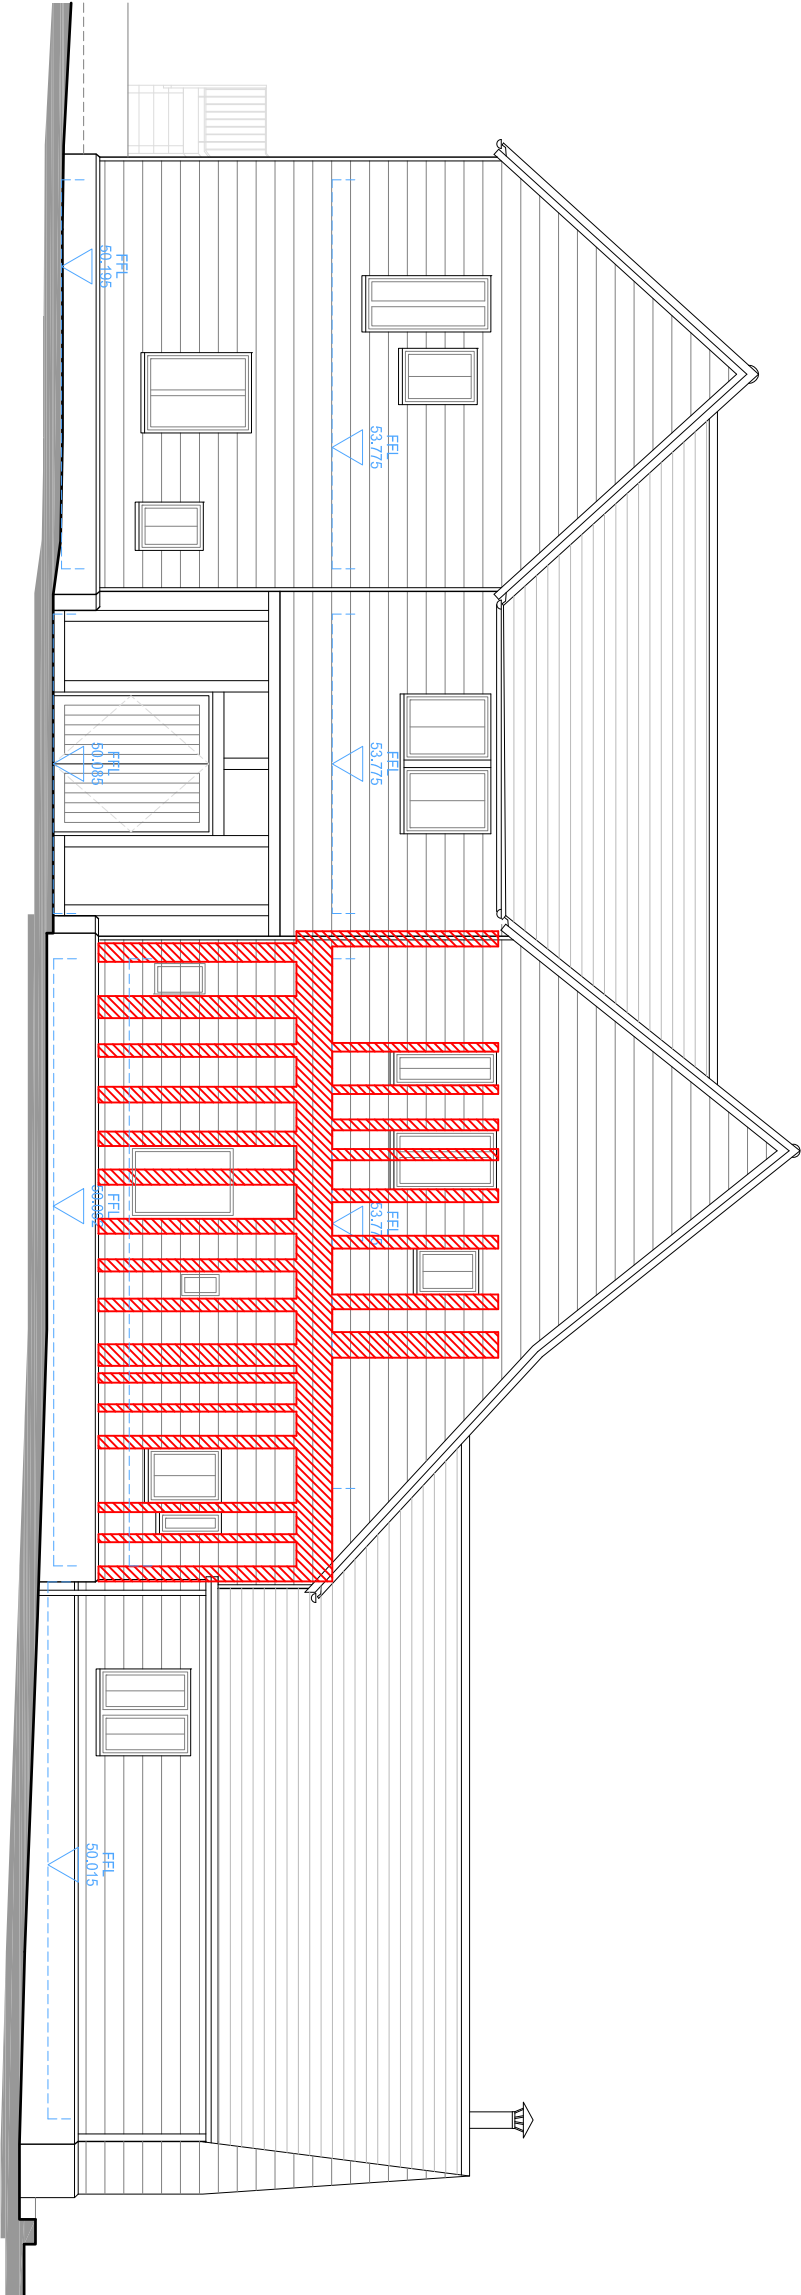


West (Front) Elevation

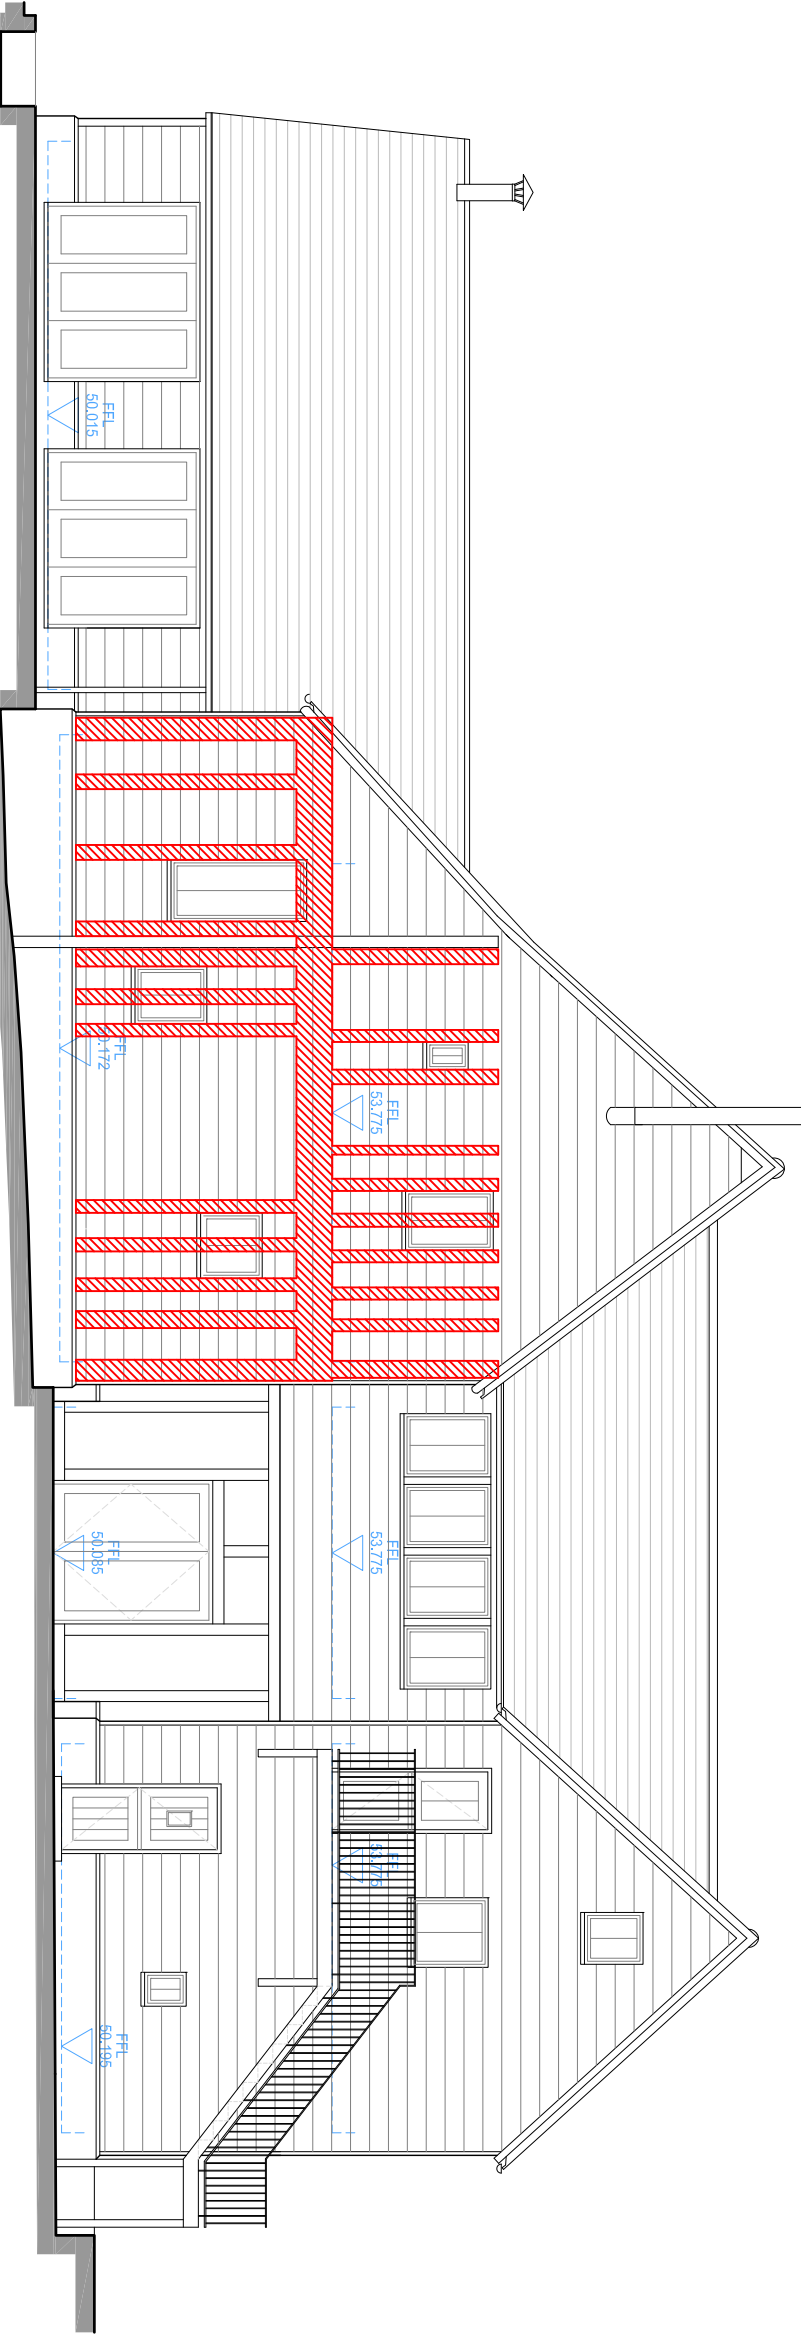

East (Rear) Elevation

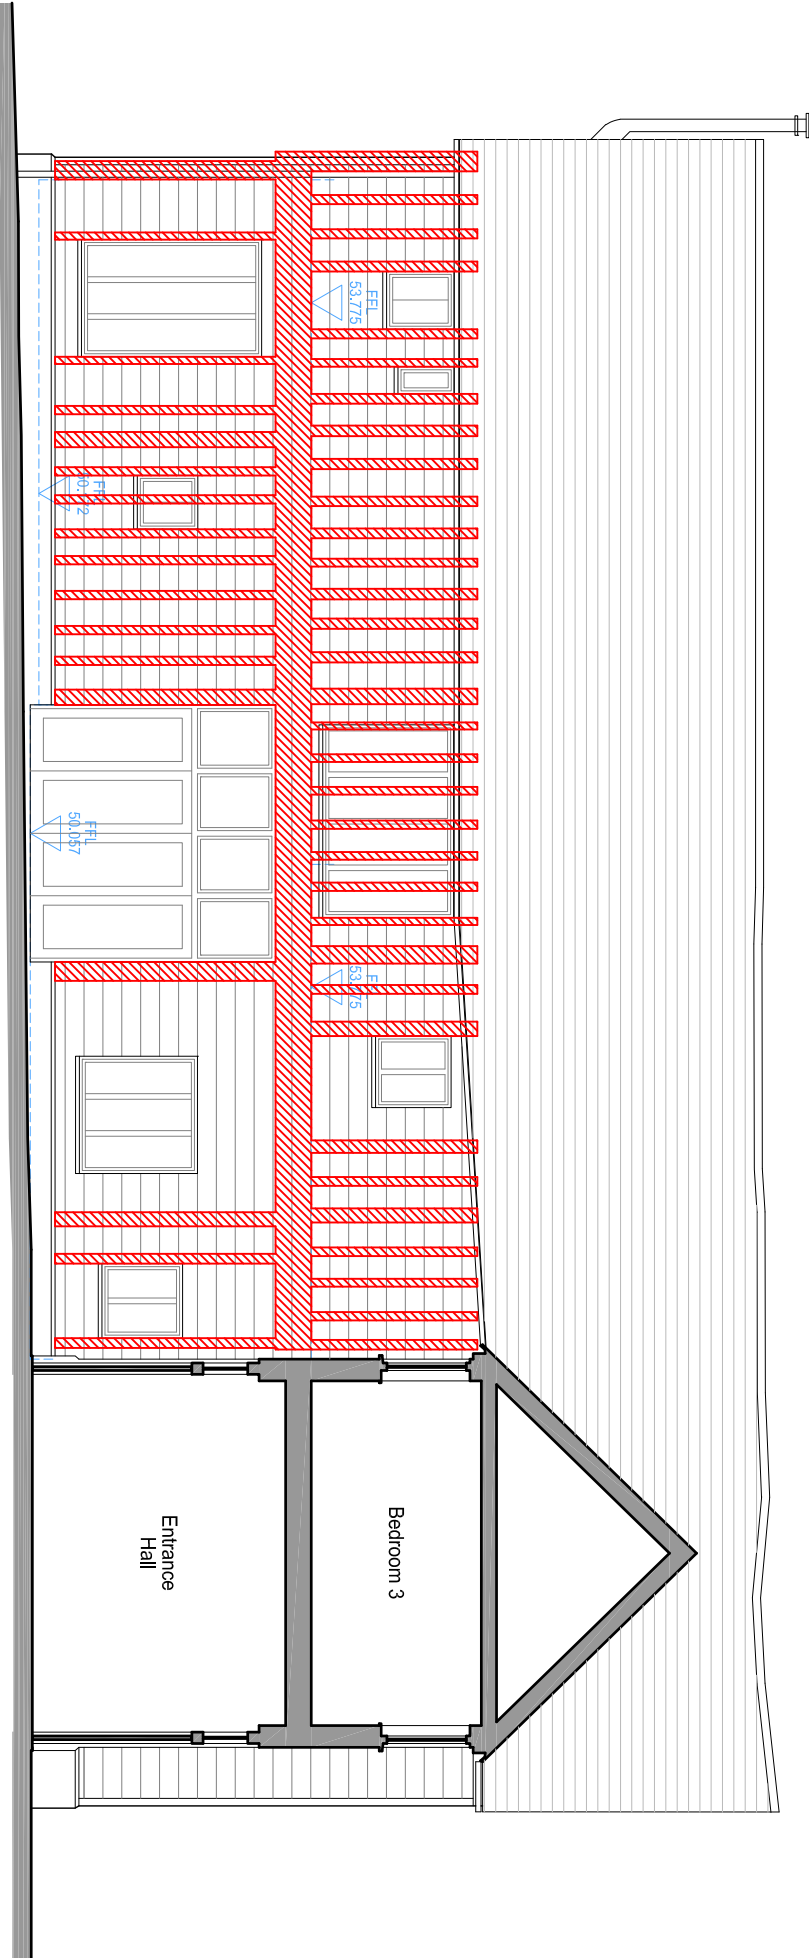


North (Side) Elevation Through Front Entrance

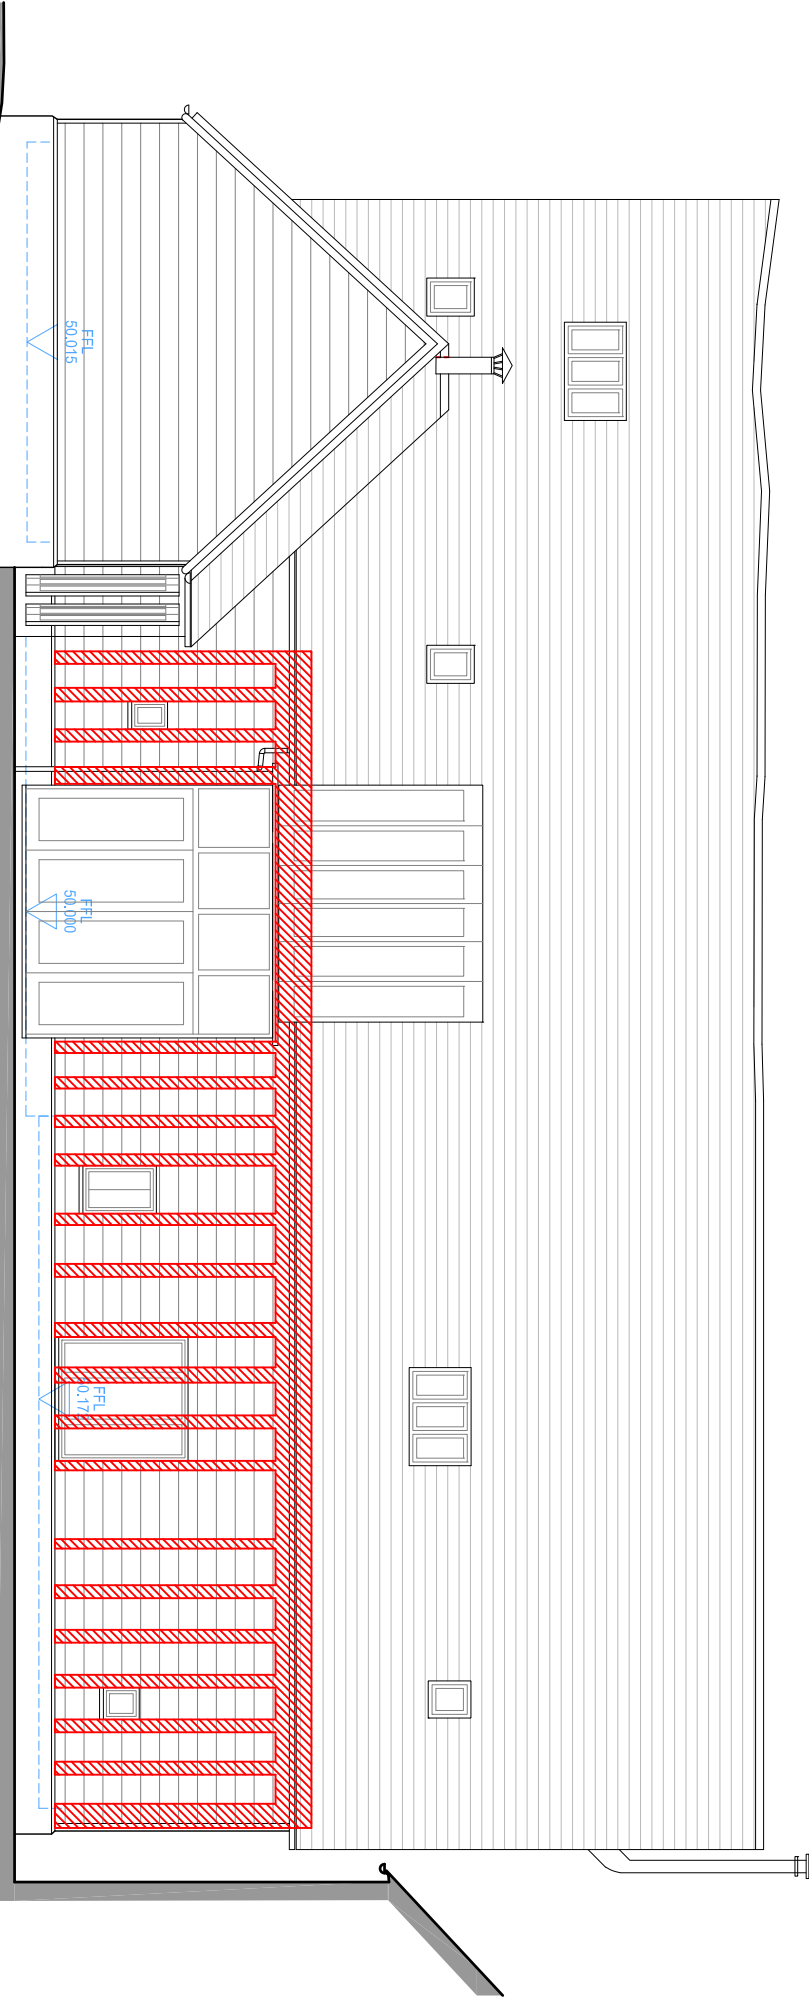


South (Side) Elevation

Key:

Approximate setting out of the historic timber frame
(based on the setting out shown the survey plans)

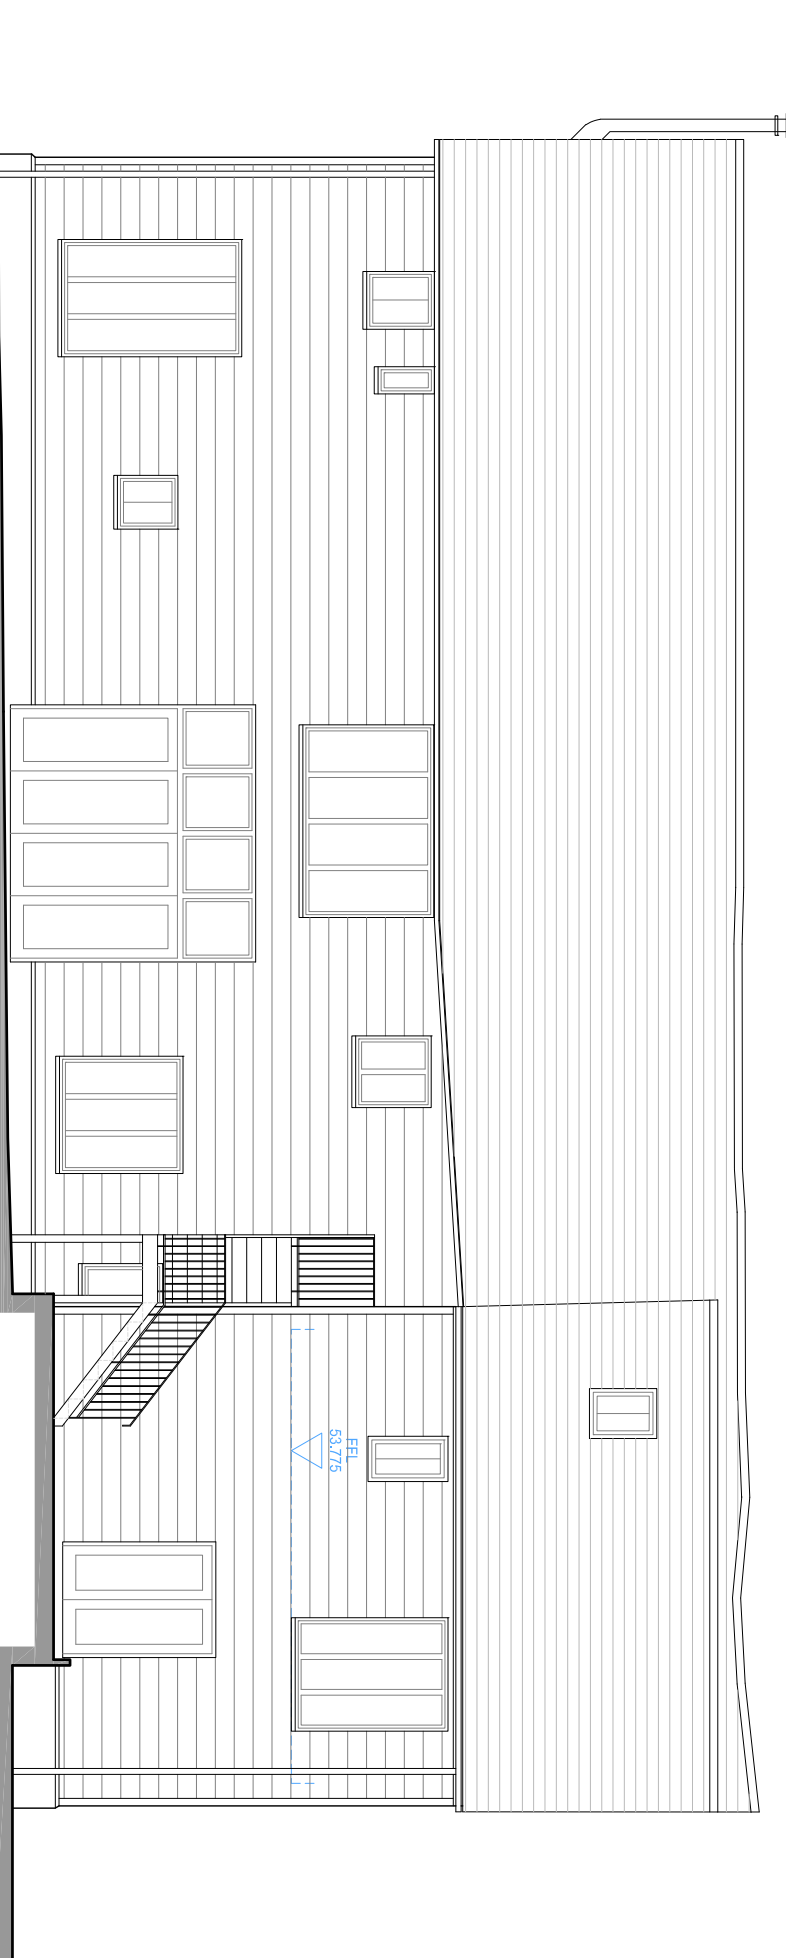

North (Side) Elevation

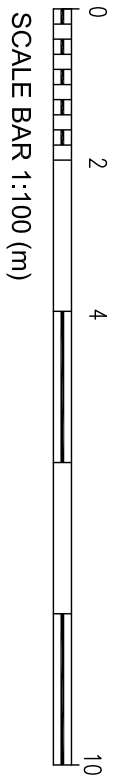

PLANNING

Project Title
Chapel Barn
Rabley Heath Road
Welwyn
AL6 9UA

Drawing Description
Proposed Drawings
Elevations Showing Historic Timber
Frame And Proposed Fenestration

Scale	Drawn by
1:100 @ A1	
Date	Checked by
Sept 2024	

CLAGUE ARCHITECTS

62 Bungalow, Canterbury
Kent CT1 2BH
01227 762060
2 Knebworth Court, Luton Road
Harpenden, Hertfordshire AL5 3BL
01582 765102
4th Floor, 99 Chancery House Street
London EC1M 6HR
0203 597 6112

CANTERBURY LONDON HARPENDEN

Drawing Number Revision

31032A_02_10 D