
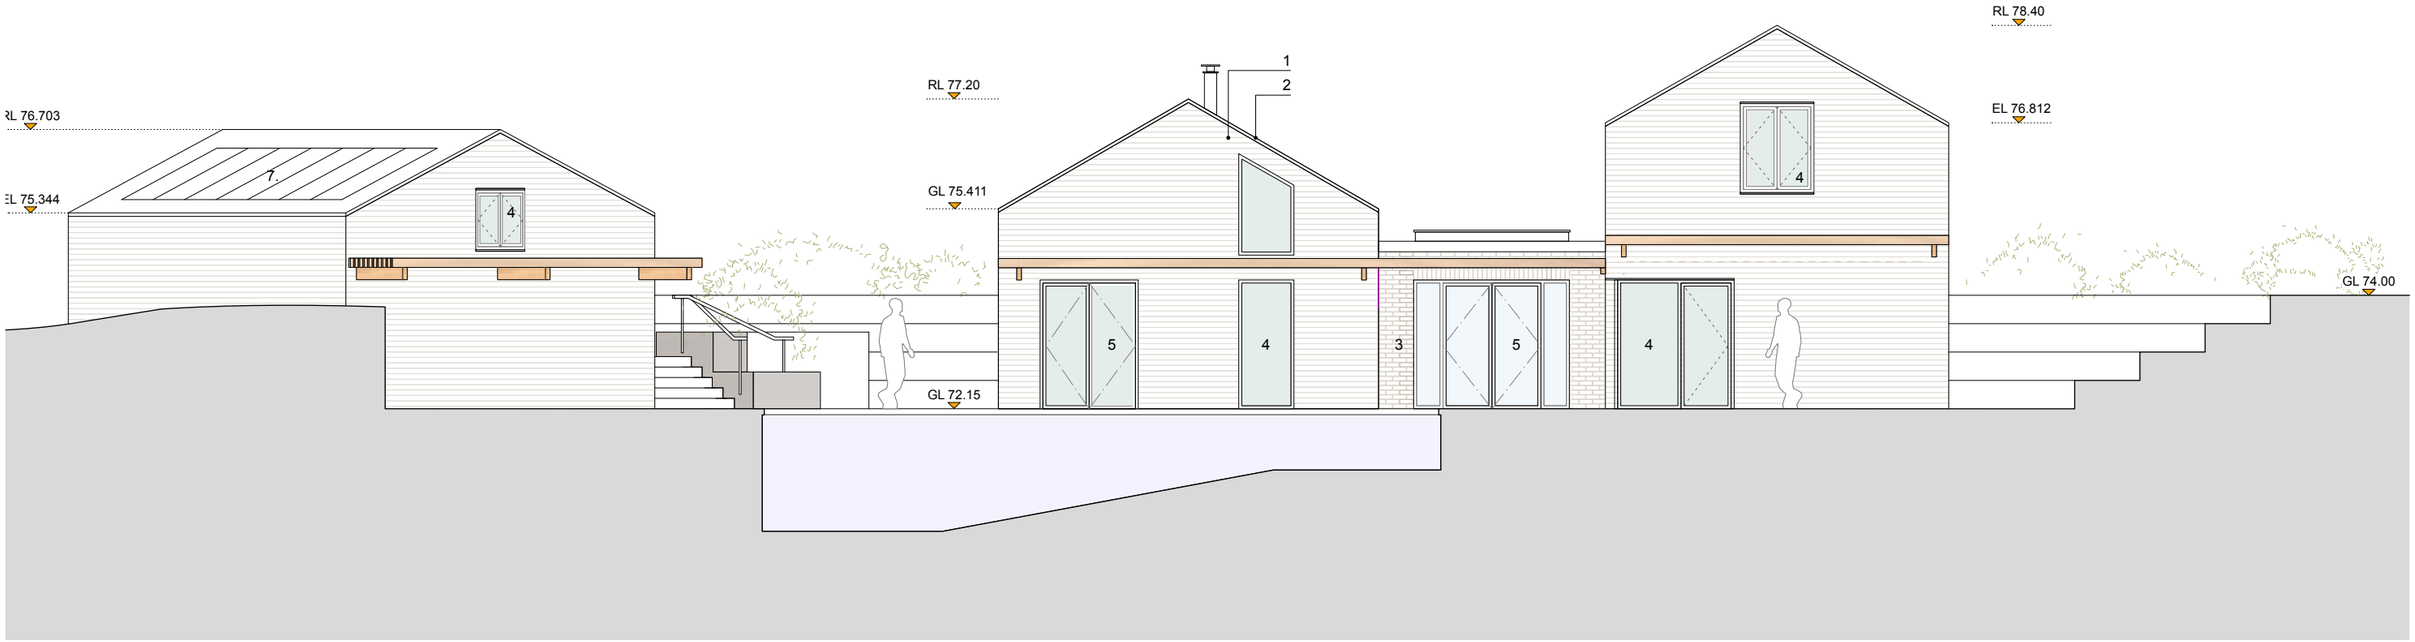


ELEVATION 1 (SOUTH)
AS PROPOSED
1:100 @ A3

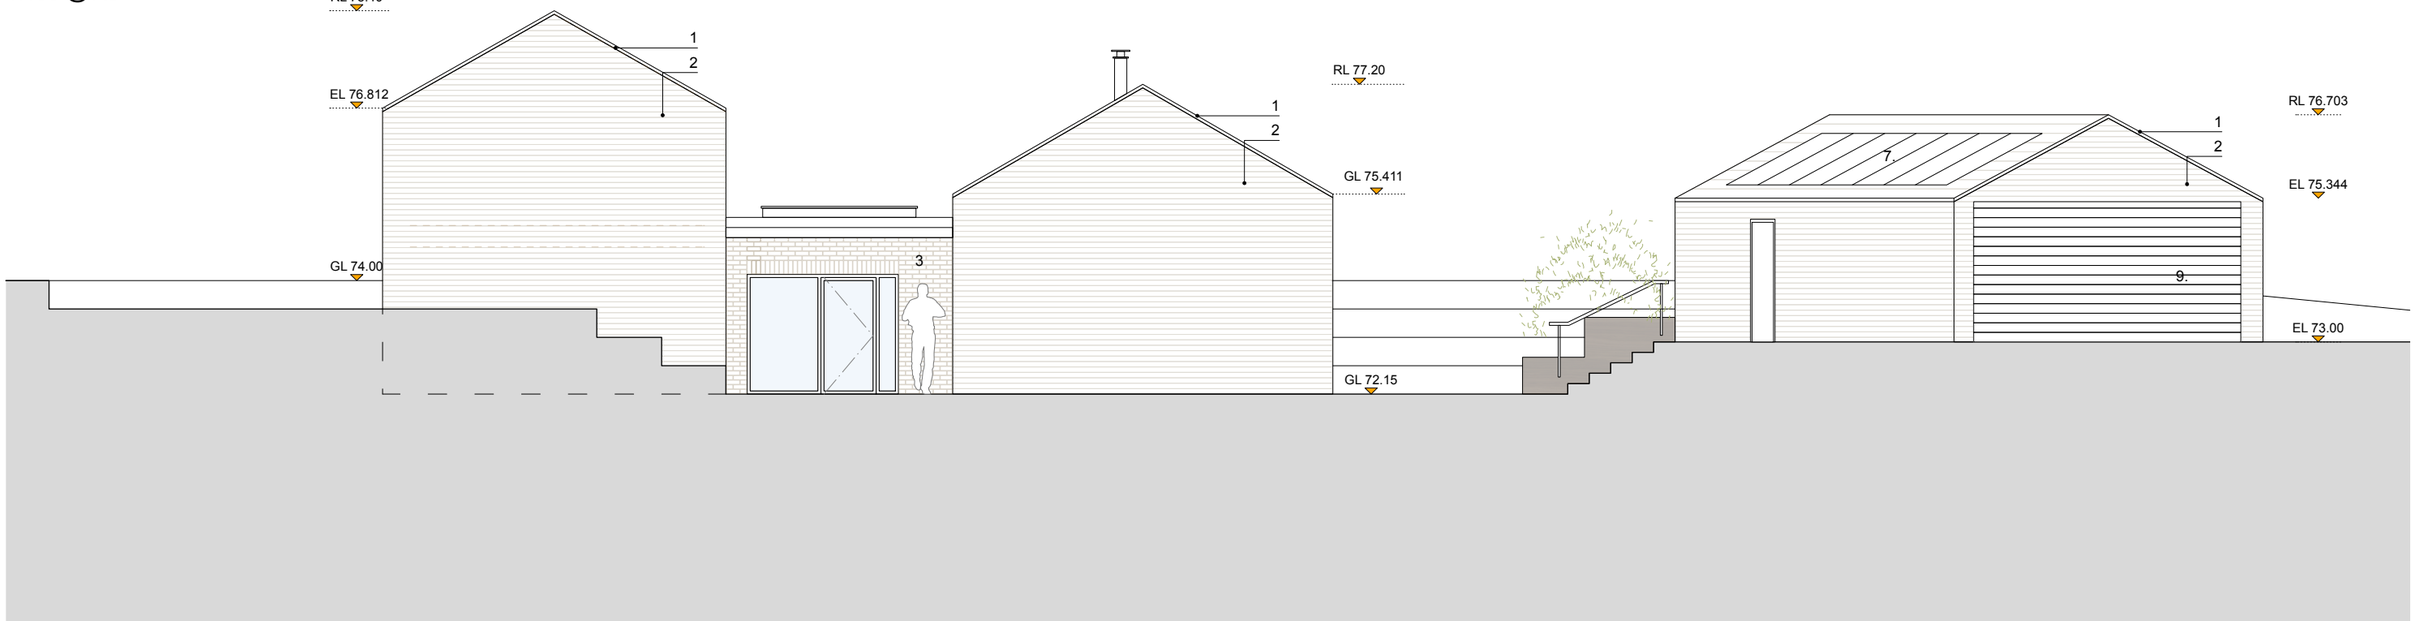

ELEVATION 3 (NORTH)
AS PROPOSED
1:100 @ A3

0 1 2 3 4 5 Metres

1. Slate roof tiles in black
2. Horizontal reproduction timber cladding in black
3. Red stock brick
4. Metal glazed windows in anthracite
5. Metal double glazed bi-fold doors in anthracite
6. Velux rooflights
7. Solar panels
8. Air source heat pump
9. Metal garage door

Revisions

No.	Date	By	Comments
D.	10.03.26	AC	Self-build application
C.	03.03.26	AC	Client requested changes
A.	04.07.25	AC	Plan changes and addition of garage

Status: PLANNING

Project: Ashwell plot III

Crawshaw Architects LLP
27 Almeida Street
London N1 1TD
tel: +44 (0)7939 215 114

Title: ELEVATIONS AS PROPOSED

Drawing Number	Drawn	Checked	Date	Scale	Revision
178 SKD 10	AC	AC	28.01.25	1:100 @ A3	D