



Notes:


- a. Hand-made clay tile pitched roof to historic house
- b. Hand-made clay tile pitched roof to recent extensions on the west gable
- c. Red brick to gable - new addition
- d. Red brick to gable - old house
- e. Black timber cladding
- f. Dark timber - new addition
- g. Dark timber - old house
- h. Newly painted brick - light colour, refer to LBC report
- i. Brick chimney
- j. Existing entrance porch
- k. External door - grey
- l. Thatched roof - old dairy
- m. Well
- n. White window
- o. Dark wood window
- p. External white plaster

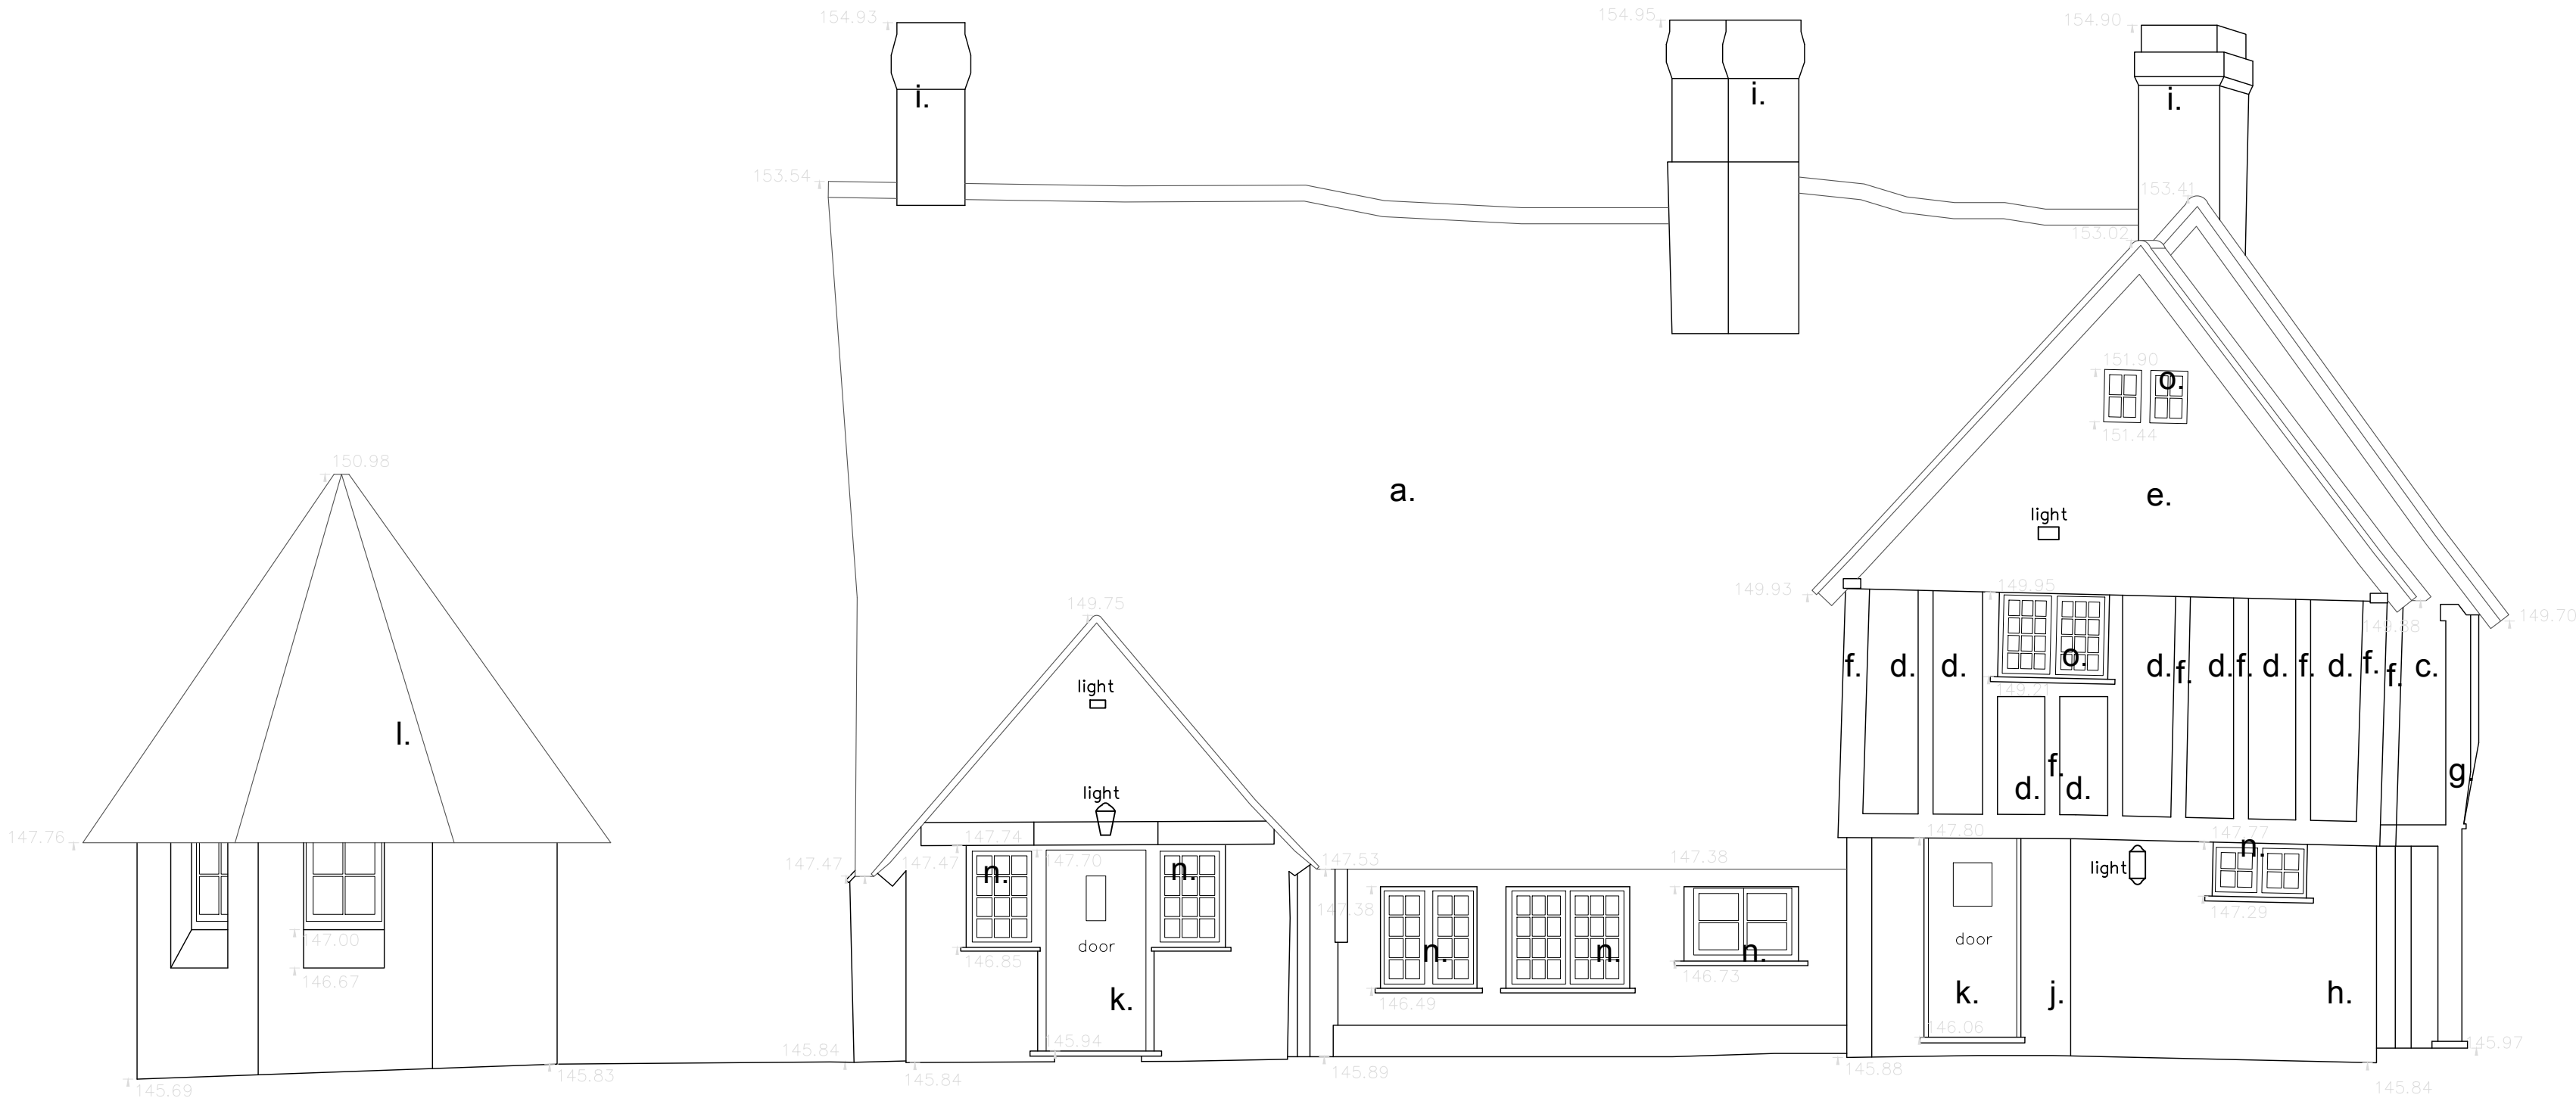

Front Elevation AA (West)

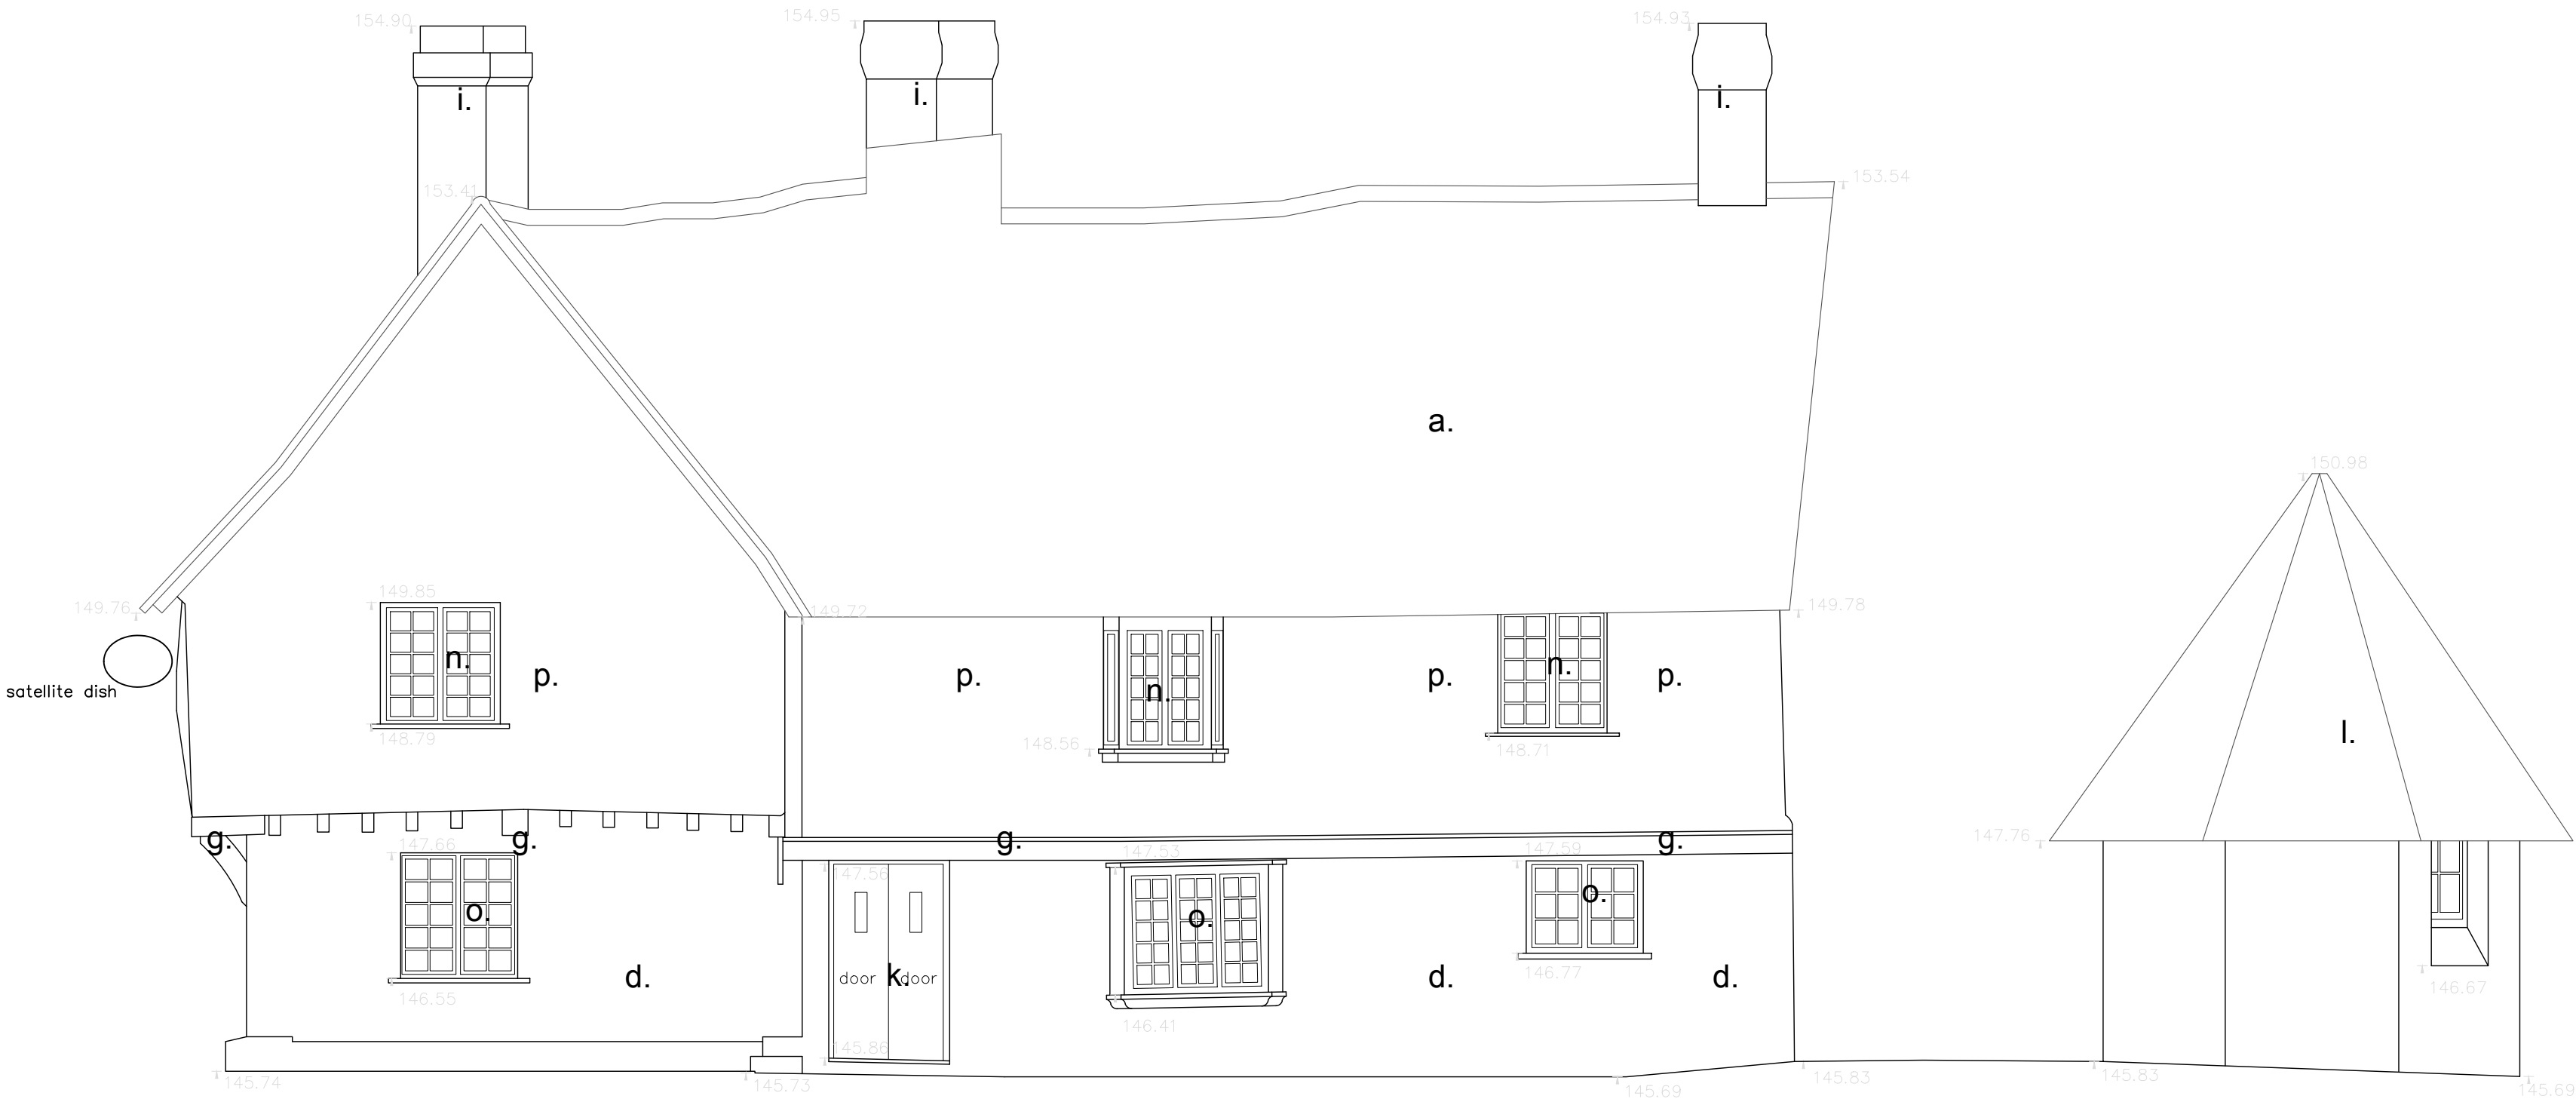

Rear Elevation BB (East)

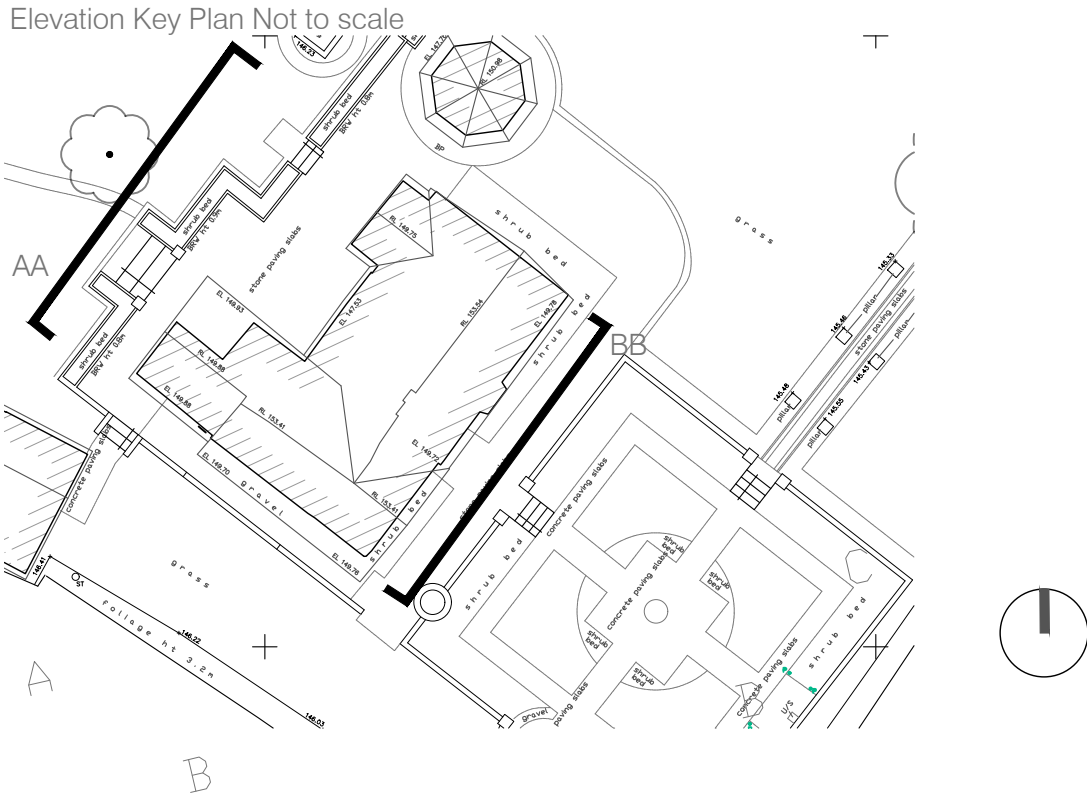

Indicative site boundary - refer to title deed

Note: This drawing is copyright

Note: boundaries are shown indicatively
Note: to be read in conjunction with Structural Engineers
Information, specification and drawings

All setting out dimensions to be checked on site by
contractor and any discrepancies to be noted ASAP.
Windows, steelwork, to be site sized.

All sundry work not shown to be undertaken in accordance
with the British Standards.

Note: This drawing is not a deed plan.

Michael Collins Architect LLP

Tudor House, Poynders End,
SG4 7RX

Job No.

257

Elevations as proposed
West / East

Stage 3

Status: Planning

011

REVISION: Scale
1:50@A1