

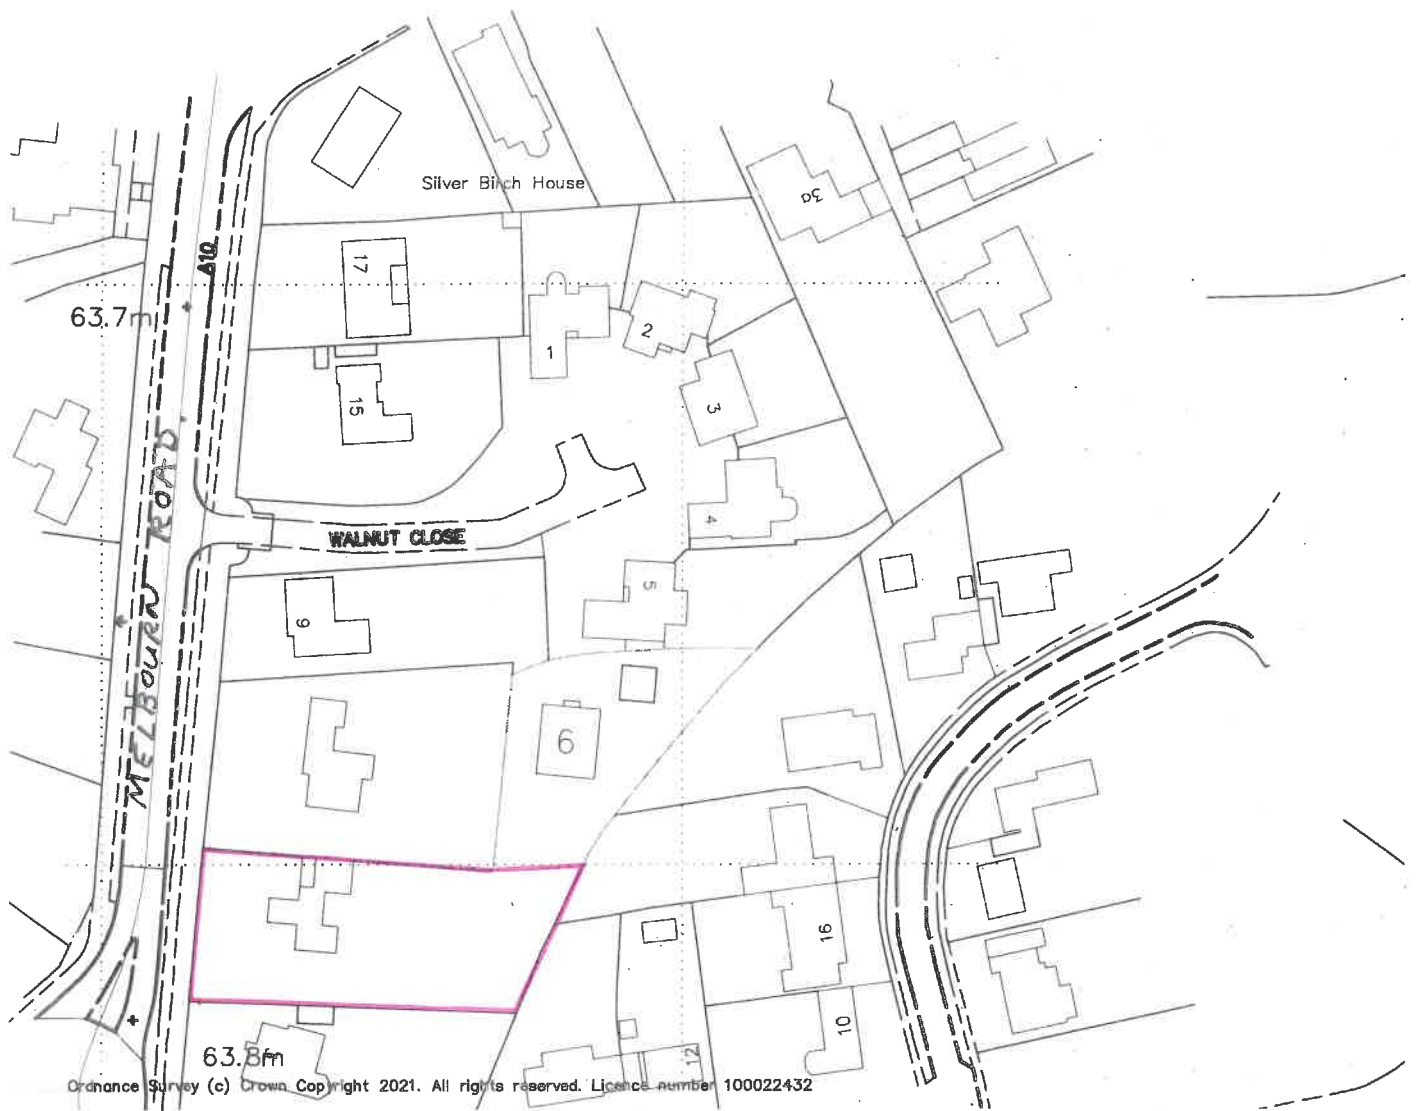


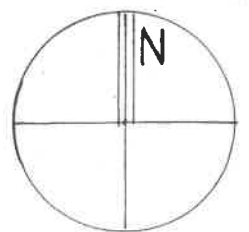

Location Plan. 1 : 1250.

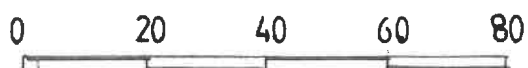

Drawing No. 893/25/05