



0m 1m 2m 3m 4m 5m

Scale 1:100 @ A3

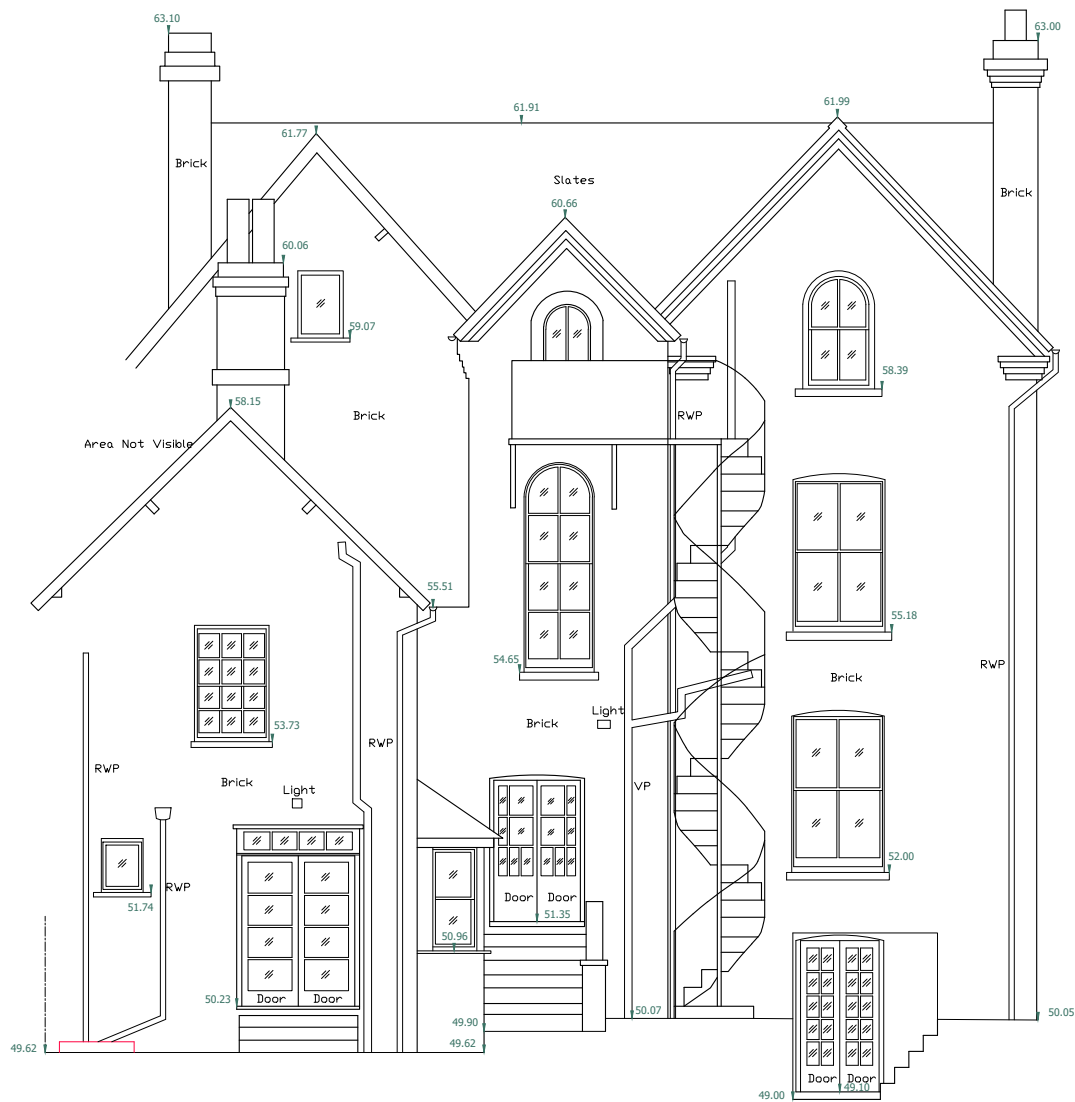

DATUM LINE
VALUE 47.00m

Elevation 1 - Facing Rear Garden

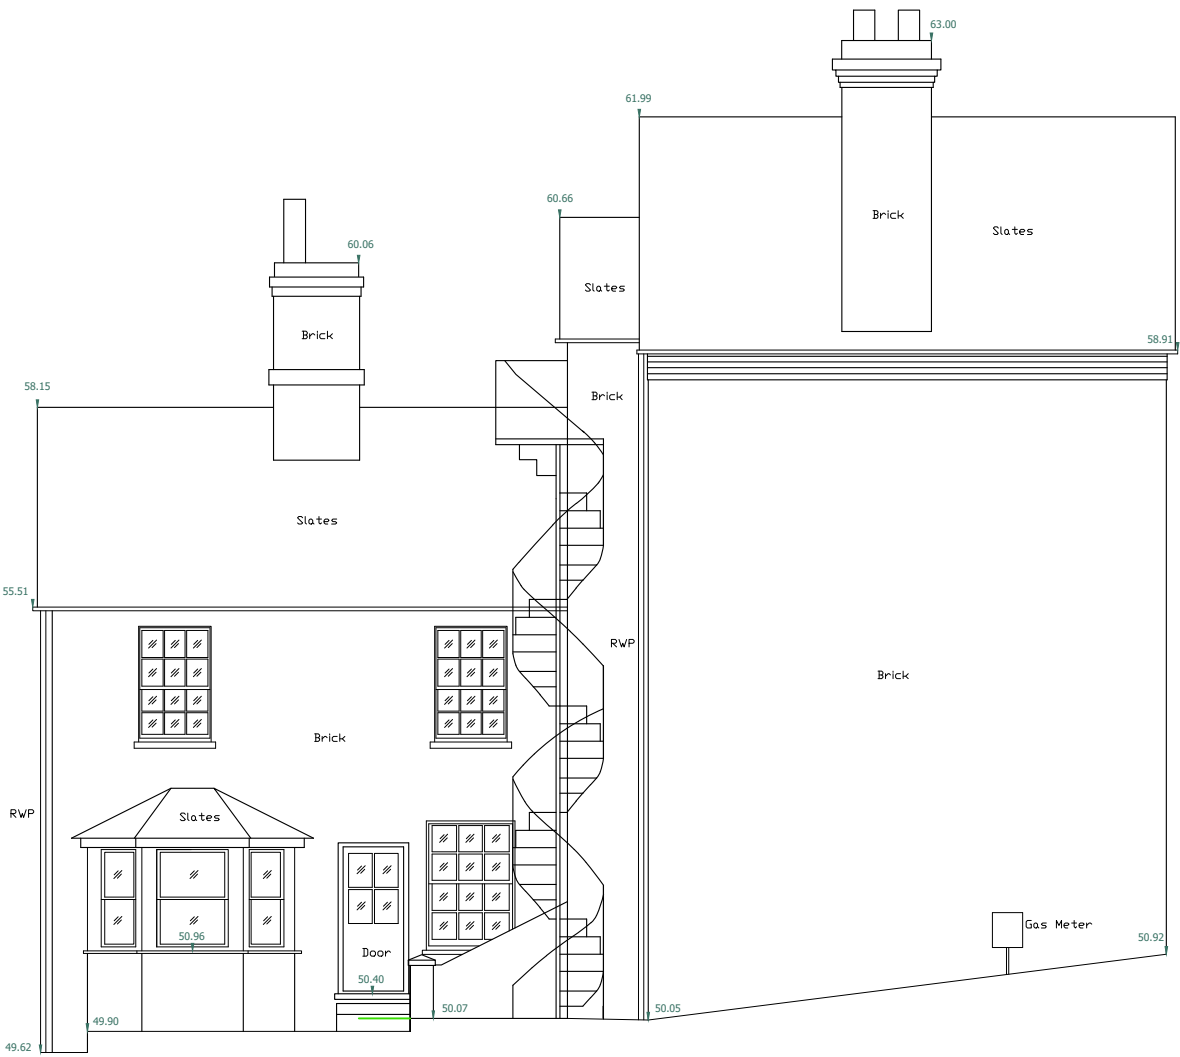

DATUM LINE
VALUE 47.00m

Elevation 2 - Facing West & 30 High Street

**Amy Moss
and Colin Eades**

amy@mosspropertydevelopment.co.uk
colinwkeades@gmail.com

Client: Dr & Mrs Kendrick

Project: Single storey rear
extension and internal
alterations to London House,
High Street, Ashwell

Drawing:
**Existing Rear & Side
Elevations**

Dwg no. **EK 03** Date: **Aug
2025**

Drawn: **AM** Checked: **CE**

Scale: 1:100 @ A3

Revisions:

The content of this drawing is the
property of Colin Eades & Amy Moss
and may not be copied in whole or part
without formal consent.