
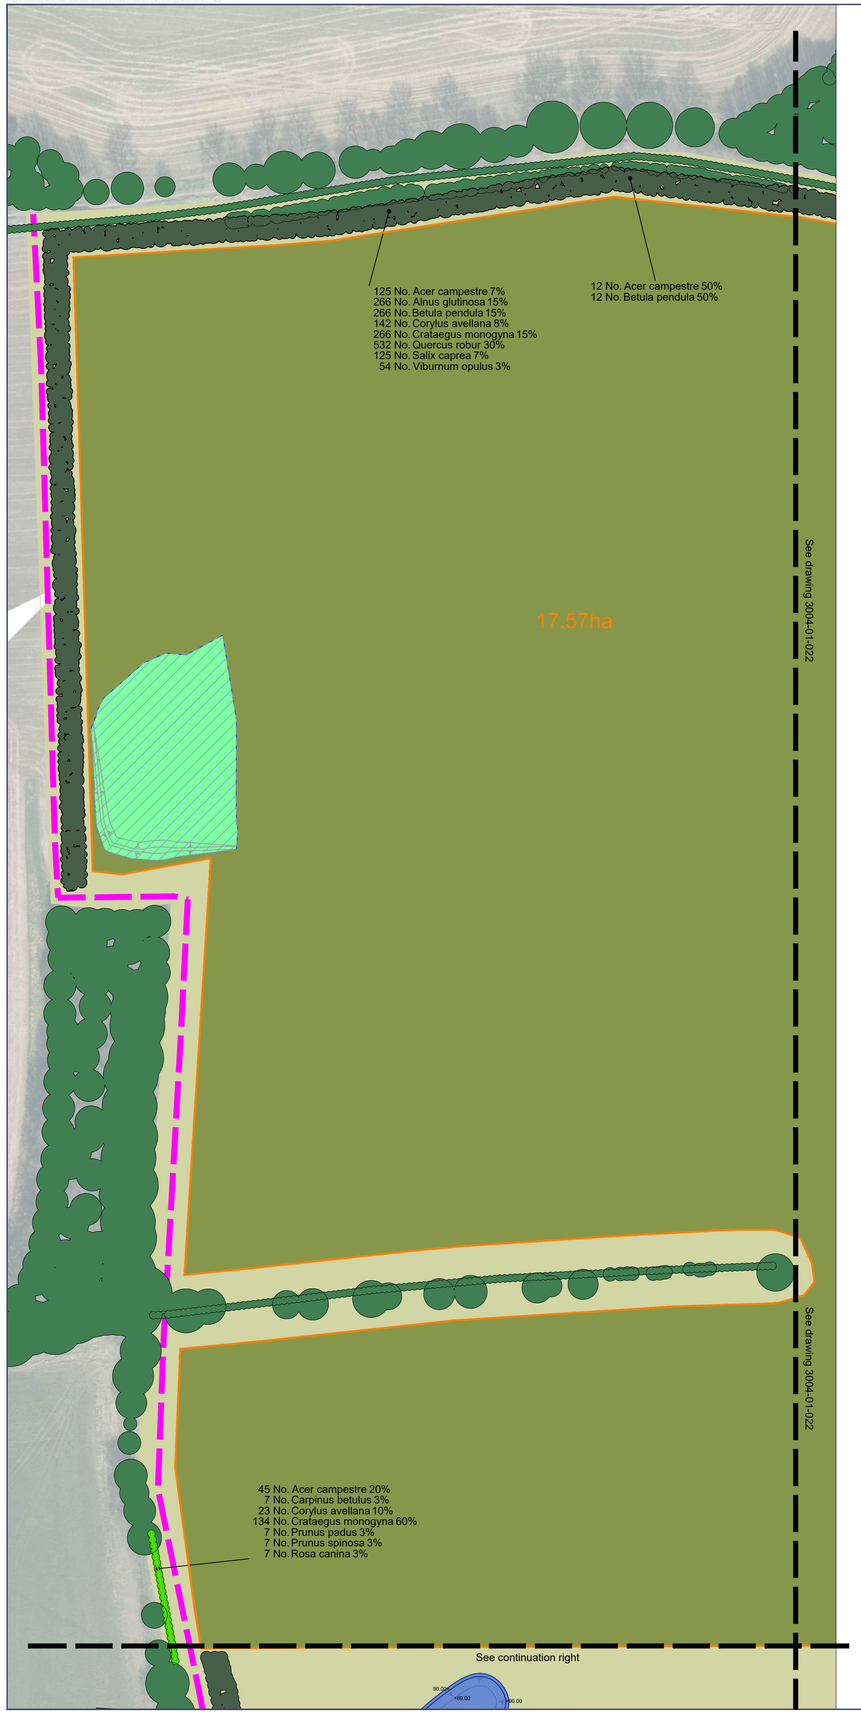


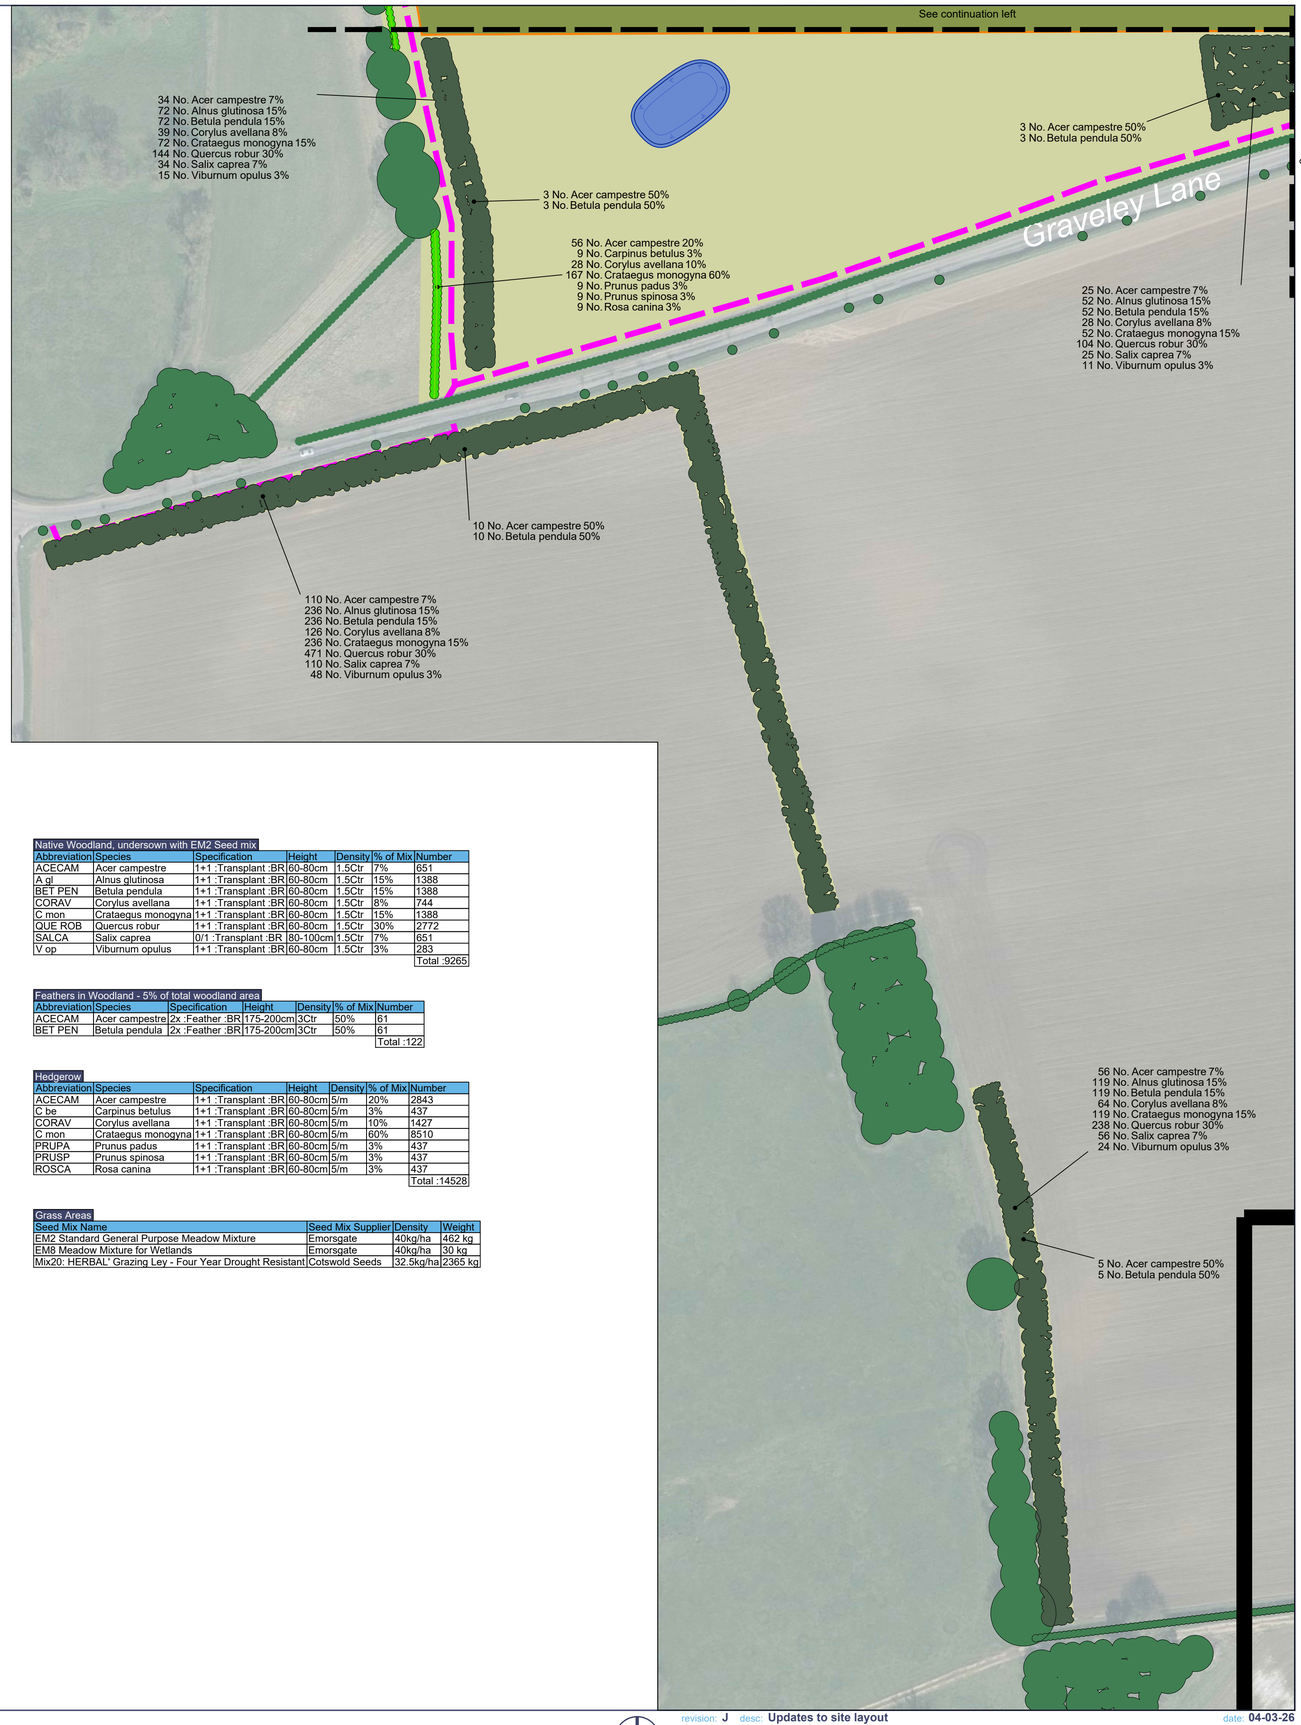

Native Woodland, undersown with EM2 Seed mix

Abbreviation	Species	Specification	Height	Density	% of Mix	Number
ACECAM	Acer campestre	1+1 :Transplant :BR	60-80cm	1.5Ctr	7%	651
A gl	Alnus glutinosa	1+1 :Transplant :BR	60-80cm	1.5Ctr	15%	1388
BET PEN	Betula pendula	1+1 :Transplant :BR	60-80cm	1.5Ctr	15%	1388
CORAV	Corylus avellana	1+1 :Transplant :BR	60-80cm	1.5Ctr	8%	744
C mon	Crataegus monogyna	1+1 :Transplant :BR	60-80cm	1.5Ctr	15%	1388
QUE ROB	Quercus robur	1+1 :Transplant :BR	60-80cm	1.5Ctr	30%	2772
SALCA	Salix caprea	0/1 :Transplant :BR	80-100cm	1.5Ctr	7%	651
V op	Viburnum opulus	1+1 :Transplant :BR	60-80cm	1.5Ctr	3%	283
						Total :9265

Feathers in Woodland - 5% of total woodland area

Abbreviation	Species	Specification	Height	Density	% of Mix	Number
ACECAM	Acer campestre	2x :Feather :BR	175-200cm	3Ctr	50%	61
BET PEN	Betula pendula	2x :Feather :BR	175-200cm	3Ctr	50%	61
						Total :122

Hedgerow

Abbreviation	Species	Specification	Height	Density	% of Mix	Number
ACECAM	Acer campestre	1+1 :Transplant :BR	60-80cm	5/m	20%	2843
C be	Carpinus betulus	1+1 :Transplant :BR	60-80cm	5/m	3%	437
CORAV	Corylus avellana	1+1 :Transplant :BR	60-80cm	5/m	10%	1427
C mon	Crataegus monogyna	1+1 :Transplant :BR	60-80cm	5/m	60%	8510
PRUPA	Prunus padus	1+1 :Transplant :BR	60-80cm	5/m	3%	437
PRUSP	Prunus spinosa	1+1 :Transplant :BR	60-80cm	5/m	3%	437
ROSCA	Rosa canina	1+1 :Transplant :BR	60-80cm	5/m	3%	437
						Total :14528

Grass Areas

Seed Mix Name	Seed Mix Supplier	Density	Weight
EM2 Standard General Purpose Meadow Mixture	Emorsgate	40kg/ha	462 kg
EM8 Meadow Mixture for Wetlands	Emorsgate	40kg/ha	30 kg
Mix20: HERBAL* Grazing Ley - Four Year Drought Resistant	Cotswold Seeds	32.5kg/ha	2365 kg

- Existing vegetation
- Proposed woodland
- Proposed hedgerow
- Proposed grazing pasture: Cotswold Seeds mix20 'Herbal' Grazing Ley mix
- Proposed species rich grassland: Emorsgate EM2 Standard General Purpose Meadow Mixture
- Surface Water Attenuation Basin: Emorsgate EM8 Meadow Mixture for Wetlands
- Flood Storage Area: Emorsgate EM8 Meadow Mixture for Wetlands
- Grazing parcels and areas
- Grasscrete or similar turning heads and passing bays, sown with Cotswold Seeds Mix 20 'Herbal' Grazing Ley mix
- Permissive footpath: grass surface. Where route is not maintained as short grass/ bare ground by standard use, grass will be cut regularly to maintain a 1.5m wide clearly defined path
- Access Track

Note:

No existing or proposed services will be affected by the proposed landscape works.

For hard landscaping proposals see drawings 3004-01-024 to 025.

For landscape details see drawing 3004-01-026.

This drawing is the copyright of AXIS P.E.D Limited and may not be loaned, copied or reproduced in any way - or used for any offer, quote, tender or construction purposes without written consent of the company to do so. Follow any figured dimensions - do not scale for construction purposes. If in doubt ask.

© Crown copyright and database rights
2025 Ordnance Survey AC0000808122

N

revision: J desc: Updates to site layout date: 04-03-26

0 50 100 150 200m

0344 8700 007
axis.co.uk

Client
AGR

Project
Priory Farm Solar Array

Drawing Title
Soft Landscape Proposals
Sheet 4 of 4

Scale
1:1000 @A1

Status
For PLanning

Date
June 2024

Drawn
NG

Checked
HW

Dwg no
3004-01-023

Rev
J