



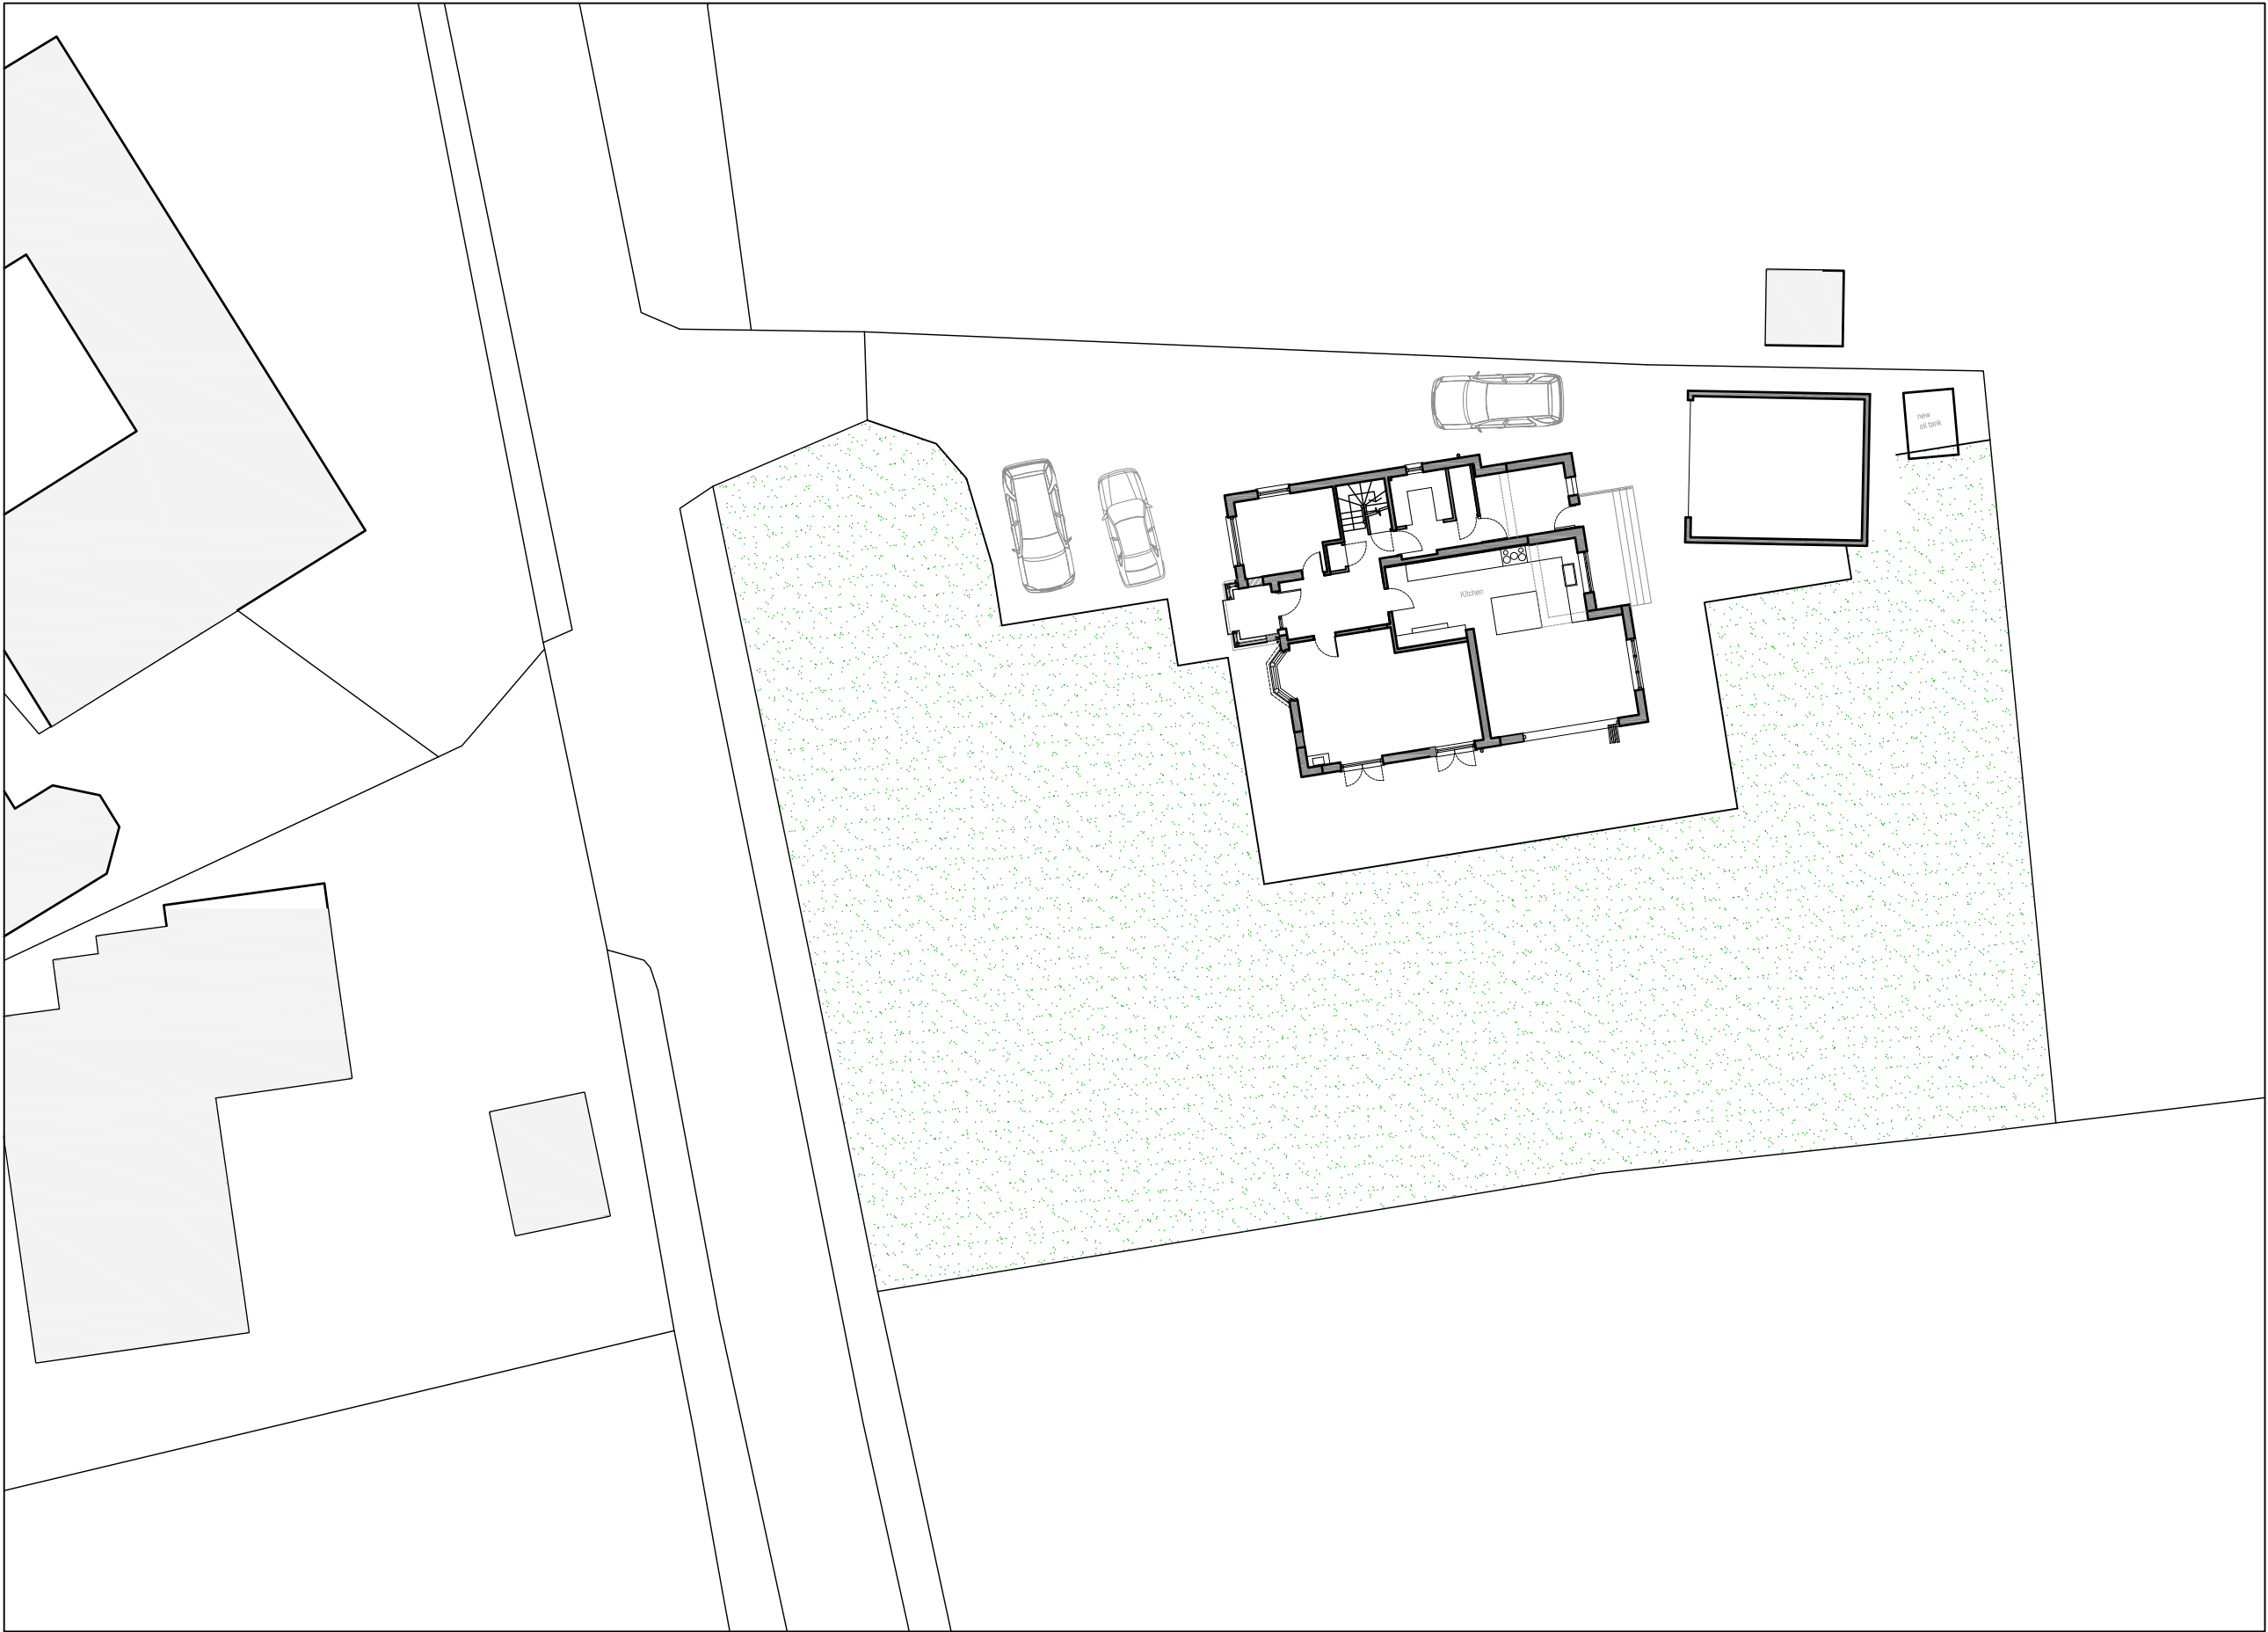

key:

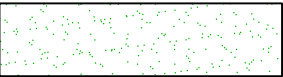


soft landscape



neighbouring houses

REVISIONS

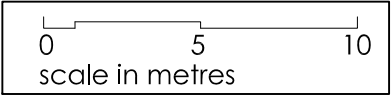

**GORDON
CURTIS**
ARCHITECTS
020 7586 6065
mail@gordoncurtis.com

High Meadows, Preston Road, Hitchin SG4 7QS

BLOCK PLAN
1:250 scale @ A3

dwg no 2205 - 02