


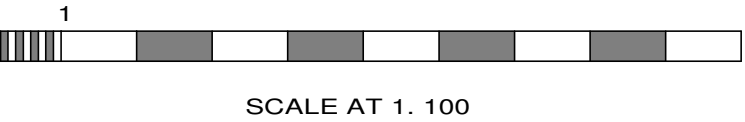

IMPORTANT NOTES

LA ARCHITECTS OWN THE COPYRIGHT OF THIS DRAWING. THIS DRAWING IS NOT TO BE USED/ ALTERED/ CHANGED BY ANY OTHER PARTY WITHOUT WRITTEN CONSENT FROM LA ARCHITECTS.



PLANNING

No.	Date	By	Contents

WWW.LEESARCHITECTS.CO.UK

Revisions



LEES ARCHITECTS

EMAIL: STUART@LEESARCHITECTS.CO.UK TEL:07581475019

Site Address

FRIENDS GREEN PORSCHE
PADDOCK VIEW BARN
WESTON
HITCHIN
SG4 7BU

Job Title


EXISTING DEVELOPMENT

Drawing Title


EXISTING PLANS
AND ELEVATIONS
(BUILDING 1)

Scale	1:100 • A1	Date	05/23	Drawn by	SJL
-------	---------------	------	-------	----------	-----


Paper Size	Org.No.	Rev.
A1	FGP1-2	

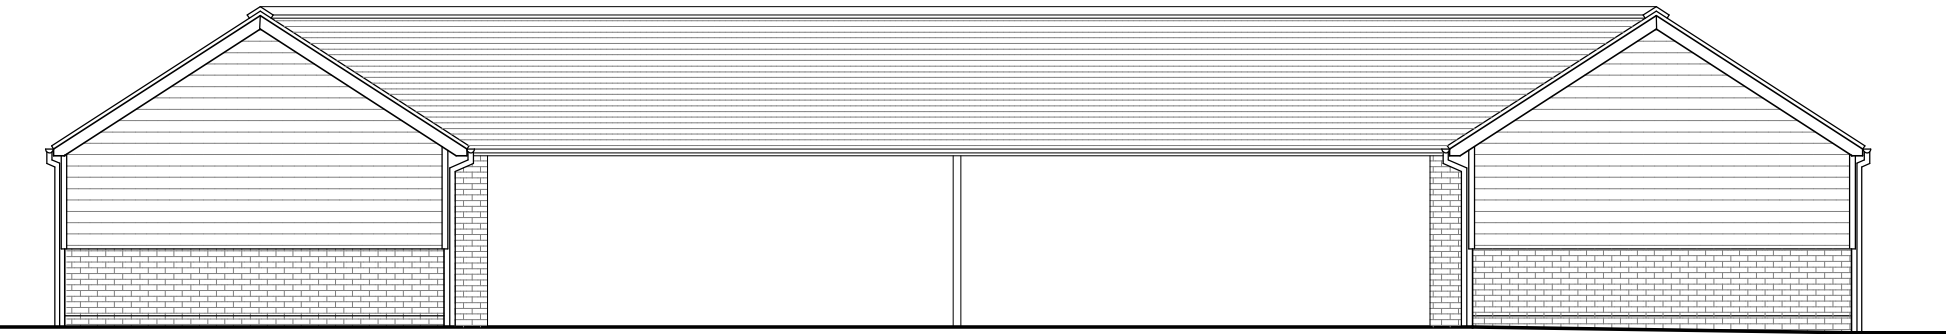


ELE 1

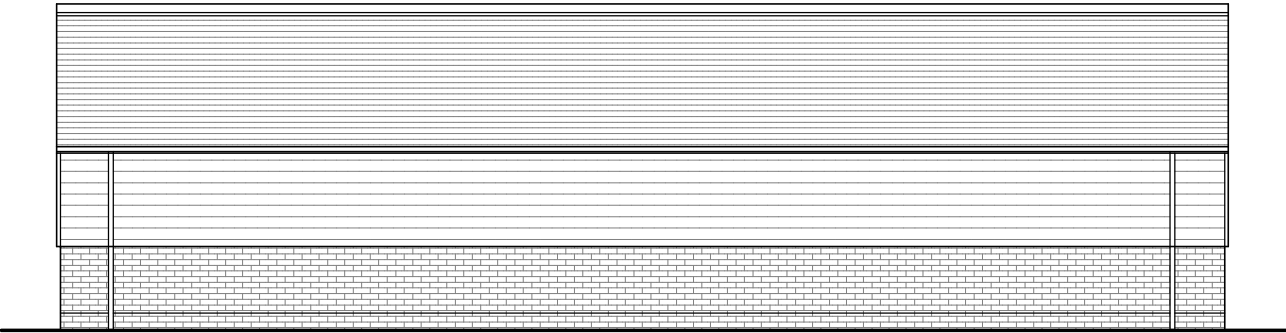


ELE 2

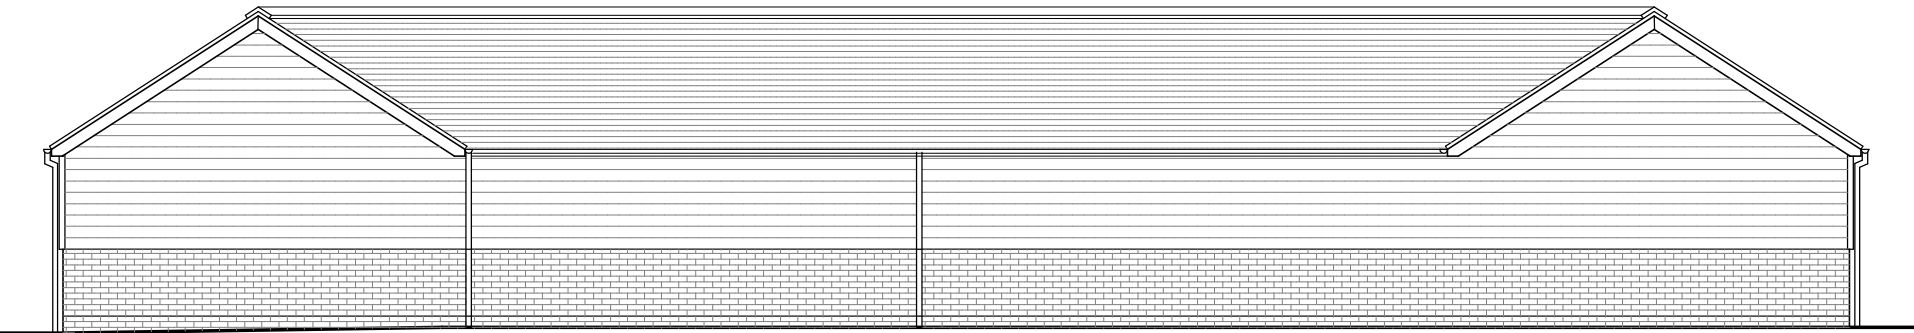


ELE 3

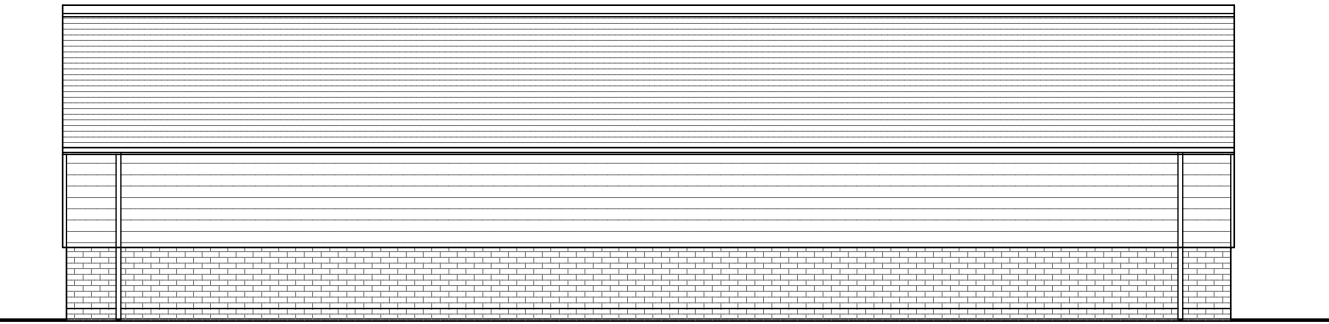


ELE 4

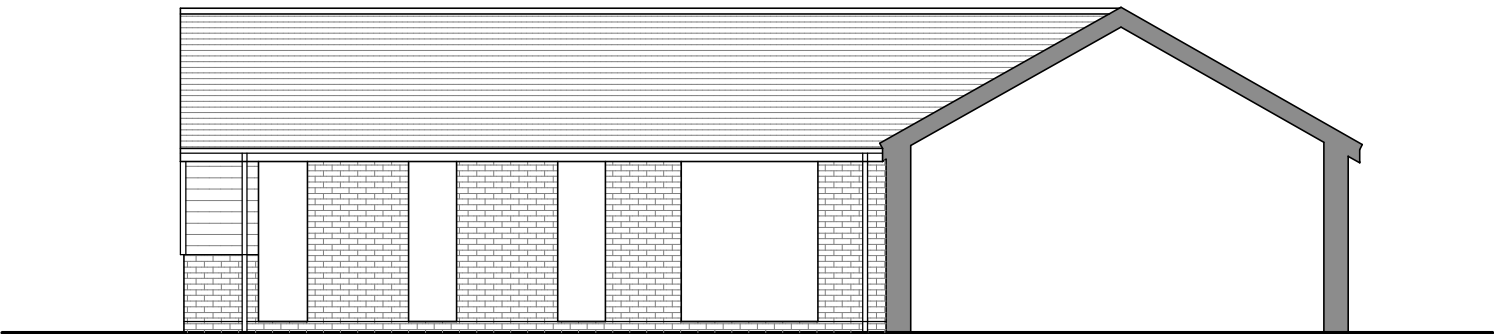

ELE 5

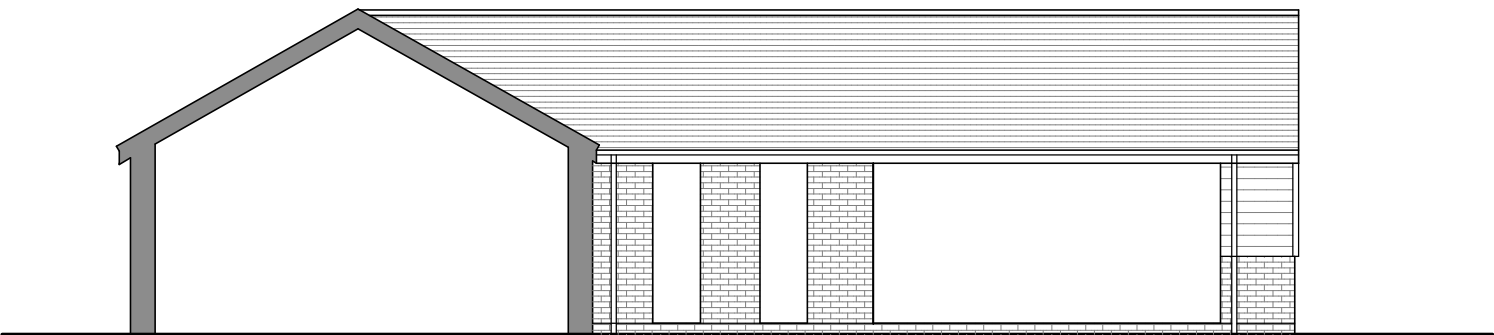

ELE 6

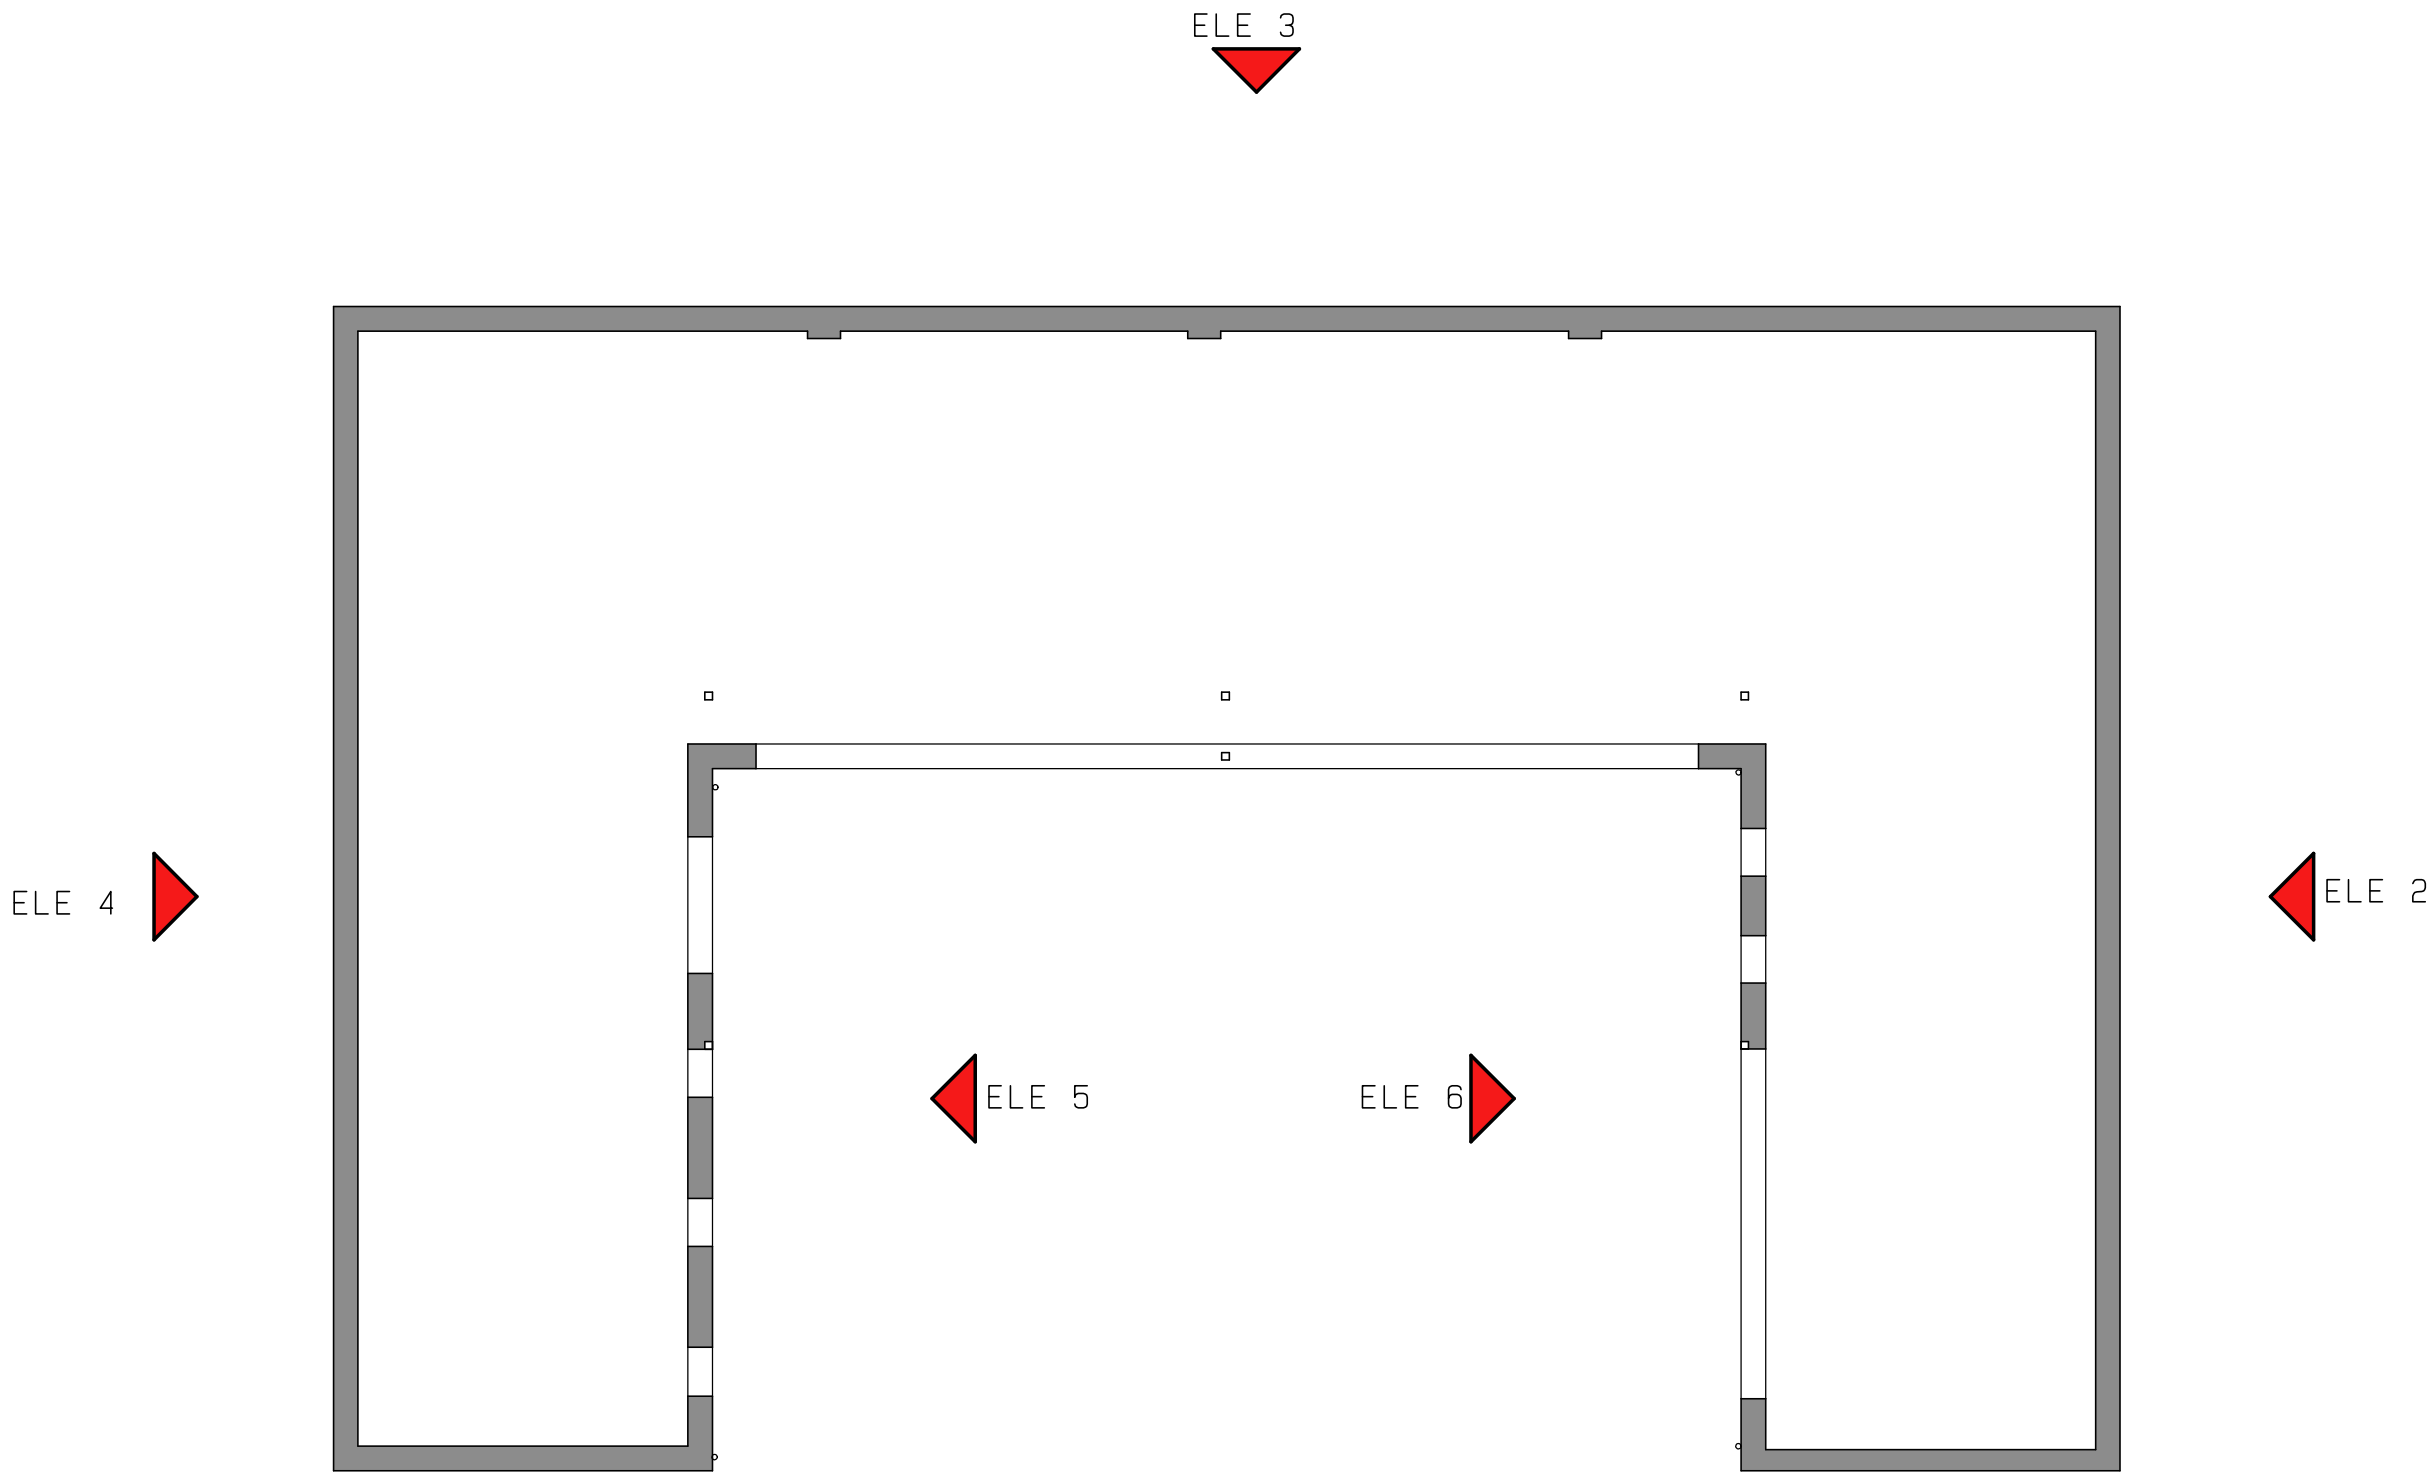

PLAN (207M2) STORE