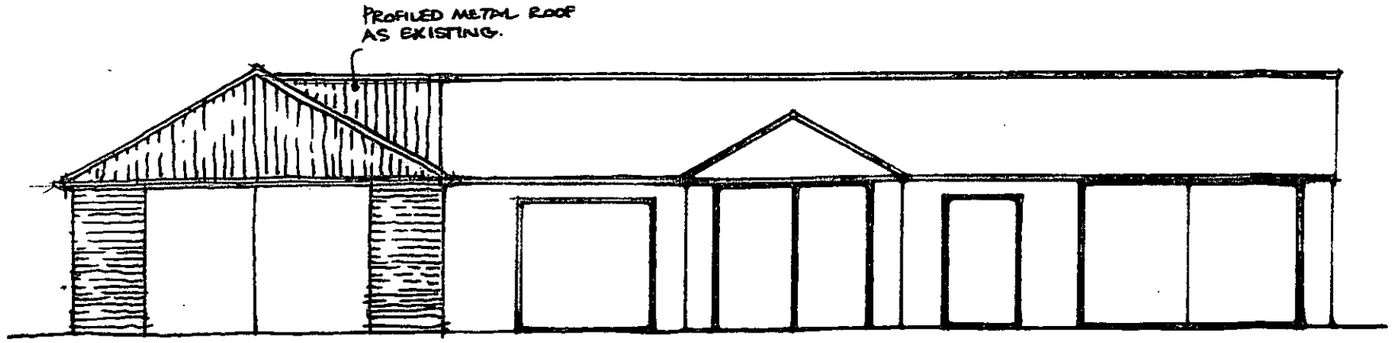

NORTH ELEVATION

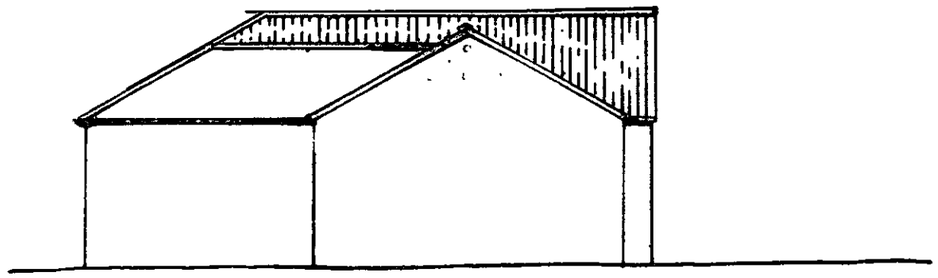

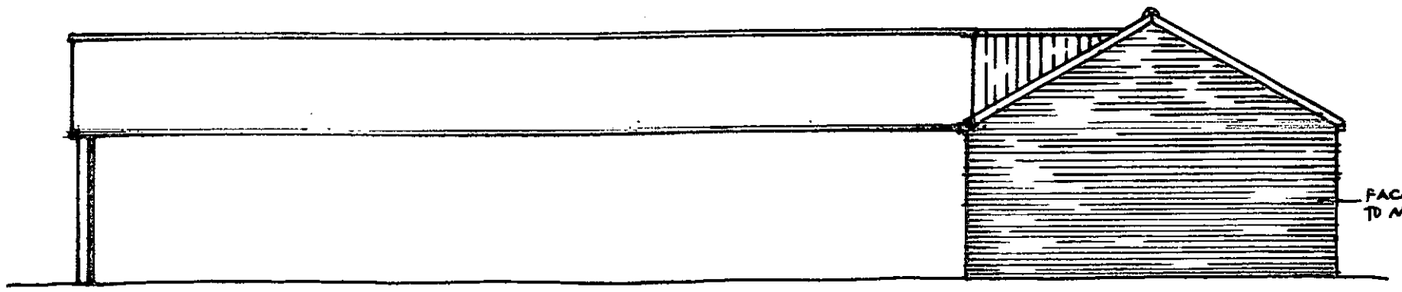

SOUTH ELEVATION

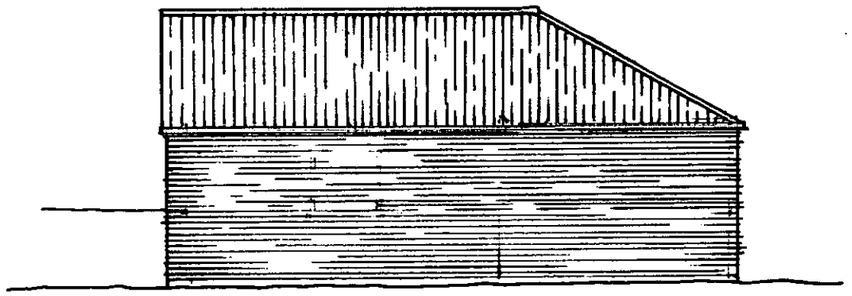

EAST ELEVATION

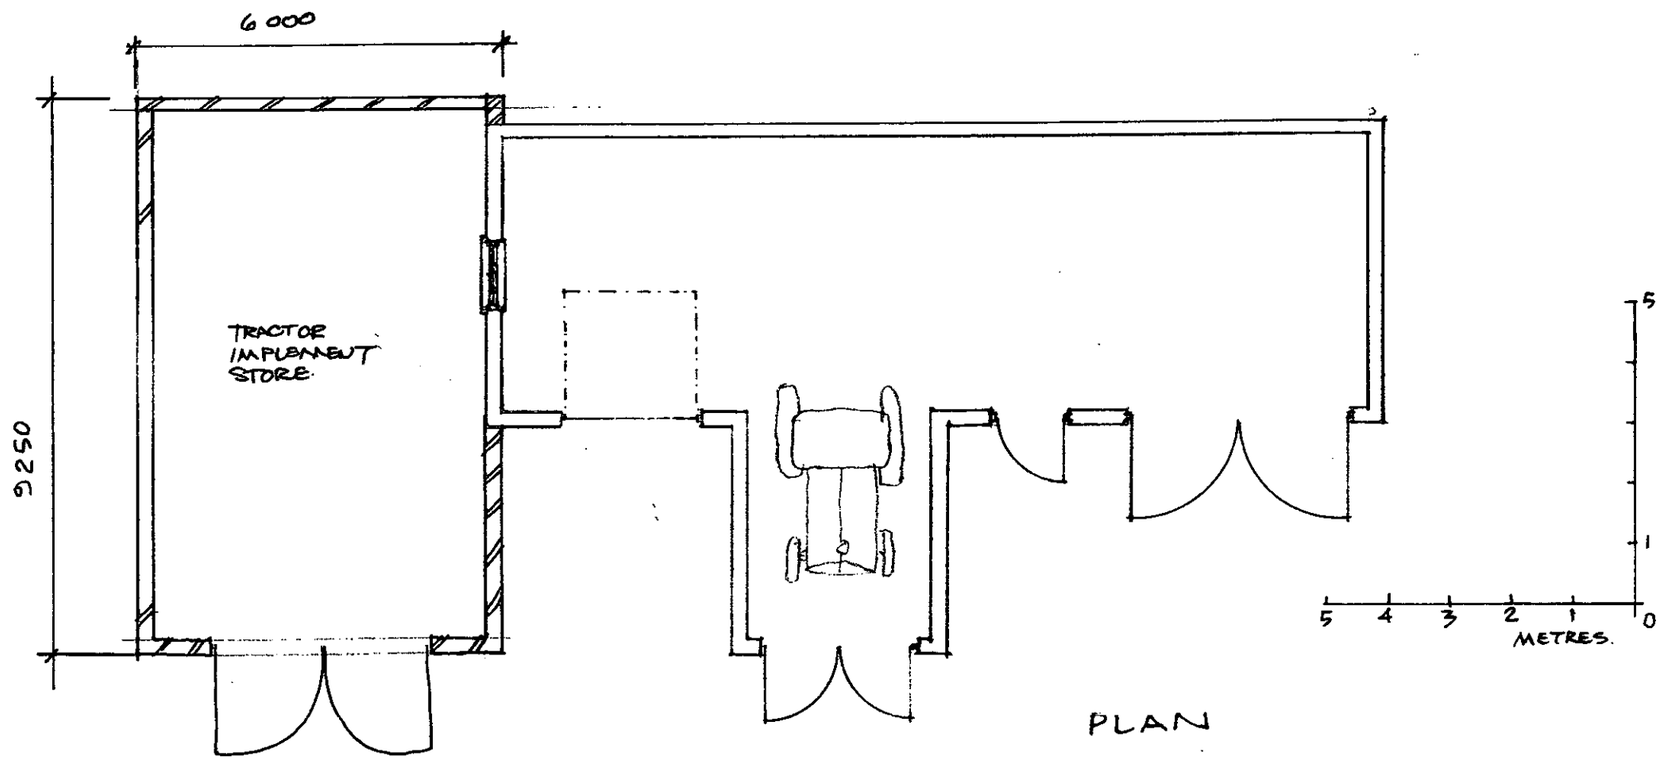

PLAN

Rev Date

Project	Proposed Extension to Storage Outbuilding at **SPERBERRY HILL BUNGALOW ST IPPOLYTS, HERTS, SG4 7NZ**
Client	Mr. J. Willis
Title	**PLANS + ELEVATIONS - PROPOSED**
Scale	1: 100 at A3 Date May 18
Drawn	AD
Drawing No.	**SHB : 06** Rev

AT4 Architects Ltd
THE BARN THE WHITE HOUSE
PRESTON ROAD GOSMORE
HERTFORDSHIRE SG4 7QS

TELEPHONE
(01462) 422334/441593

EMAIL
office@at4architects.co.uk

WEB SITE
www.at4architects.co.uk

DIRECTOR EDMUND WRIGHT, R.I.B.A