



DOBSONJAMES.COM  
Studio@dobsonjames.com  
London, UK | Dubai, UAE

PROJECT NO: 0059

PROJECT ADDRESS:  
GREENLEAS, BYGRAVE ROAD,  
BALDOCK, HERTFORDSHIRE,  
SG& 5DS

LOCATION: BALDOCK, UK

NOTES:  
1. PRINT DRAWINGS IN COLOUR.





05.  
04.  
03.  
02.  
01. 22/08/2024 JVN  
ISSUE: DATE: DRAWN BY:

DRAWING TITLE:  
TYPICAL UNIT LAYOUT PLANS  
PROPOSED


SCALE: 1:100 @ A3  
STATUS: PLANNING  
SHEET NUMBER:

DR-A-200


DRAWN: JVN  
CHECKED: JJD

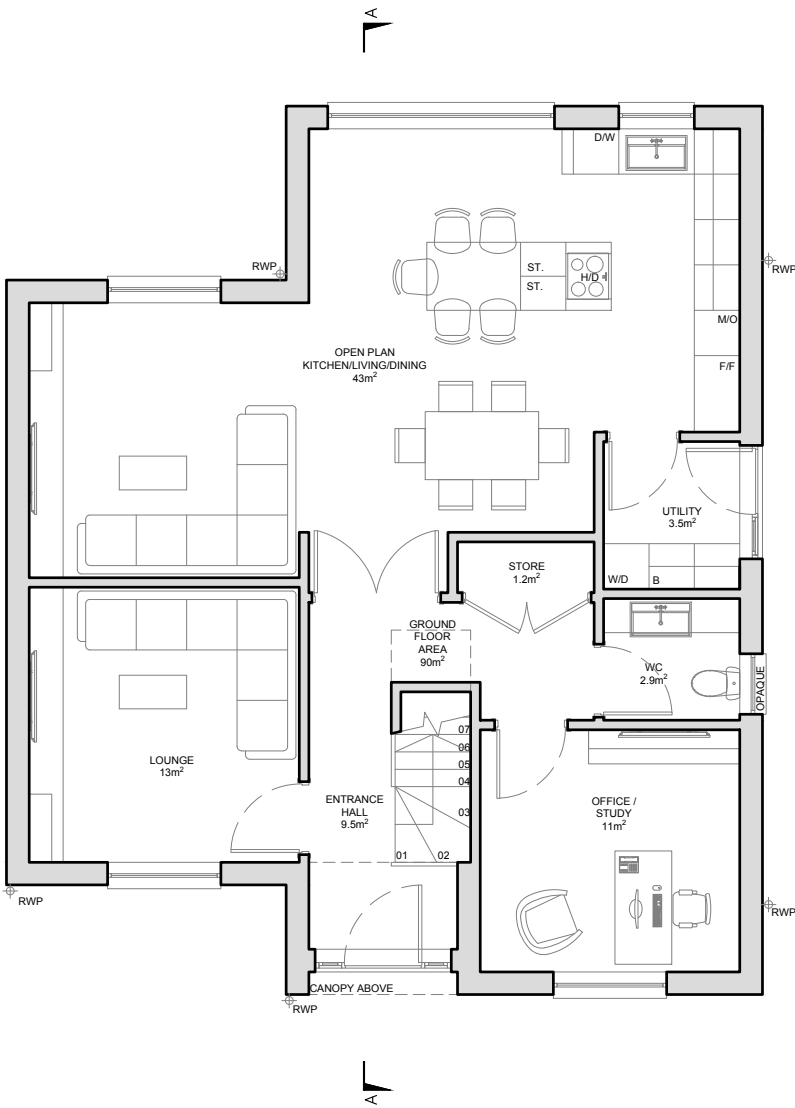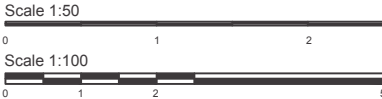

GROUND FLOOR

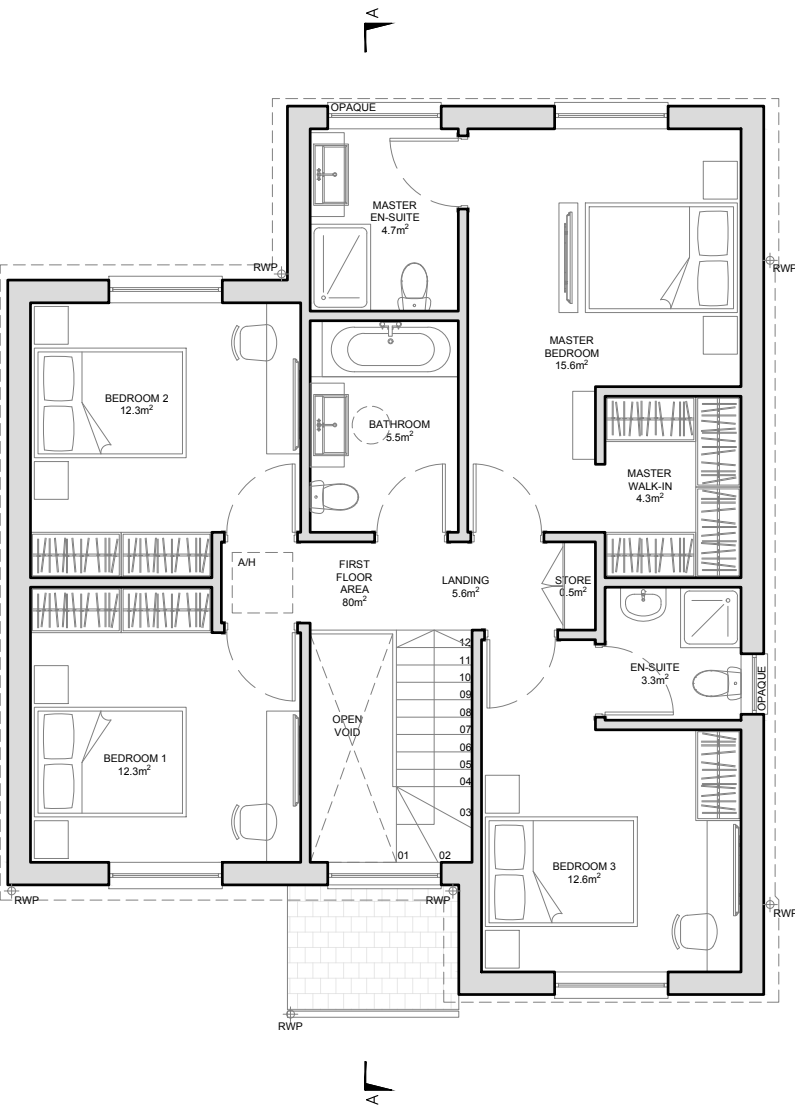

FIRST FLOOR

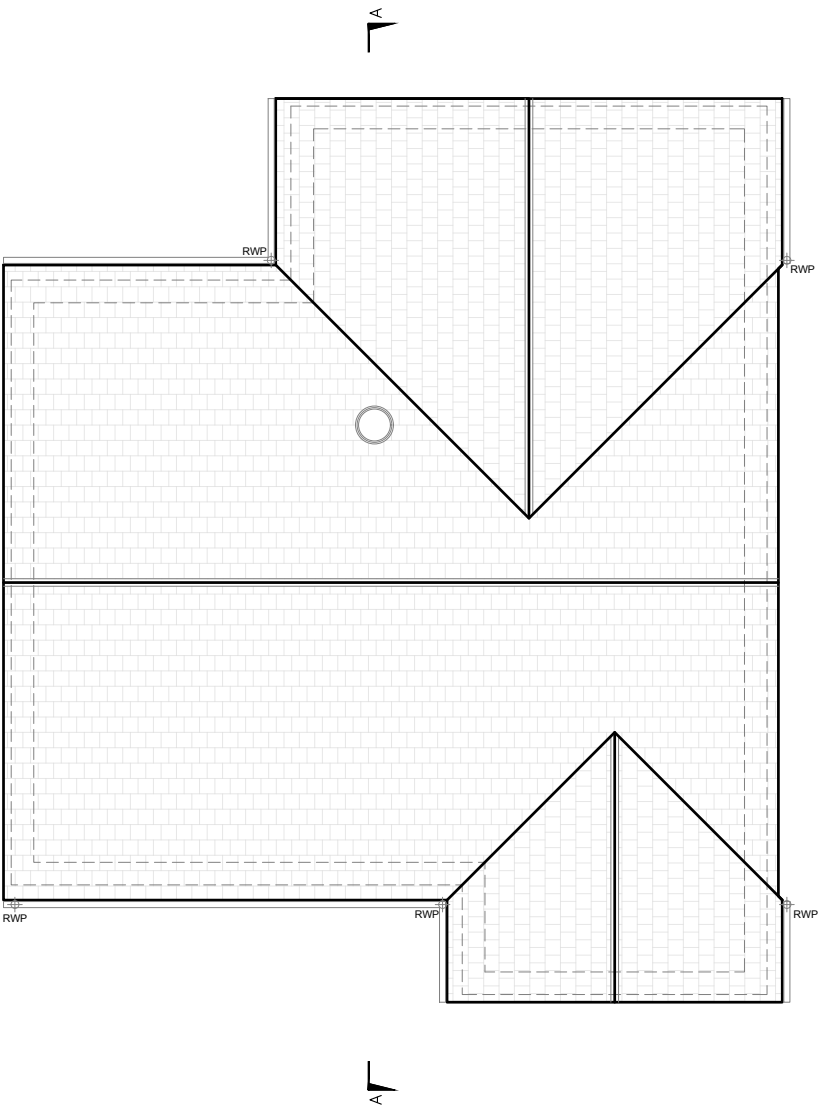

ROOF