REAR GARDEN AREA

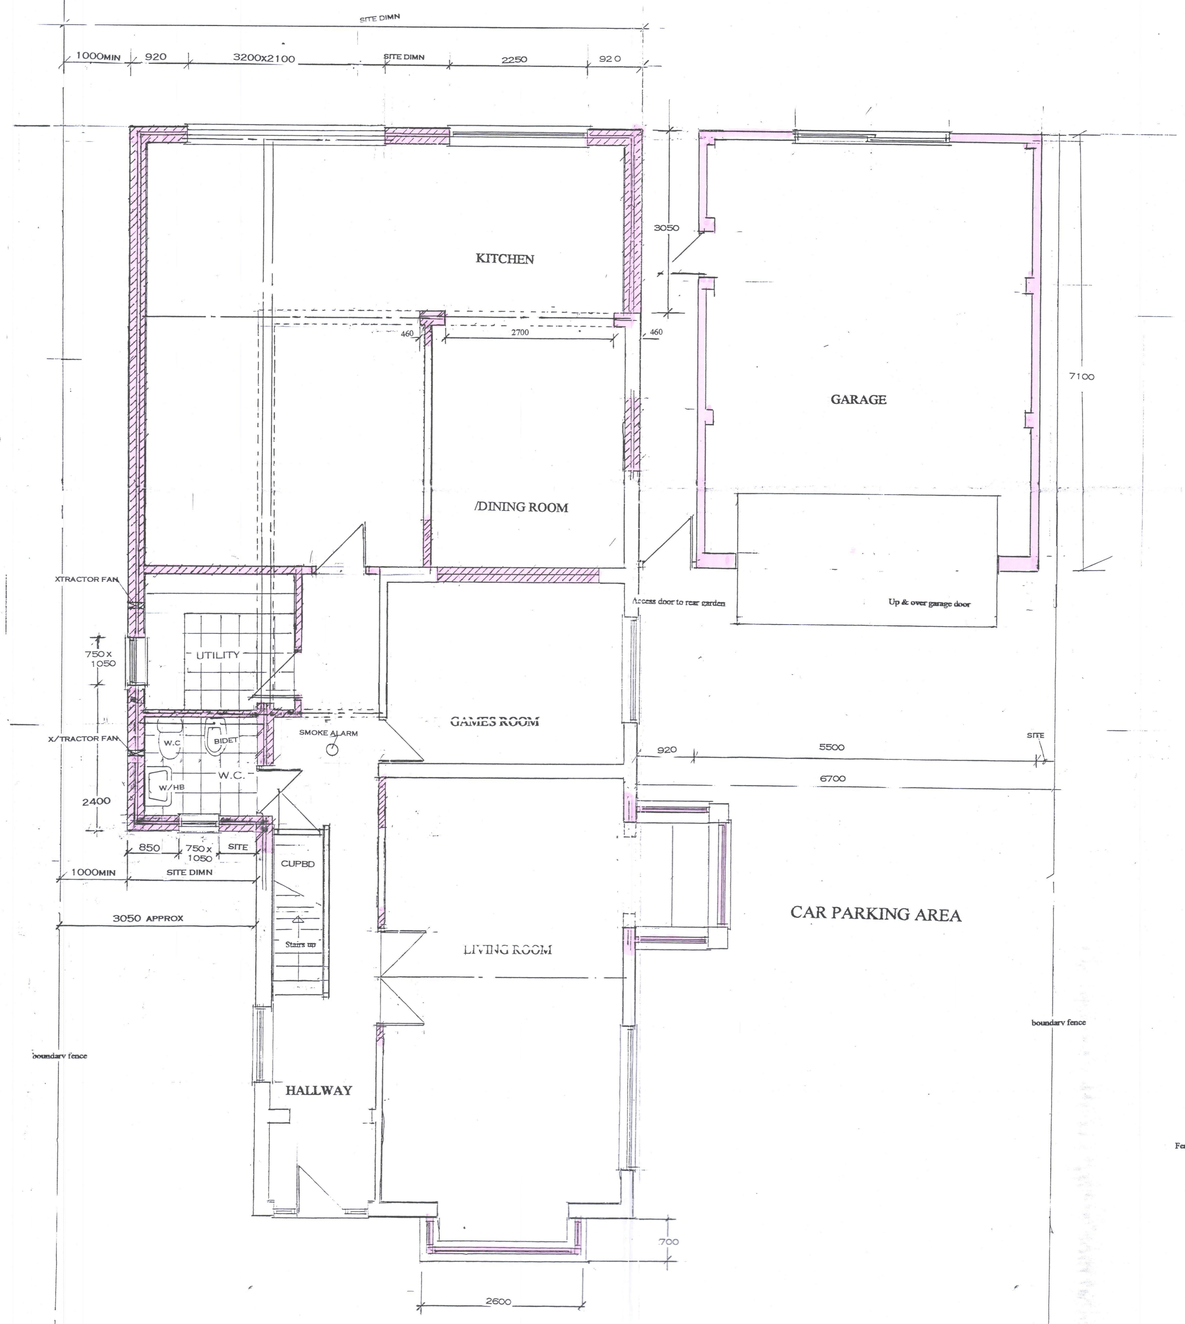

GROUND FLOOR PLAN

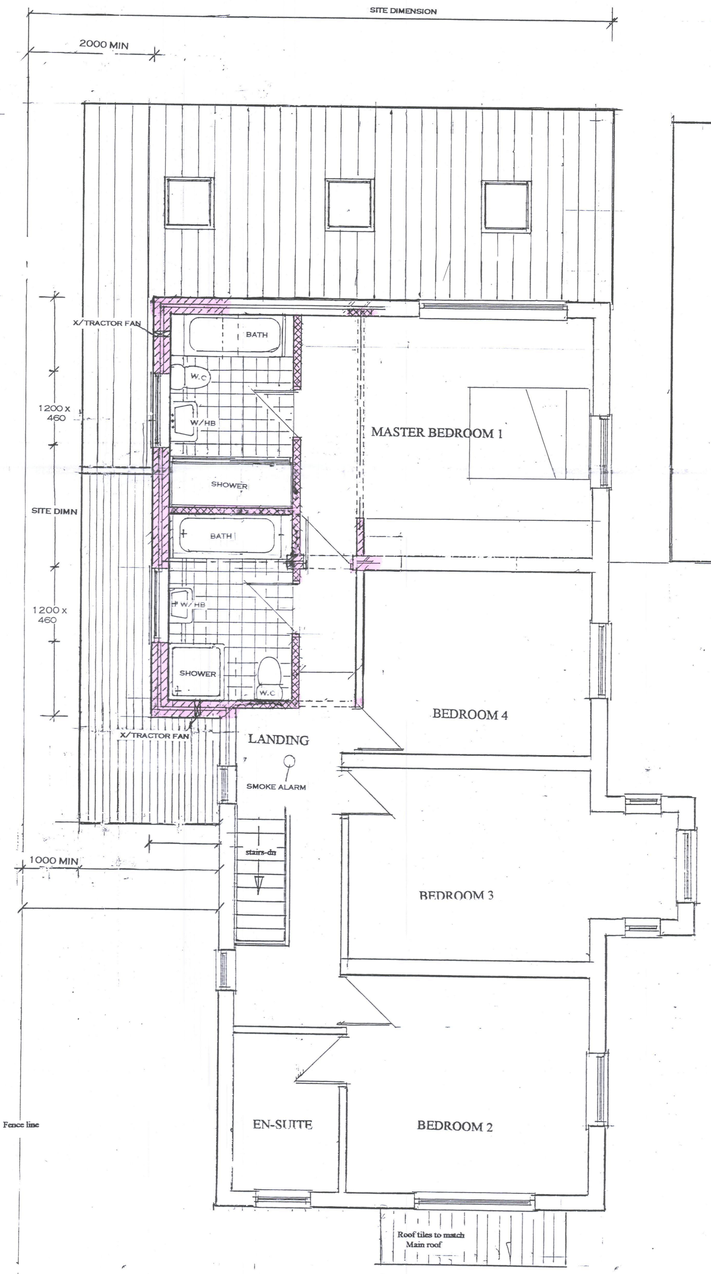

FIRST FLOOR PLAN

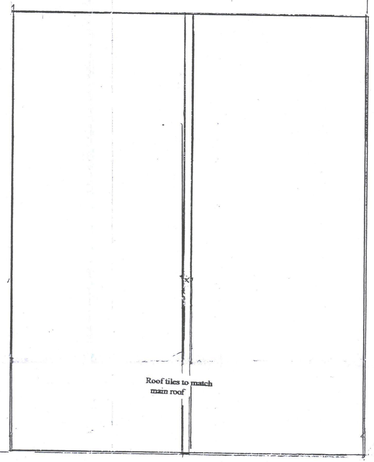

N.H.D.C.
10 APR 2018

Fence line

0 1 2 3 4 5

SCALE 1:50

PROPOSED ALTERATIONS AND EXTENSIONS AT NORTON ROAD, LETCHWORTH GARDEN CITY. HERTS SG6 1AA

Title
PROPOSED FLOOR PLANS

Applicant
MR. S. MILLAR

Drawn. D.Bryars Date ~~January 2018~~ Scale 1:50

Iss.no. As drawn

Dwg. No BDS 1718/15/4/~~A~~B

Drn. D.Bryars Date Marcg 2018 Scale 1:50

Size A1