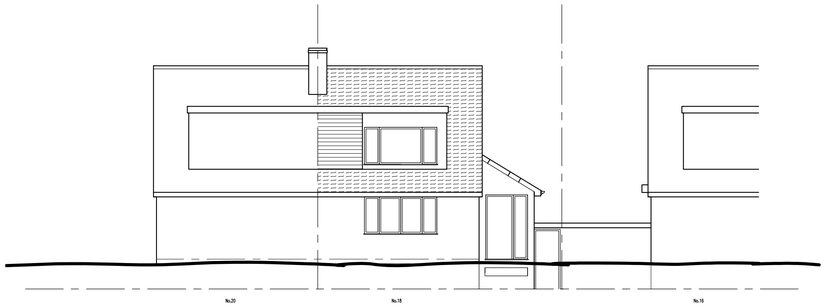
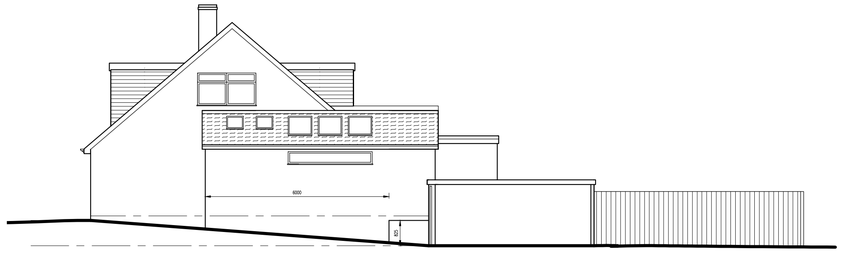


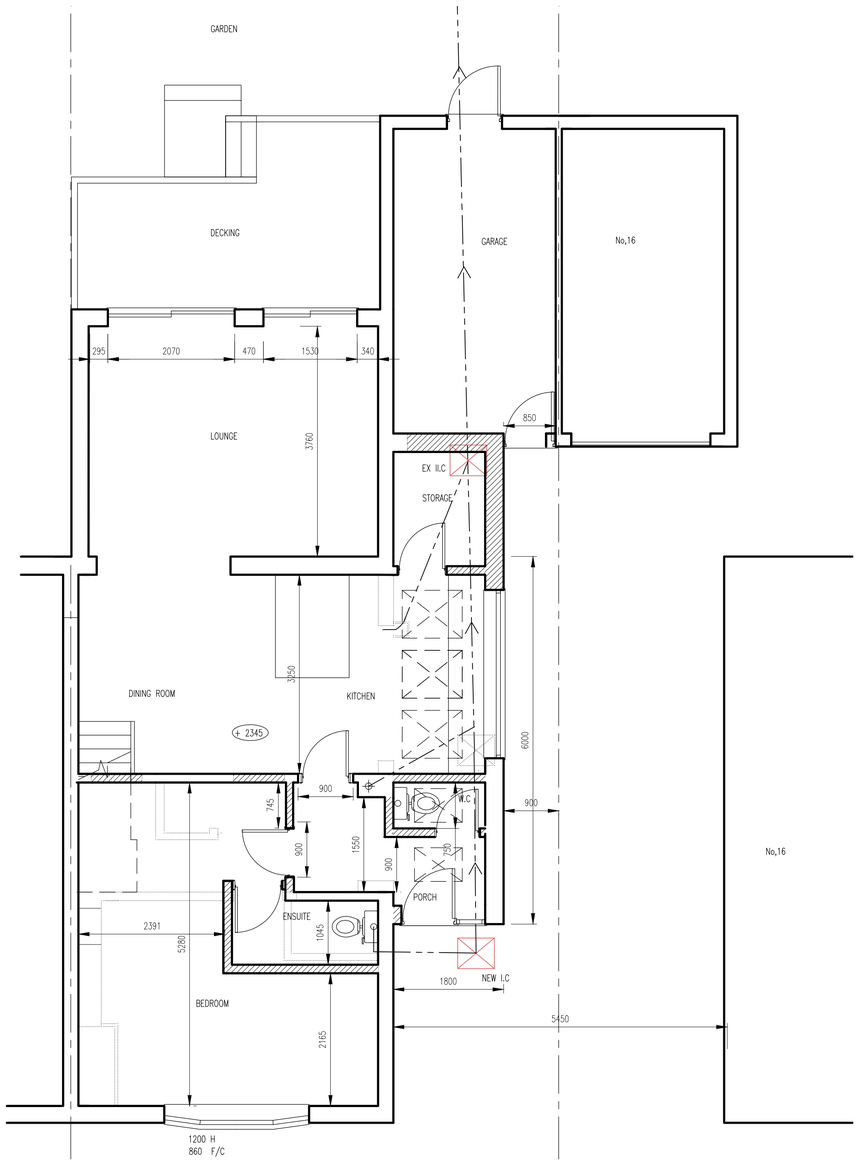

PROPOSED FRONT ELEVATION - 1:100



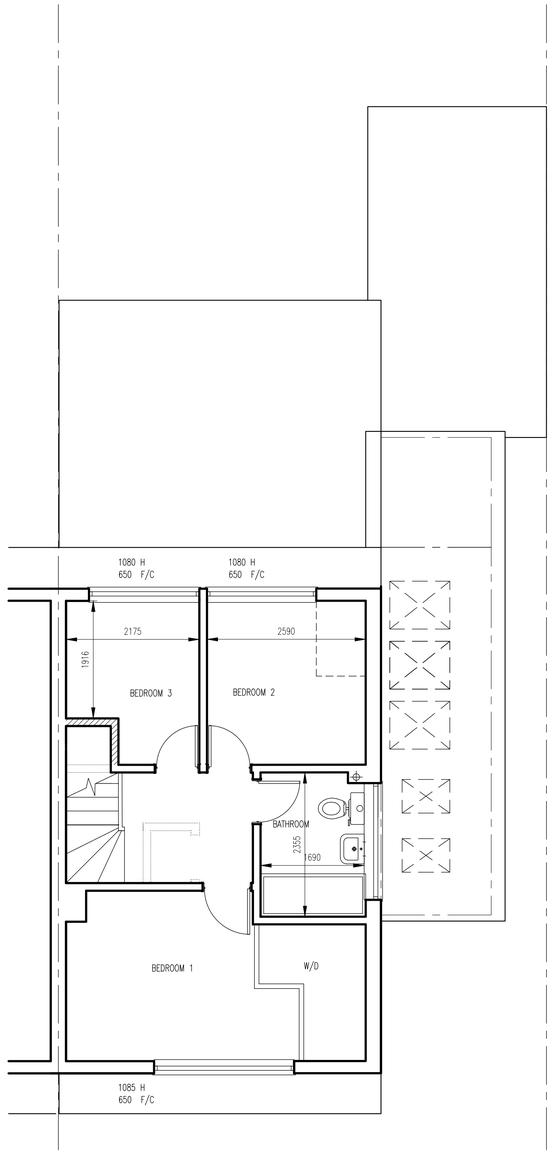

PROPOSED SIDE ELEVATION - 1:100



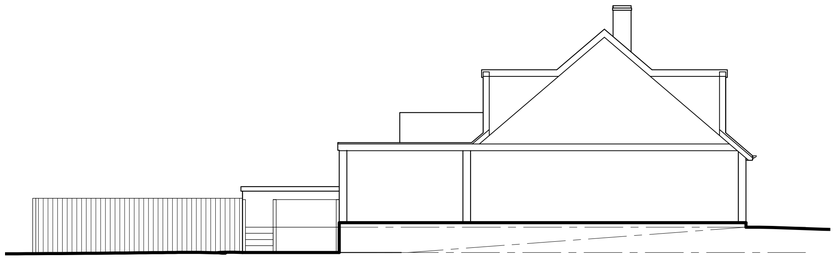

PROPOSED REAR ELEVATION - 1:100




PROPOSED GROUND FLOOR PLAN - 1:50




PROPOSED FIRST FLOOR PLAN - 1:50



PROPOSED SIDE ELEVATION - 1:100




PROPOSED SITE PLAN - 1:500

METRES
0 5
SCALE 1: 100

0 METRES 5
SCALE 1: 50

© COPYRIGHT OF ARCHITECT

ALL DIMENSIONS TO BE CHECKED ON SITE AND NOT SCALED FROM THIS DRAWING. ANY DISCREPANCIES FOUND ON SITE TO BE REPORTED TO THE ARCHITECT PRIOR TO CONSTRUCTION. PARTY WALL AGREEMENTS AND C.D.M. REGULATIONS ALL AT THE CLIENTS RISK. COMMENCEMENT OF WORK ON SITE PRIOR TO L.A. PLANS APPROVAL IS ENTIRELY AT THE OWNERS RISK.

| Rev | Amendment | Date: |
|---|---|---|
| – | – | – |

Rm.4
1 Market Hill
Royston
Hertfordshire
SG8 9JL
e: cb.architect@outlook.com
t: 01763 - 249113

ARCHITECT

| | |
|---|---|
| Status: | PLANNING |
| Client: | MR & MRS JOY |
| Site Address : | 18, PARKLANDS, ROYSTON, N.HERTS |

| | | |
|---|---|---|
| Drawing Title: | PROPOSAL DRAWING / EXTENSION & INT ALT | |
| Drawing By: CB | Date: | 27/03/18 |
| Drawing Reference: ROY/CB/18/02 | Revision: – | Scale: 1:100, 1:50 |