




EXISTING FRONT ELEVATION - 1:100

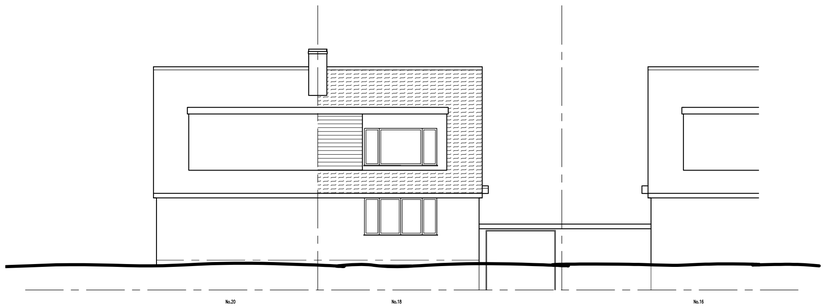


EXISTING SIDE ELEVATION - 1:100

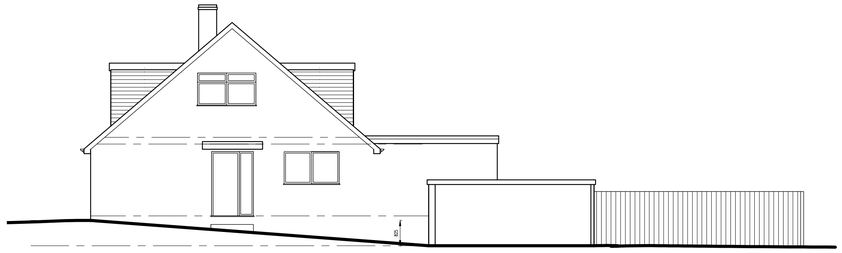


EXISTING REAR ELEVATION - 1:100

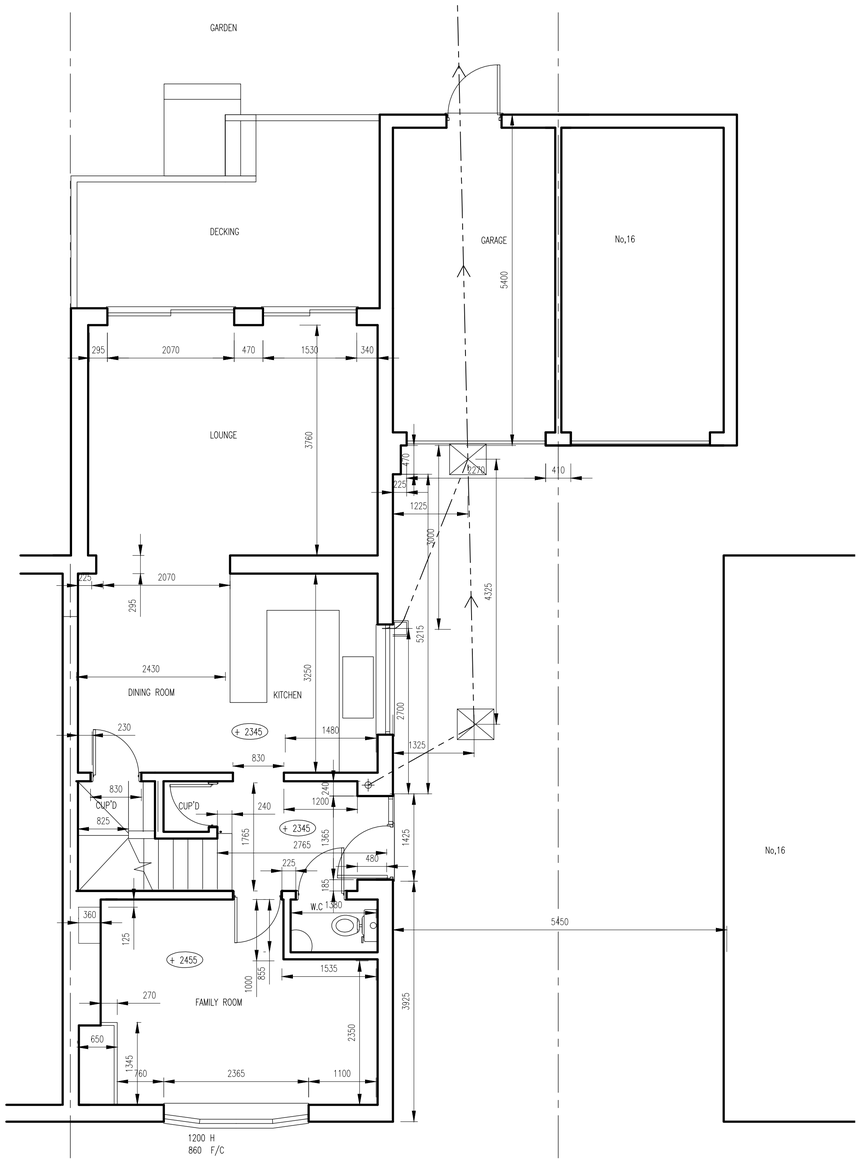

EXISTING GROUND FLOOR PLAN - 1:50

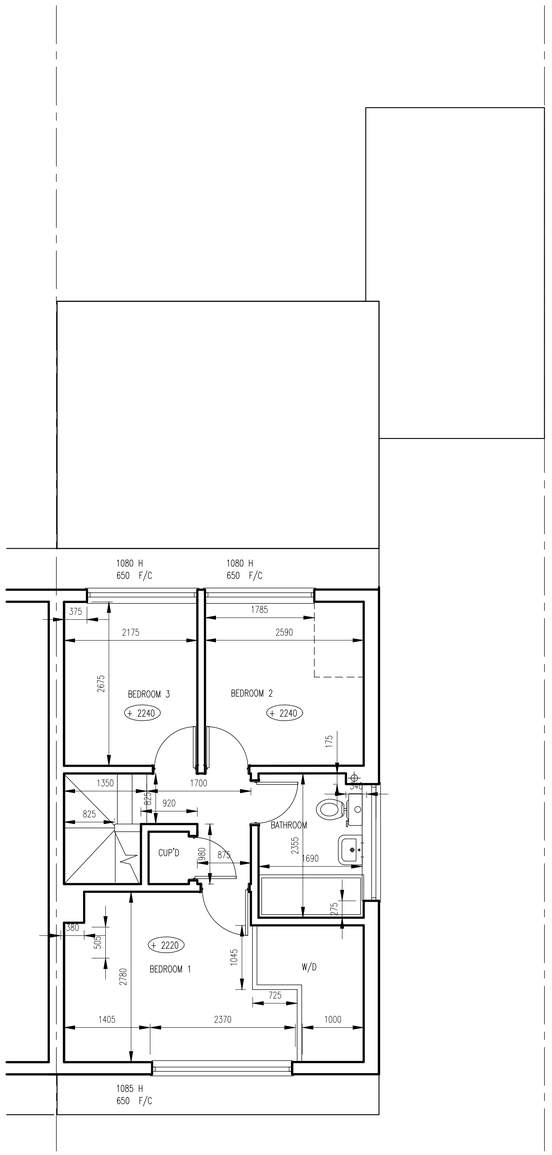


EXISTING FIRST FLOOR PLAN - 1:50

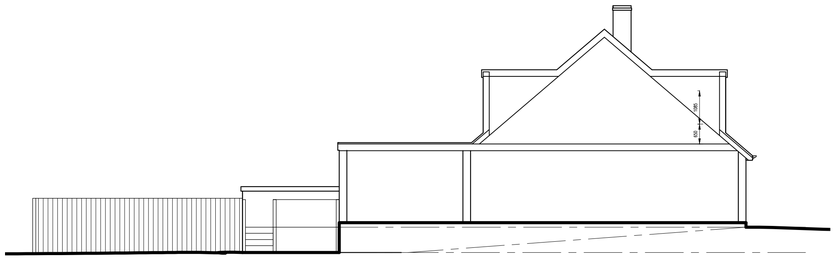

EXISTING SIDE ELEVATION - 1:100



EXISTING SITE PLAN - 1:500

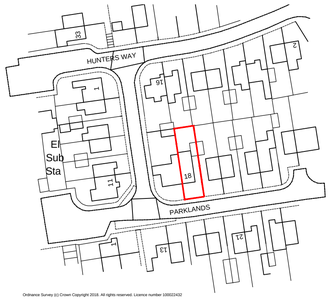

Ordnance Survey (c) Crown Copyright 2018. All rights reserved. Licence number 100022432

LOCATION PLAN - 1:1250

METRES
0 5
SCALE 1: 100

METRES
0 5
SCALE 1: 50

METRES
0 9 10 19 99
SCALE 1:1250

© COPYRIGHT OF ARCHITECT

ALL DIMENSIONS TO BE CHECKED ON SITE AND NOT SCALED FROM THIS DRAWING. ANY DISCREPANCIES FOUND ON SITE TO BE REPORTED TO THE ARCHITECT PRIOR TO CONSTRUCTION. PARTY WALL AGREEMENTS AND C.D.M. REGULATIONS ALL AT THE CLIENTS RISK. COMMENCEMENT OF WORK ON SITE PRIOR TO L.A. PLANS APPROVAL IS ENTIRELY AT THE OWNERS RISK.

Rev	Amendment	Date:
–	–	–

Rm.4
1 Market Hill
Royston
Hertfordshire
SG8 9JL
e: cb.architect@outlook.com
t: 01763 - 249113
ARCHITECT

Status: PLANNING

Client: MR & MRS JOY

Site Address : 18, PARKLANDS, ROYSTON, N.HERTS

Drawing Title: EXISTING DRAWING

Drawing By:	Date:	
CB		27/03/18
Drawing Reference:	Revision:	Scale:
ROY/CB/18/01	–	1:100, 1:50