





LOCATION PLAN
1:1250

1800mm high close boarded boundary fence with trellis on top in the ownership of No.30 Royal oak lane.

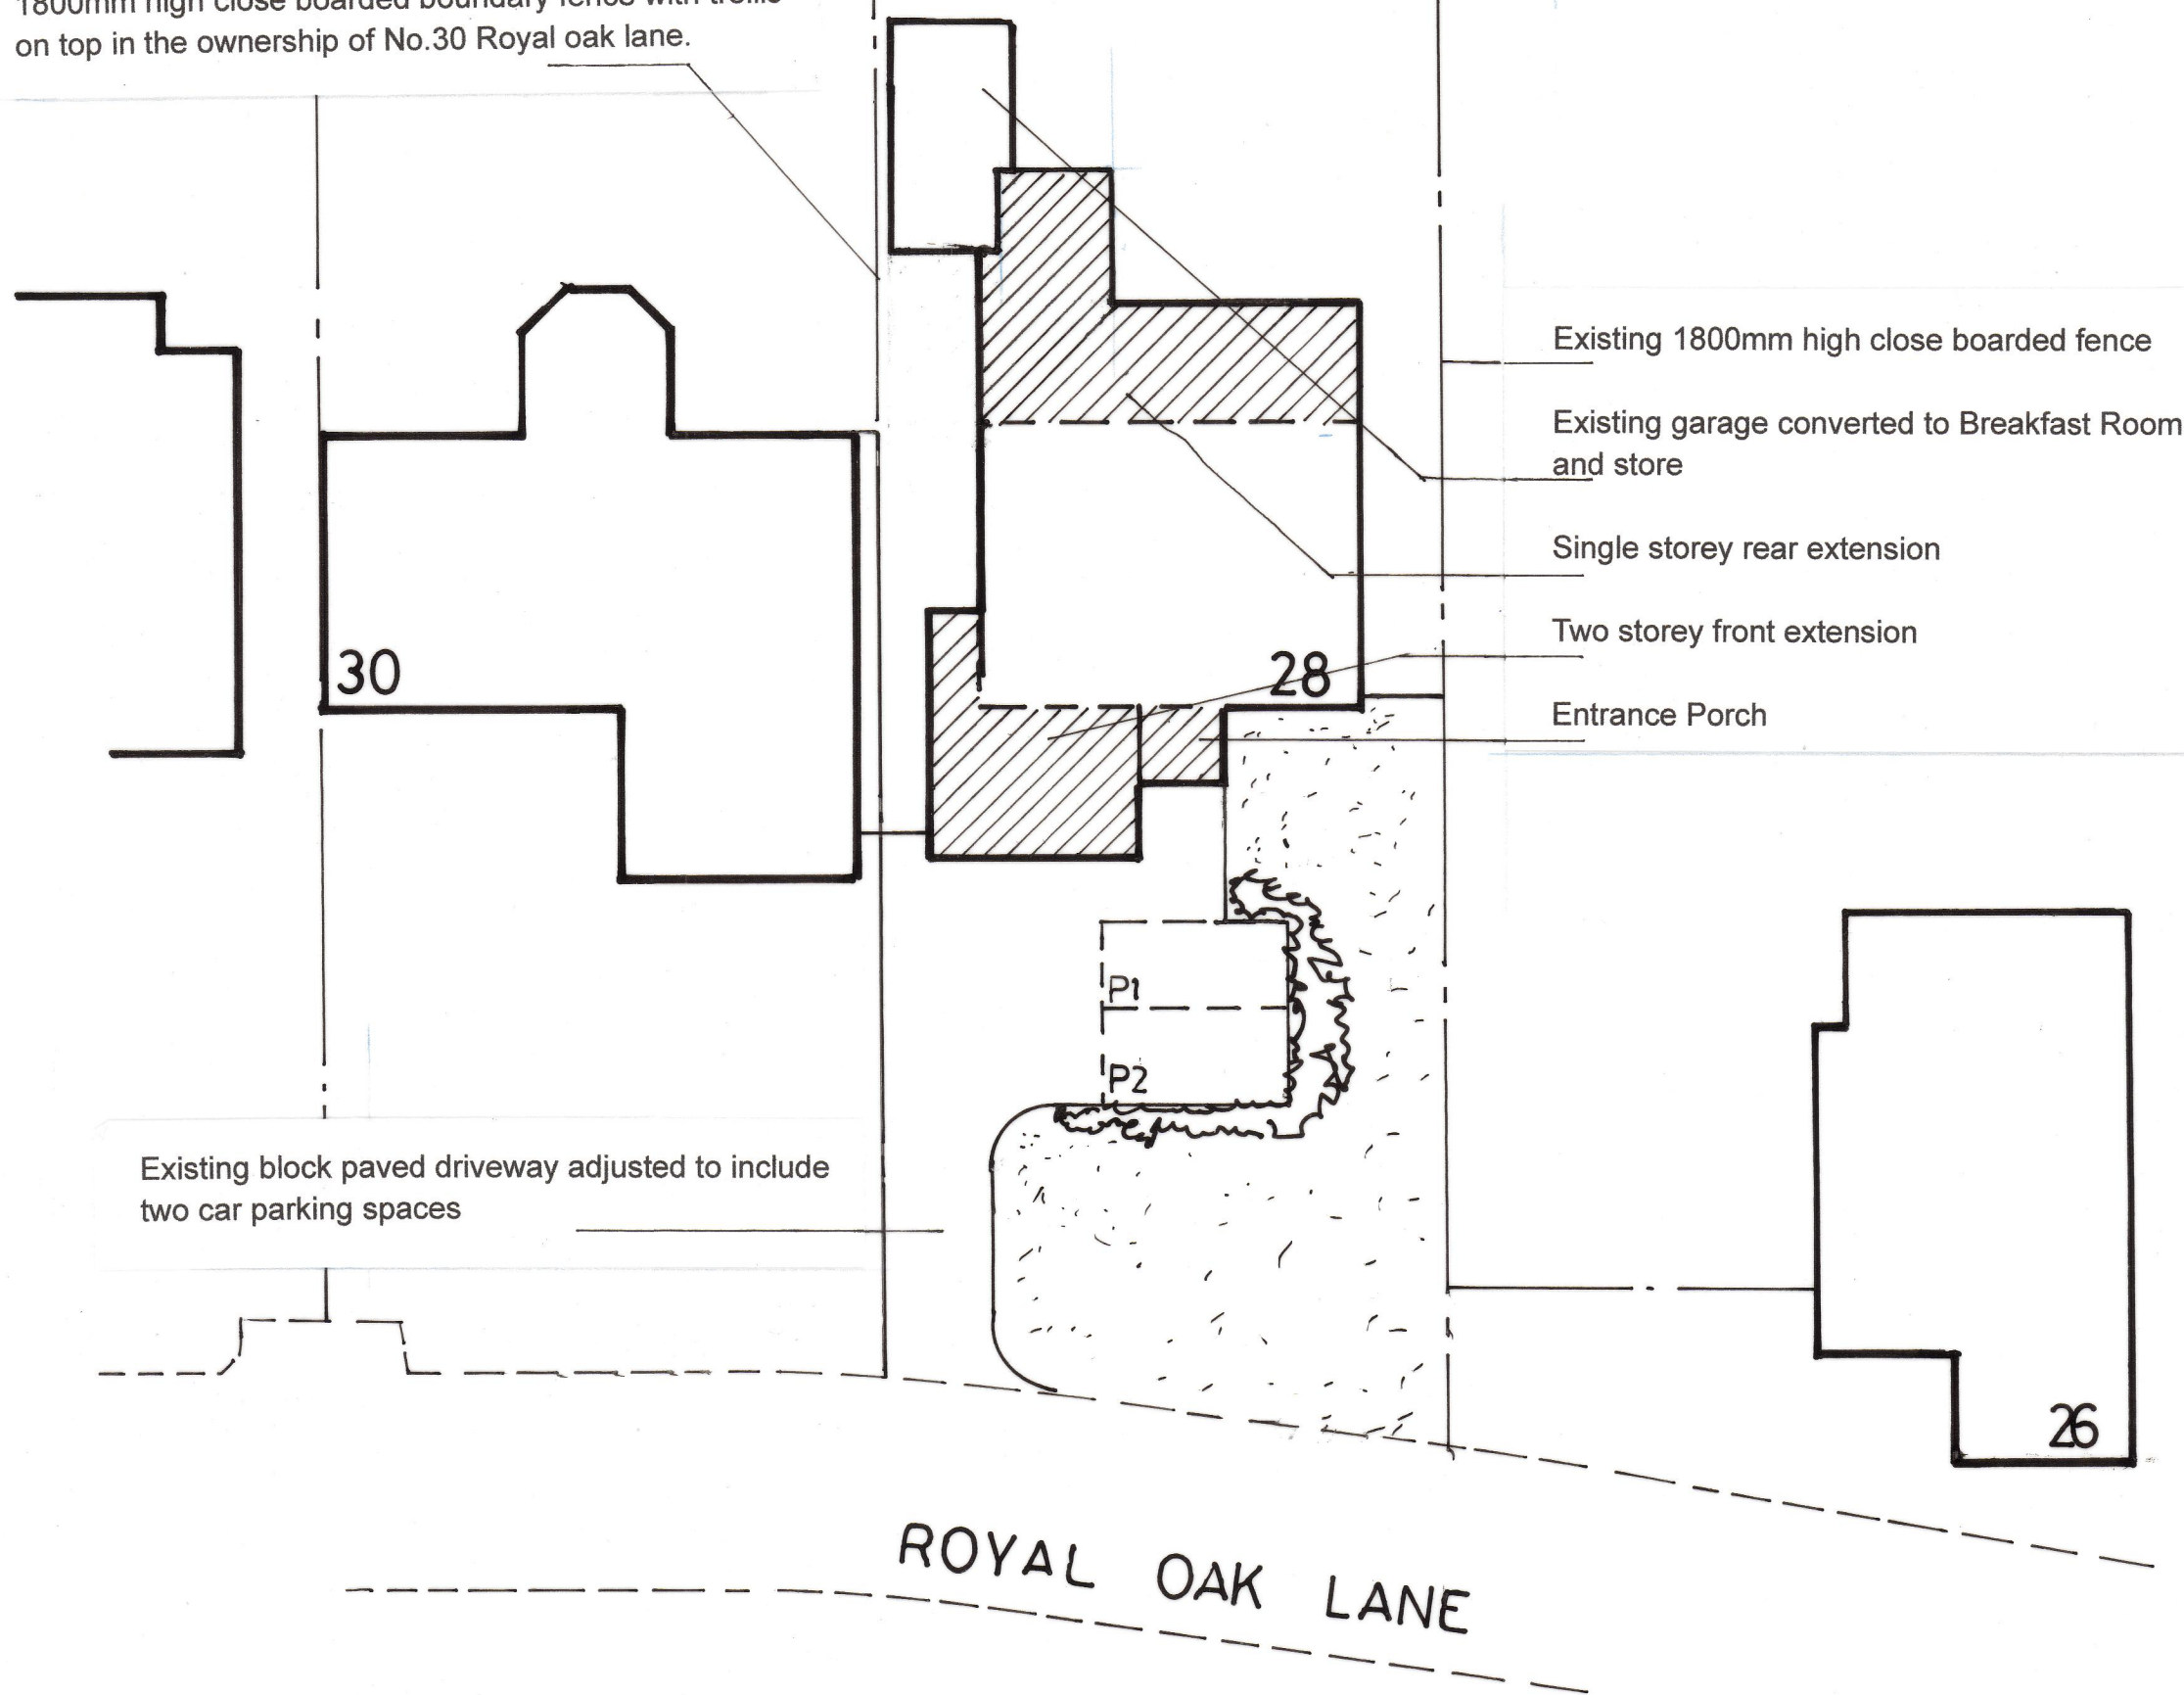

BLOCK PLAN
1:200

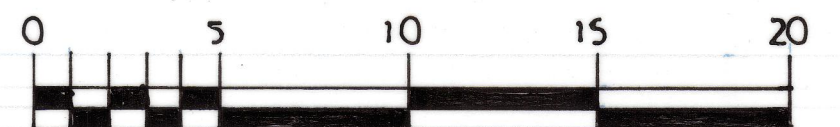

Ian Hale Planning and Design Limited 2 Peartree Close Shefford Bedfordshire SG17 5JG tel - 01462 851774 - 07818078668	Site 28 Royal Oak Lane Pirton Hertfordshire SG5 3QT		Scale 1:200 @A2
	Drawing Rear and Front Extensions Location and Block Plans		Date Feb.26
	Drawing No. IDL/26/ROL/01		Rev A.B.