


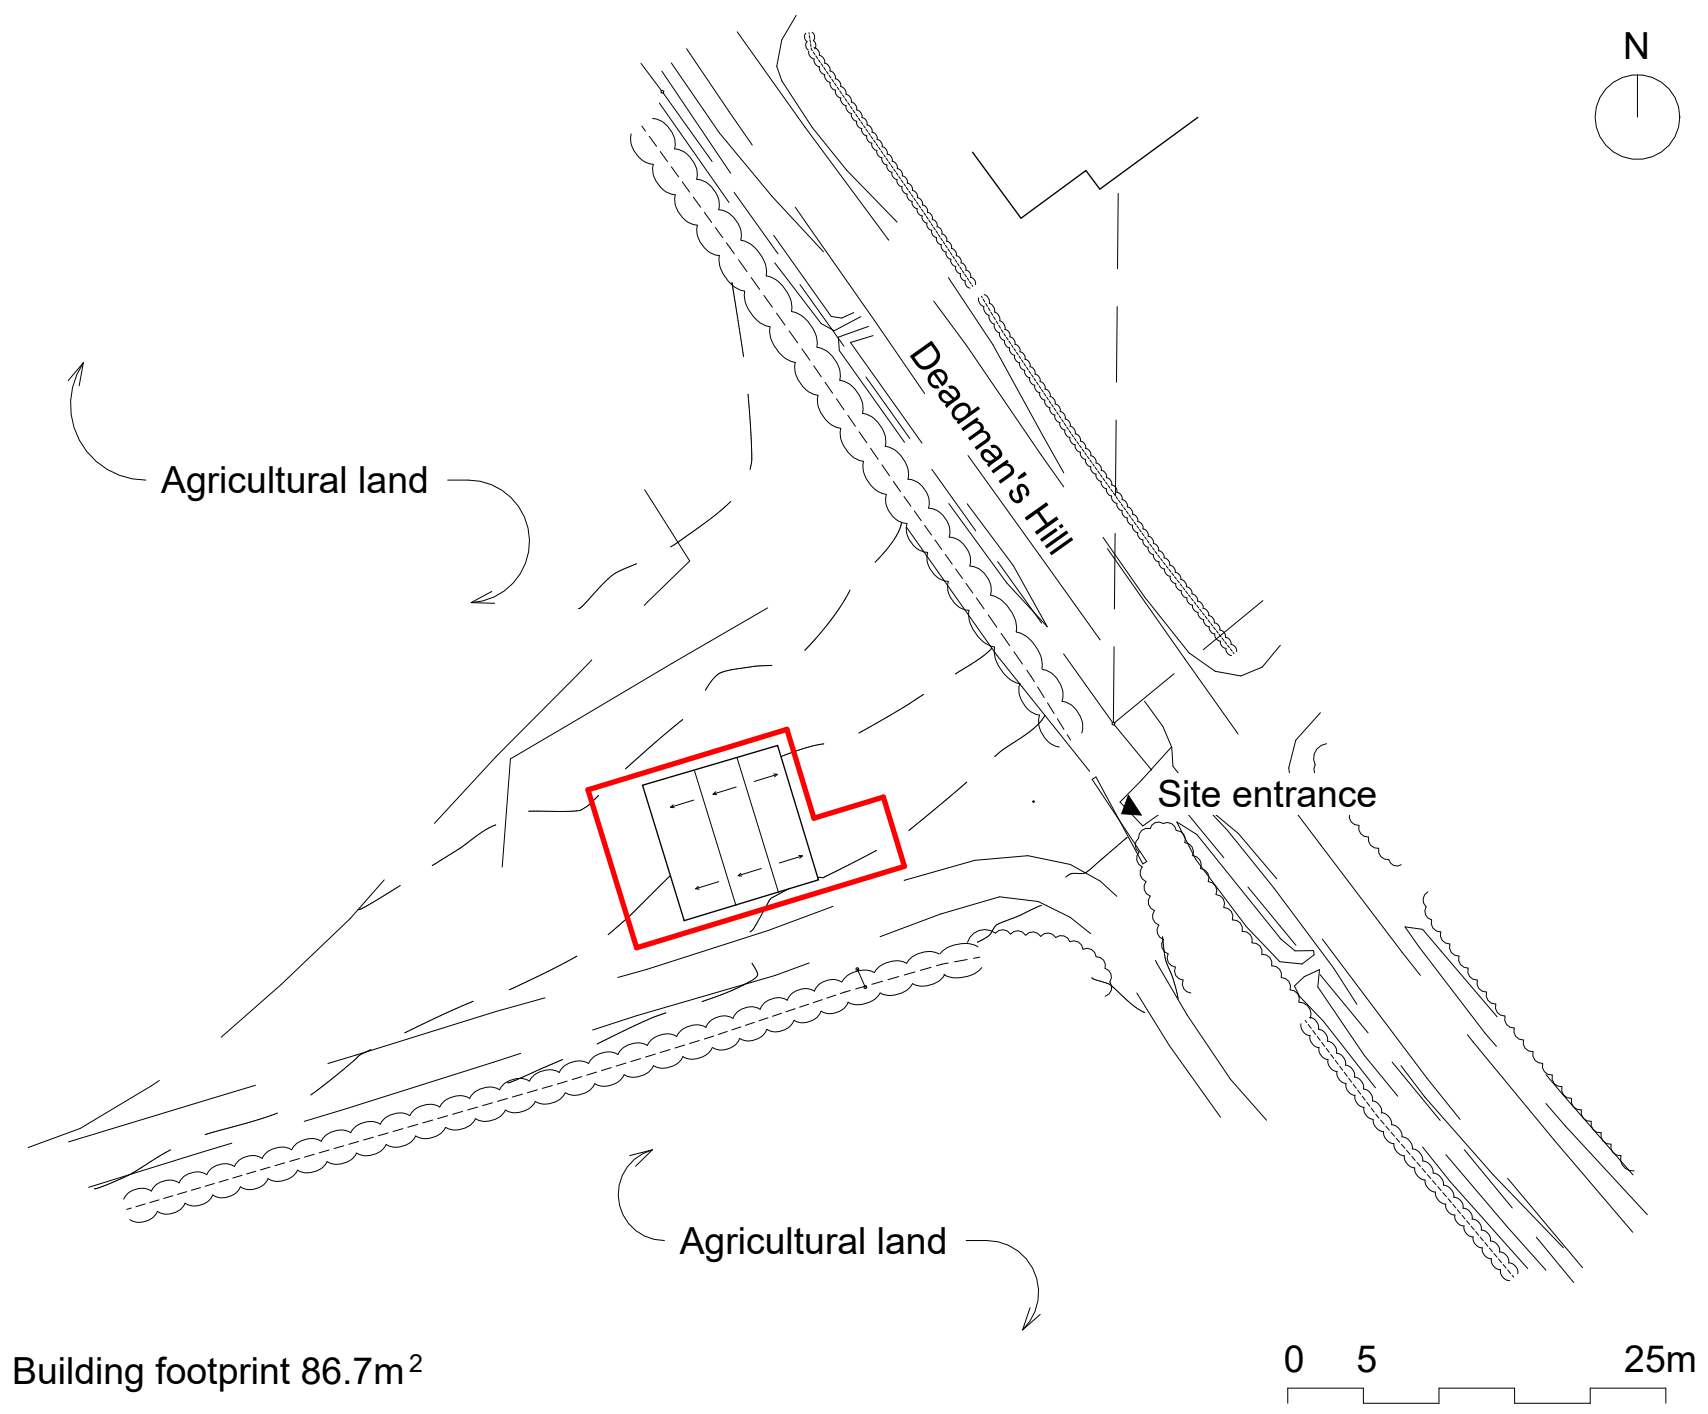

Building footprint 86.7m²

				GM
rev.	date	description	Issued by	chk'd
NOTES Use figured dimensions only. All dimensions to be checked on site. All drawings to be read in conjunction with other contract documentation. Any discrepancies to be reported to the Contract Administrator before any work commences. © Copyright Bidwells LLP				

client:		Victoria Carter			
project:		Barn at Deadman's Hill, Sandon, Hertfordshire SG9 0RJ			
dwg title:		Existing Site/block plan			
discipline:		ARCHITECTURE	drawn TH	chk'd GM	date: 01/17/25
project no. JB94501	dwg no. DR-A-1003	rev.	status. Planning		

**BIDWELLS**

Trumpington Road
Cambridge CB2 9LD
t: 01223 841841
f: 01223 845150
bidwells.co.uk

scale @ A3	1 : 500
------------	---------