
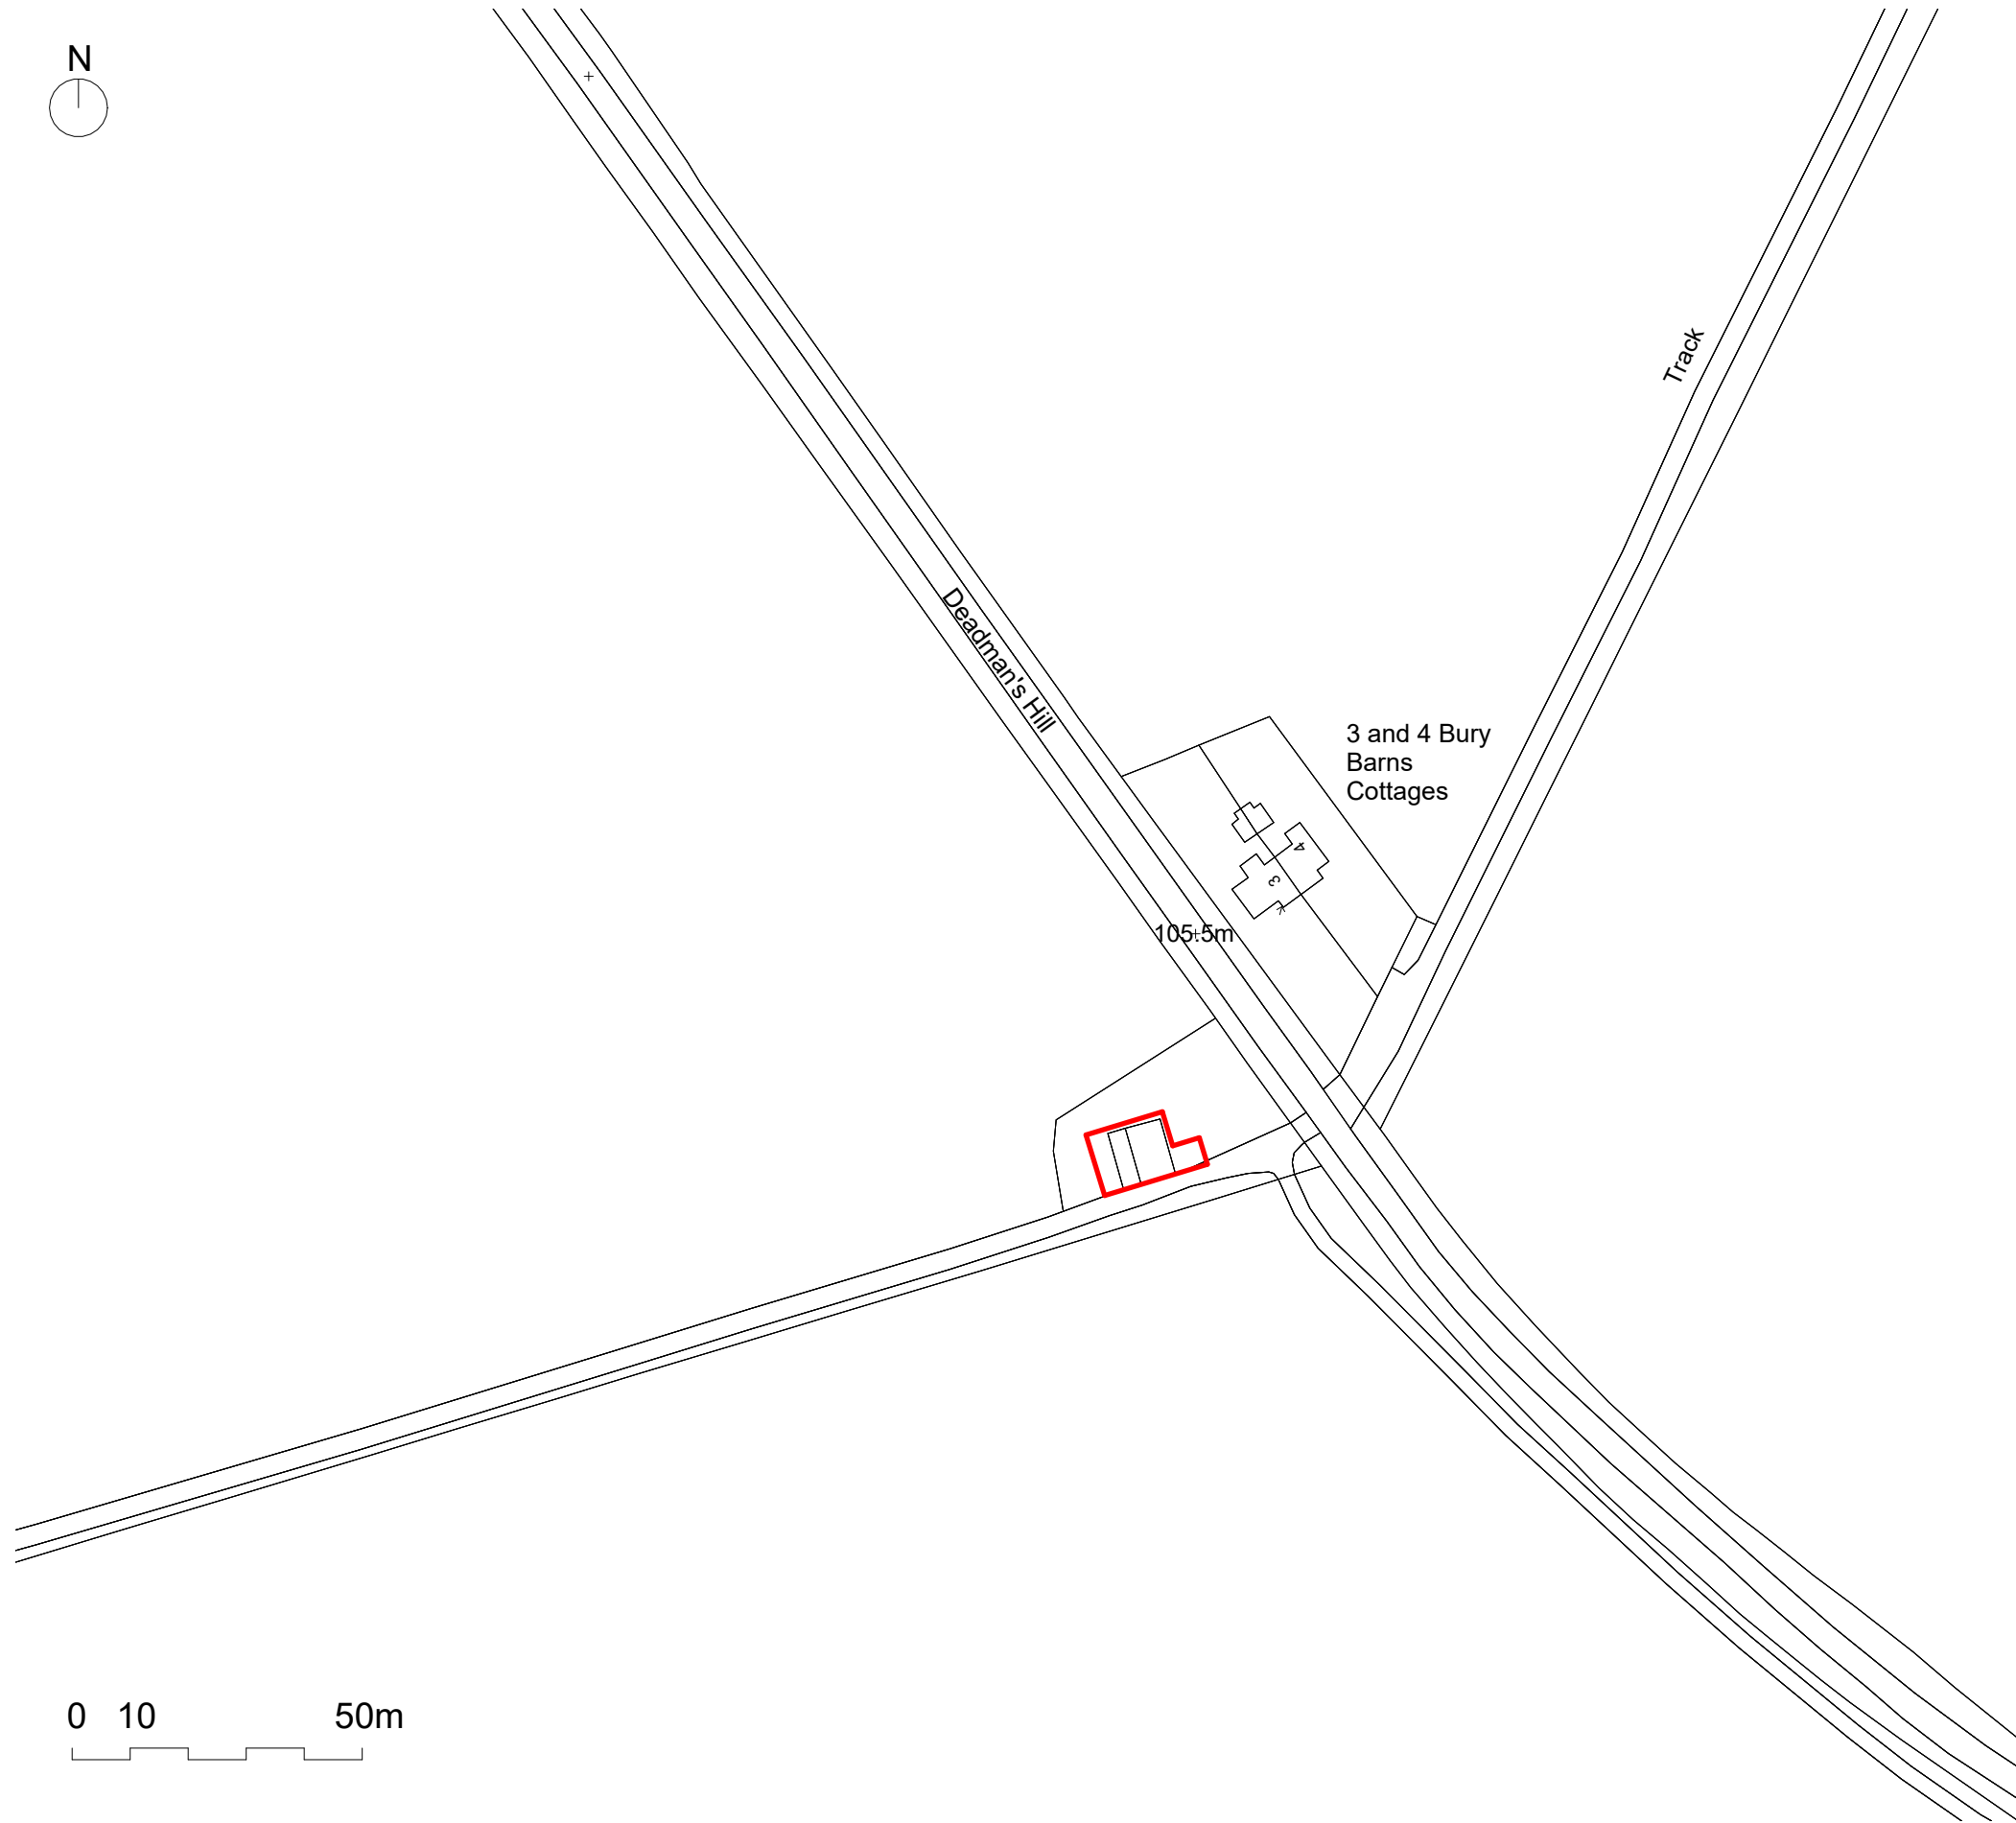


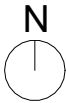

0 10 50m

				GM
rev.	date	description	Issued by	chk'd
NOTES Use figured dimensions only. All dimensions to be checked on site. All drawings to be read in conjunction with other contract documentation. Any discrepancies to be reported to the Contract Administrator before any work commences. © Copyright Bidwells LLP				

client: Victoria Carter

project: Barn at Deadman's Hill, Sandon, Hertfordshire SG9 0RJ

dwg title: Location plan

discipline:	ARCHITECTURE	drawn	TH	chk'd	GM	date:	01/27/25	scale @ A3	1 : 1250
project no.	JB94501	dwg no.	DR-A-0001	rev.		status.	Planning		