


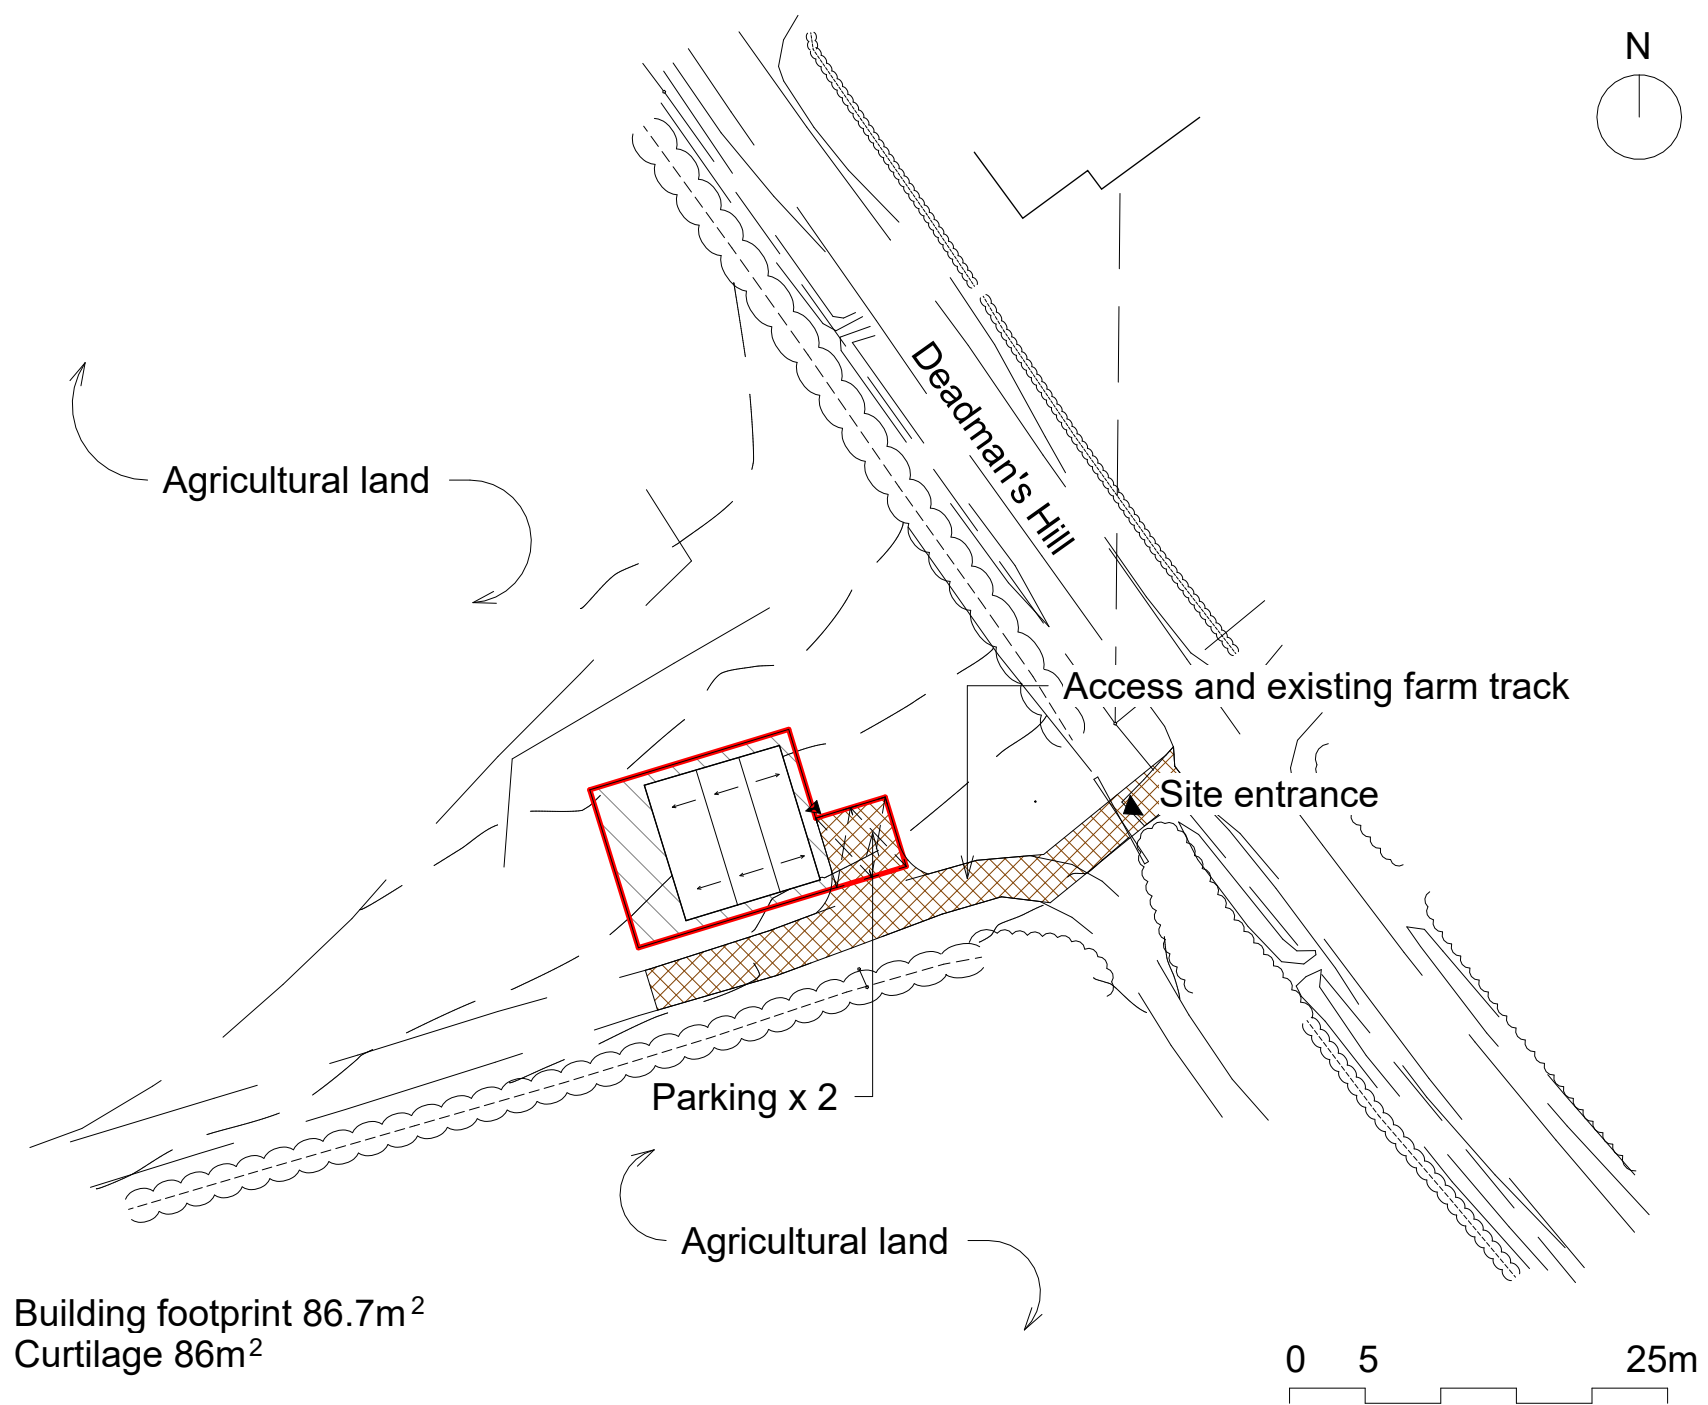

Building footprint 86.7m²
Curtilage 86m²

rev.	date	description	Issued by	chk'd
1	25.12.11	Access alterations		GM

NOTES
Use figured dimensions only. All dimensions to be checked on site.
All drawings to be read in conjunction with other contract documentation.
Any discrepancies to be reported to the Contract Administrator before any work commences.
© Copyright Bidwells LLP

client: Victoria Carter

project: Barn at Deadman's Hill, Sandon, Hertfordshire SG9 0RJ

dwg title: Proposed Site/block plan

discipline:	drawn	chk'd	date:	scale @ A3
ARCHITECTURE	TH	GM	01/17/25	1 : 500
project no.	dwg no.	rev.	status.	
JB94501	DR-A-2003	1	Planning	