
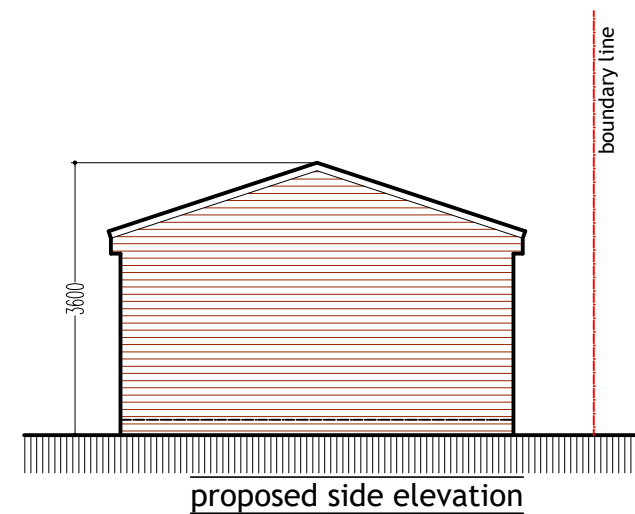
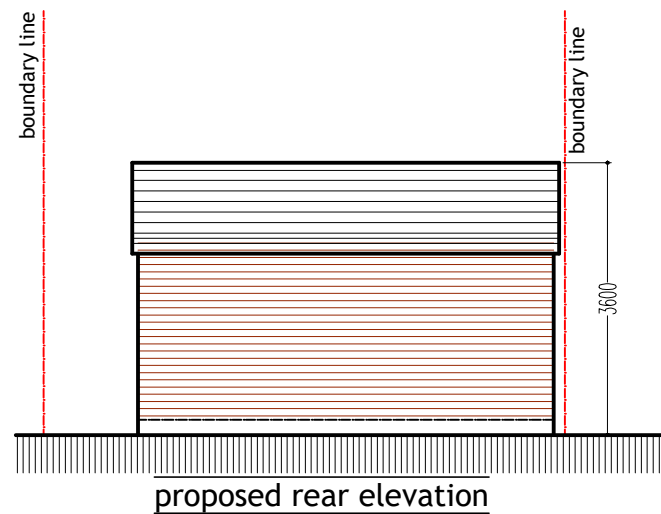
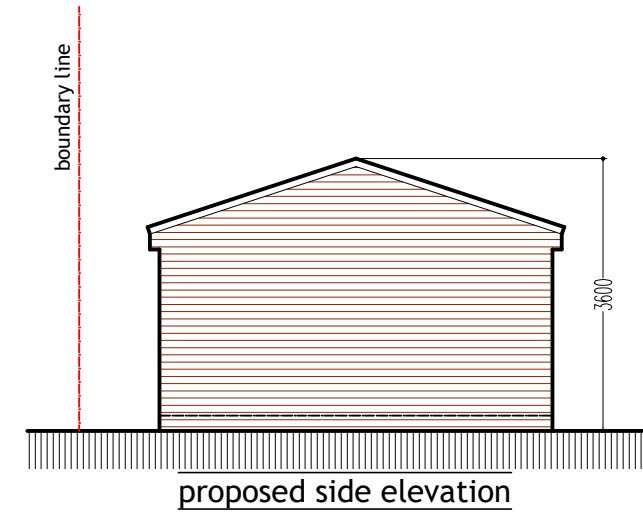
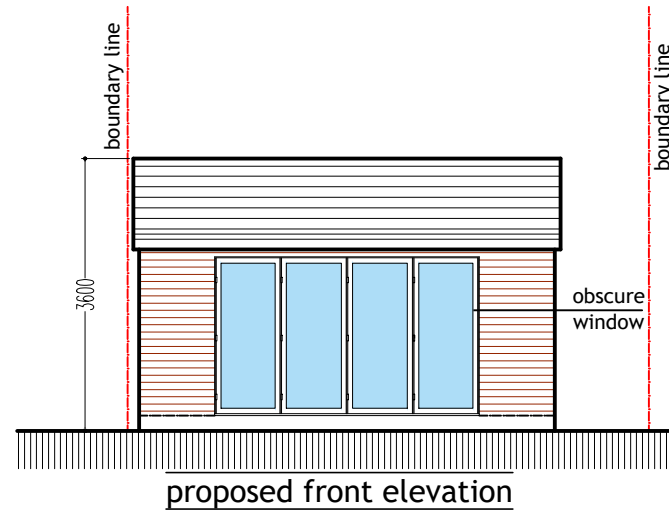


plan & build

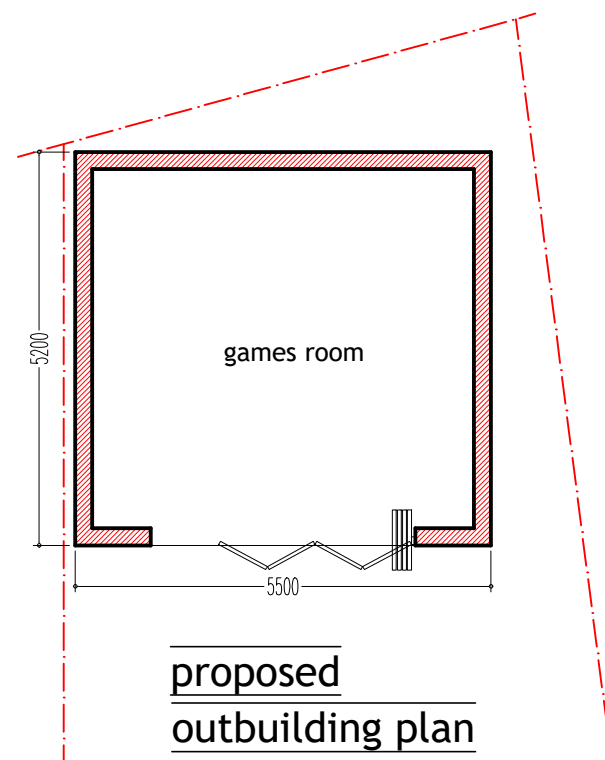

PH: 07816611144

shamshadali@hotmail.co.uk

ADDRESS: 28 COMMON RISE, HITCHIN ,SG4 0HN

TITLE: PROPOSED OUTBUILDING

PROJECT: TWO STOREY REAR EXTENSION

DATE 29/01/2025

DWG NO. 28CMN/05

DRAWN BY MHT

SCALE 1:100

A3