Complete Project Management

68 Queen Street, Hitchin SG4 9TS 01462 436480
E-mail: david.pucknell@sky.com

Client
Mr Mrs Ackerman

Project
45 Grange Rise
Coldicote
Herts
SG4 8YR

Drawing Title
Double storey side extension

Scale	Date	Drawn by
1:50	2/18	DP

Dwg. No.	Rev.
DP 831/01	*B*

A Client revision 2/18
B Planning coment 3/18

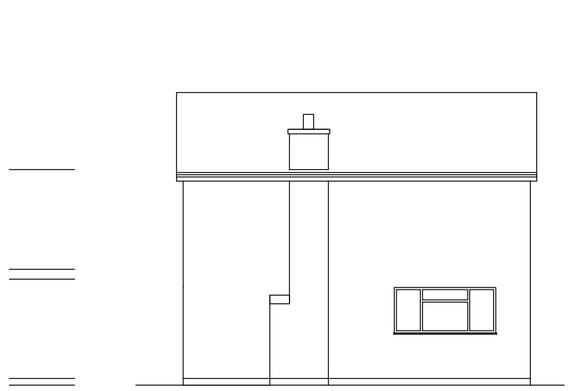

EAST ELEVATION



WEST ELEVATION

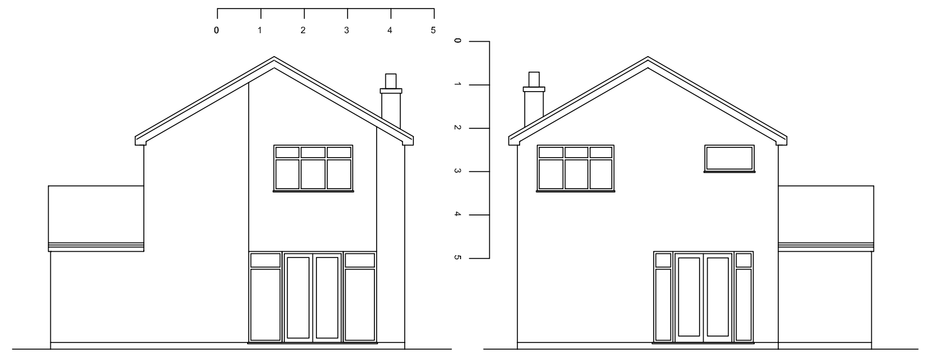

SOUTH ELEVATION NORTH ELEVATION

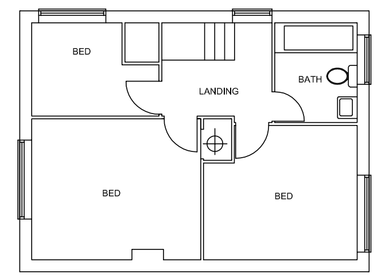

FIRST FLOOR PLAN



GROUND FLOOR PLAN

EXISTING PLANS & ELEVATIONS 1:100

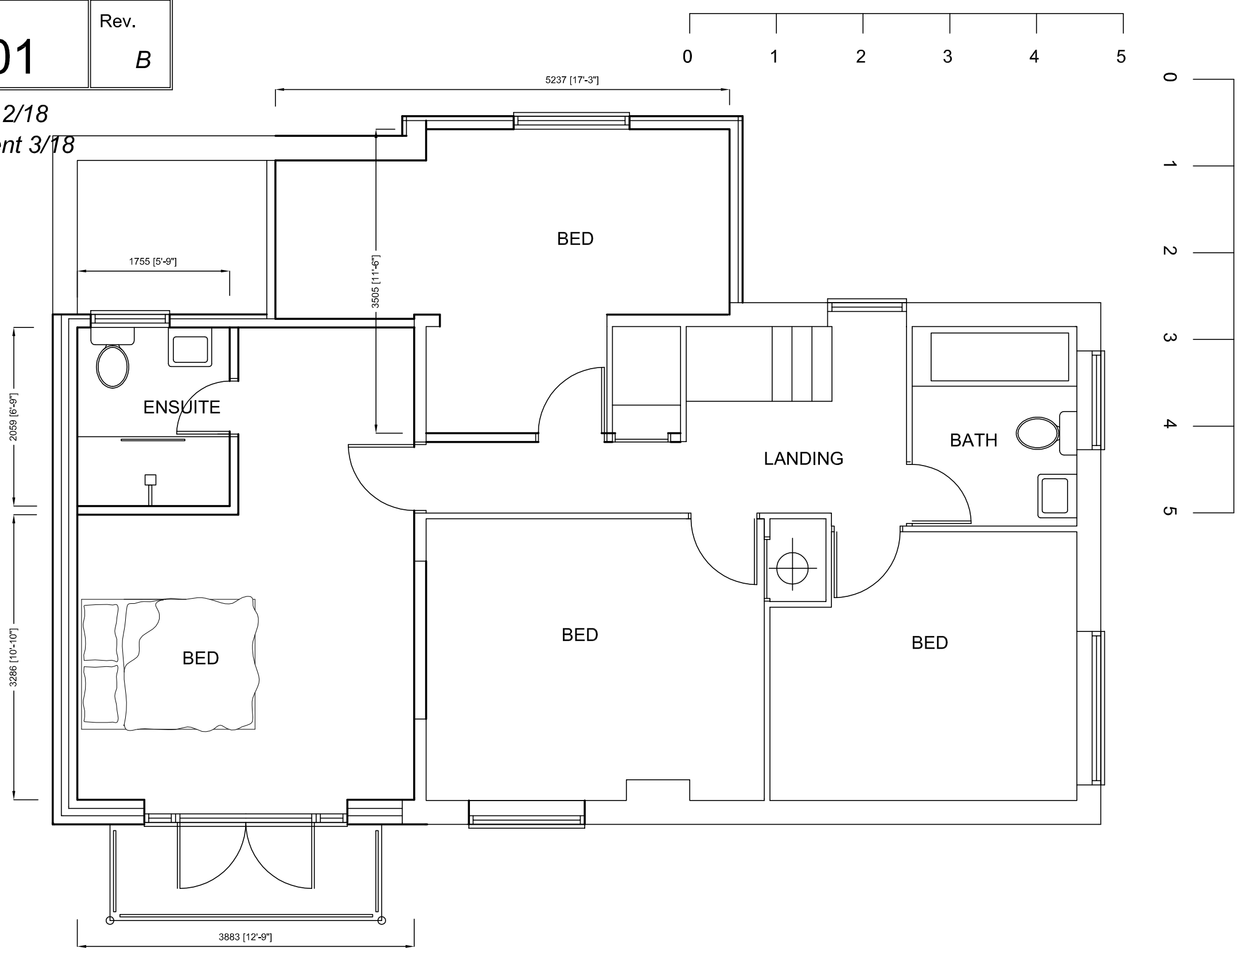

FIRST FLOOR PLAN

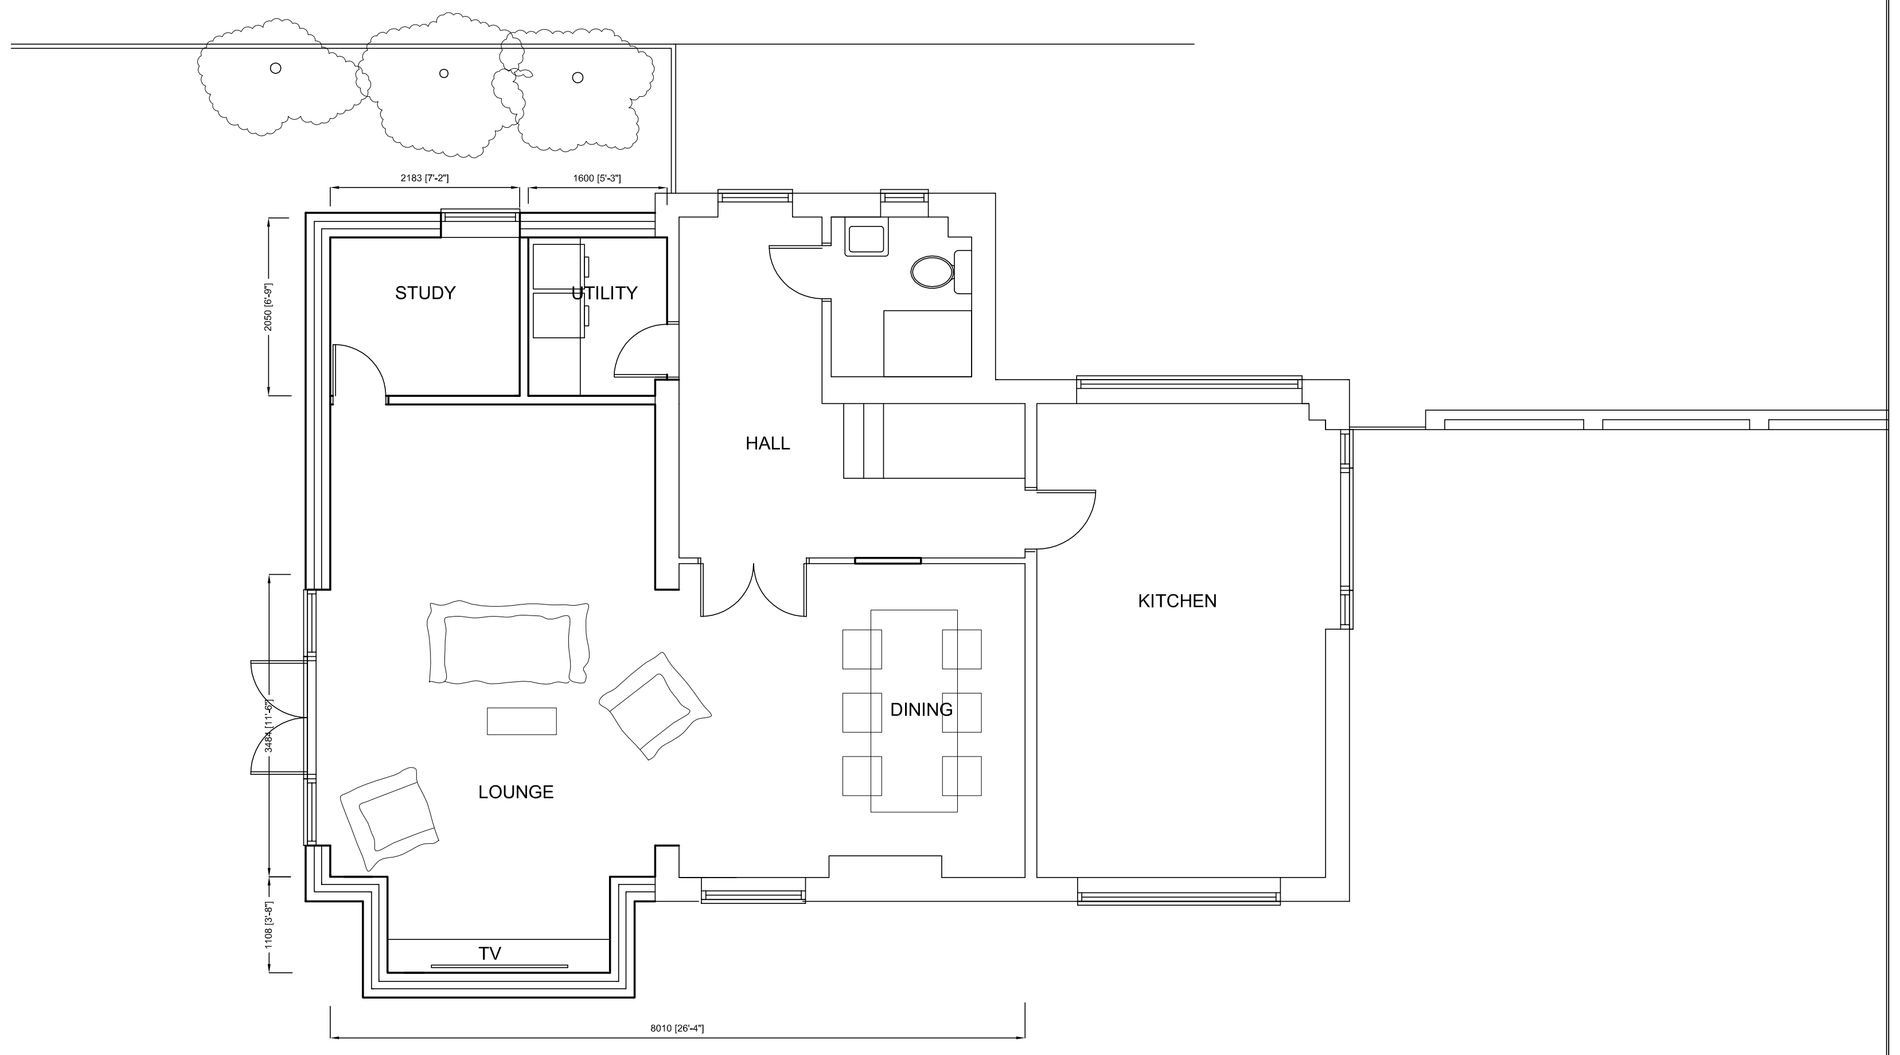

GROUND FLOOR PLAN

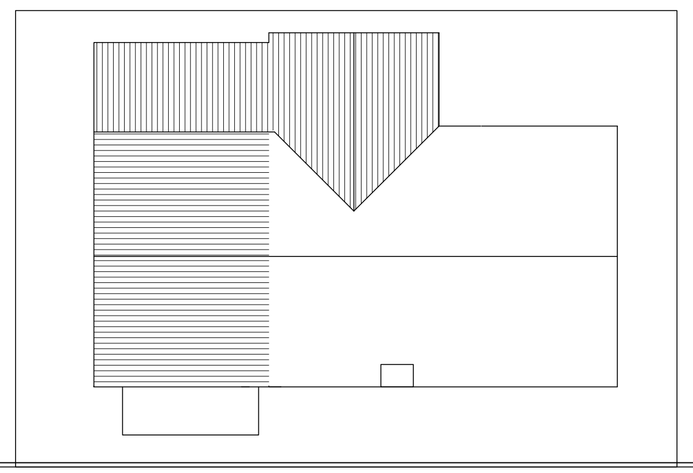

ROOF PLAN 1:100

Drawings not to be copied without consent of D Pucknell
Contractor responsible for checking dimensions and angles on site