



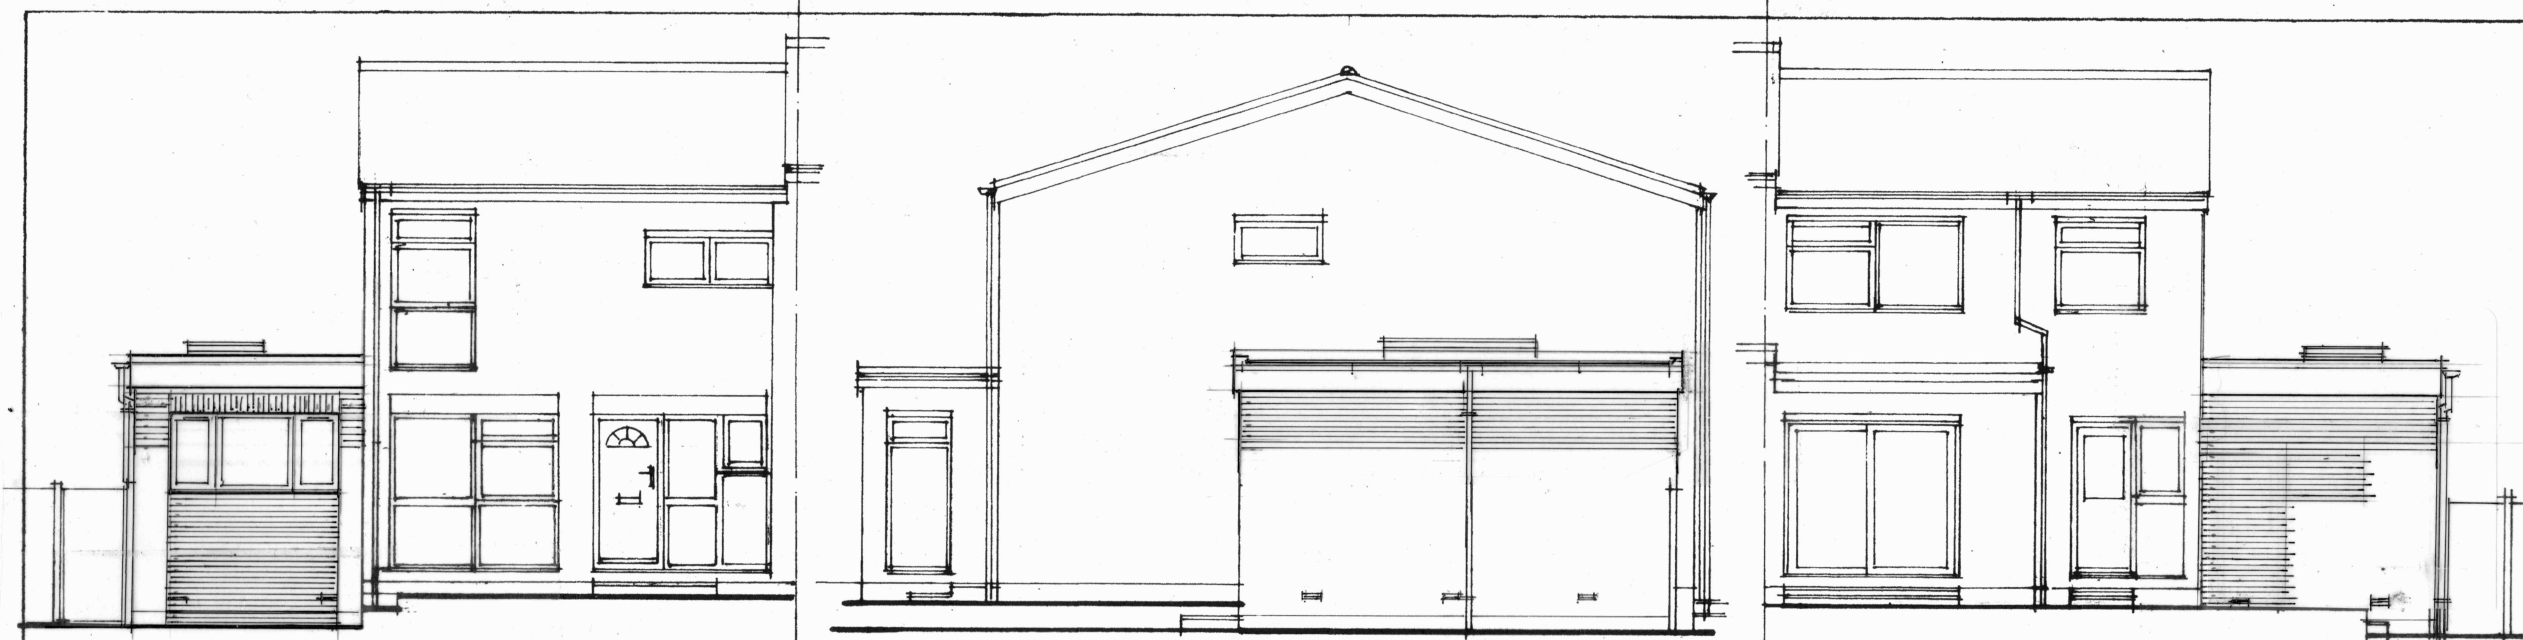

front 1:100

side

rear

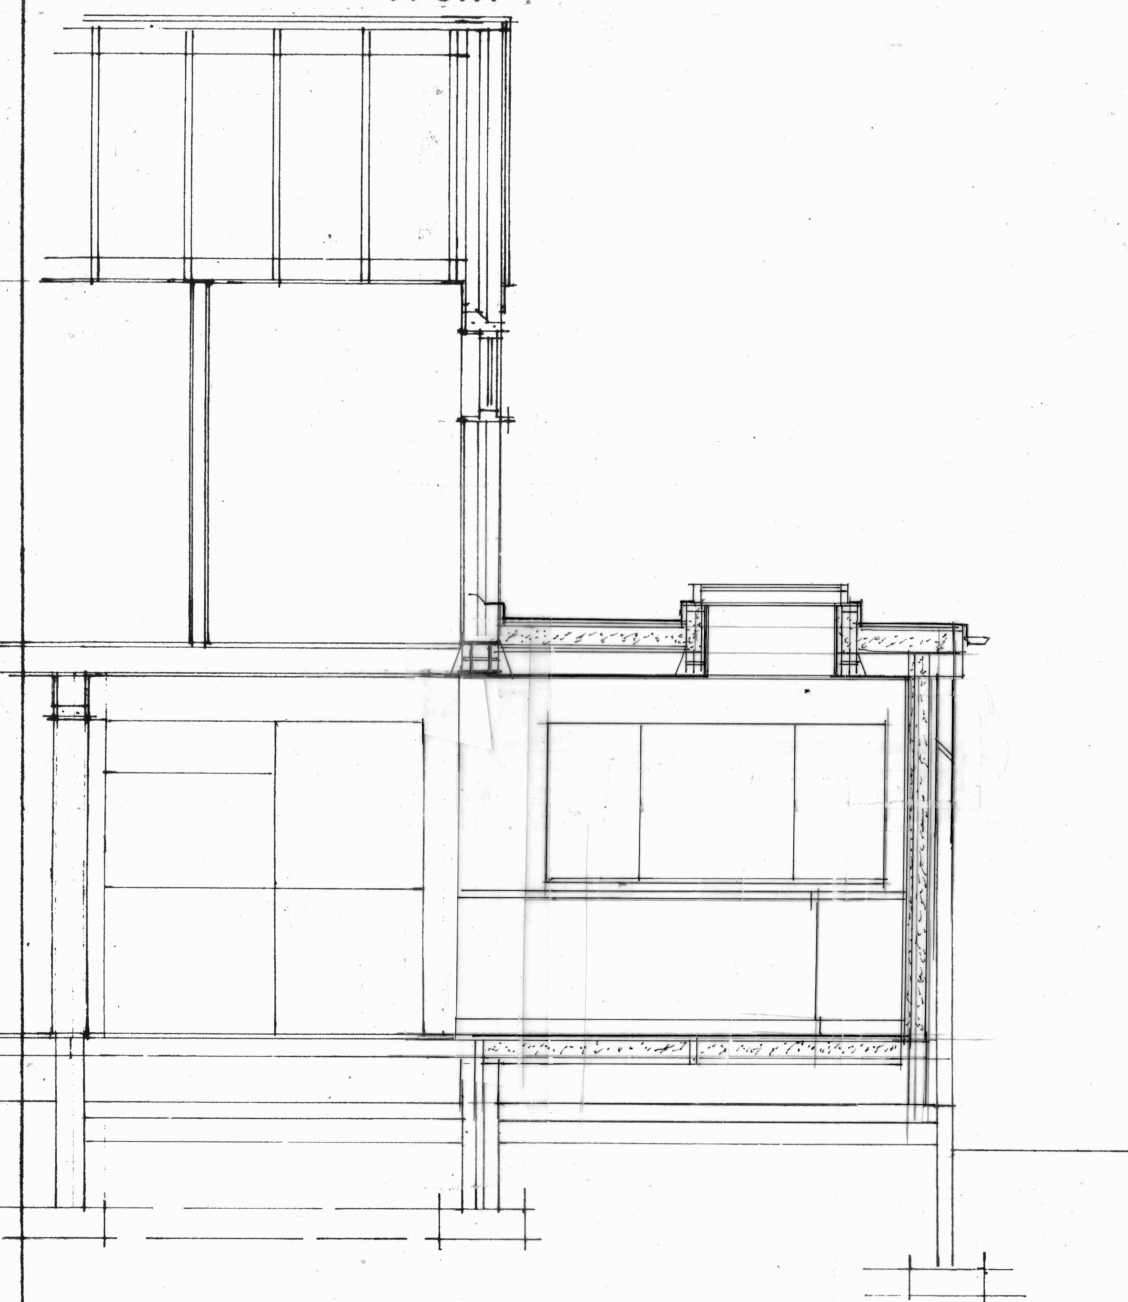

section a-a

NOTES:
All dimensions must be checked on site


Existing garage roof removed and walls raised to existing ceiling level

Garage conversion to form open plan kitchen

Epdm flat roof membrane with double glazed flat roof window

Brickwork to match existing as closely as possible

Upvc windows to match existing style

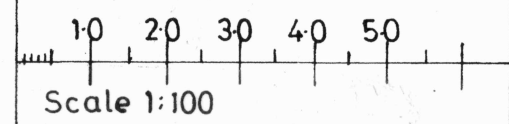

Mr R Kane

26 The Ridgeway
Codicote
Herts
SG4 8YP

Proposed elevations &
Cross section

Scale at A3: 1:100, 1:50

Date Oct 24

Drawing subject to Local Authority Approvals

Drawing No.	Rev.
3786.24.4	