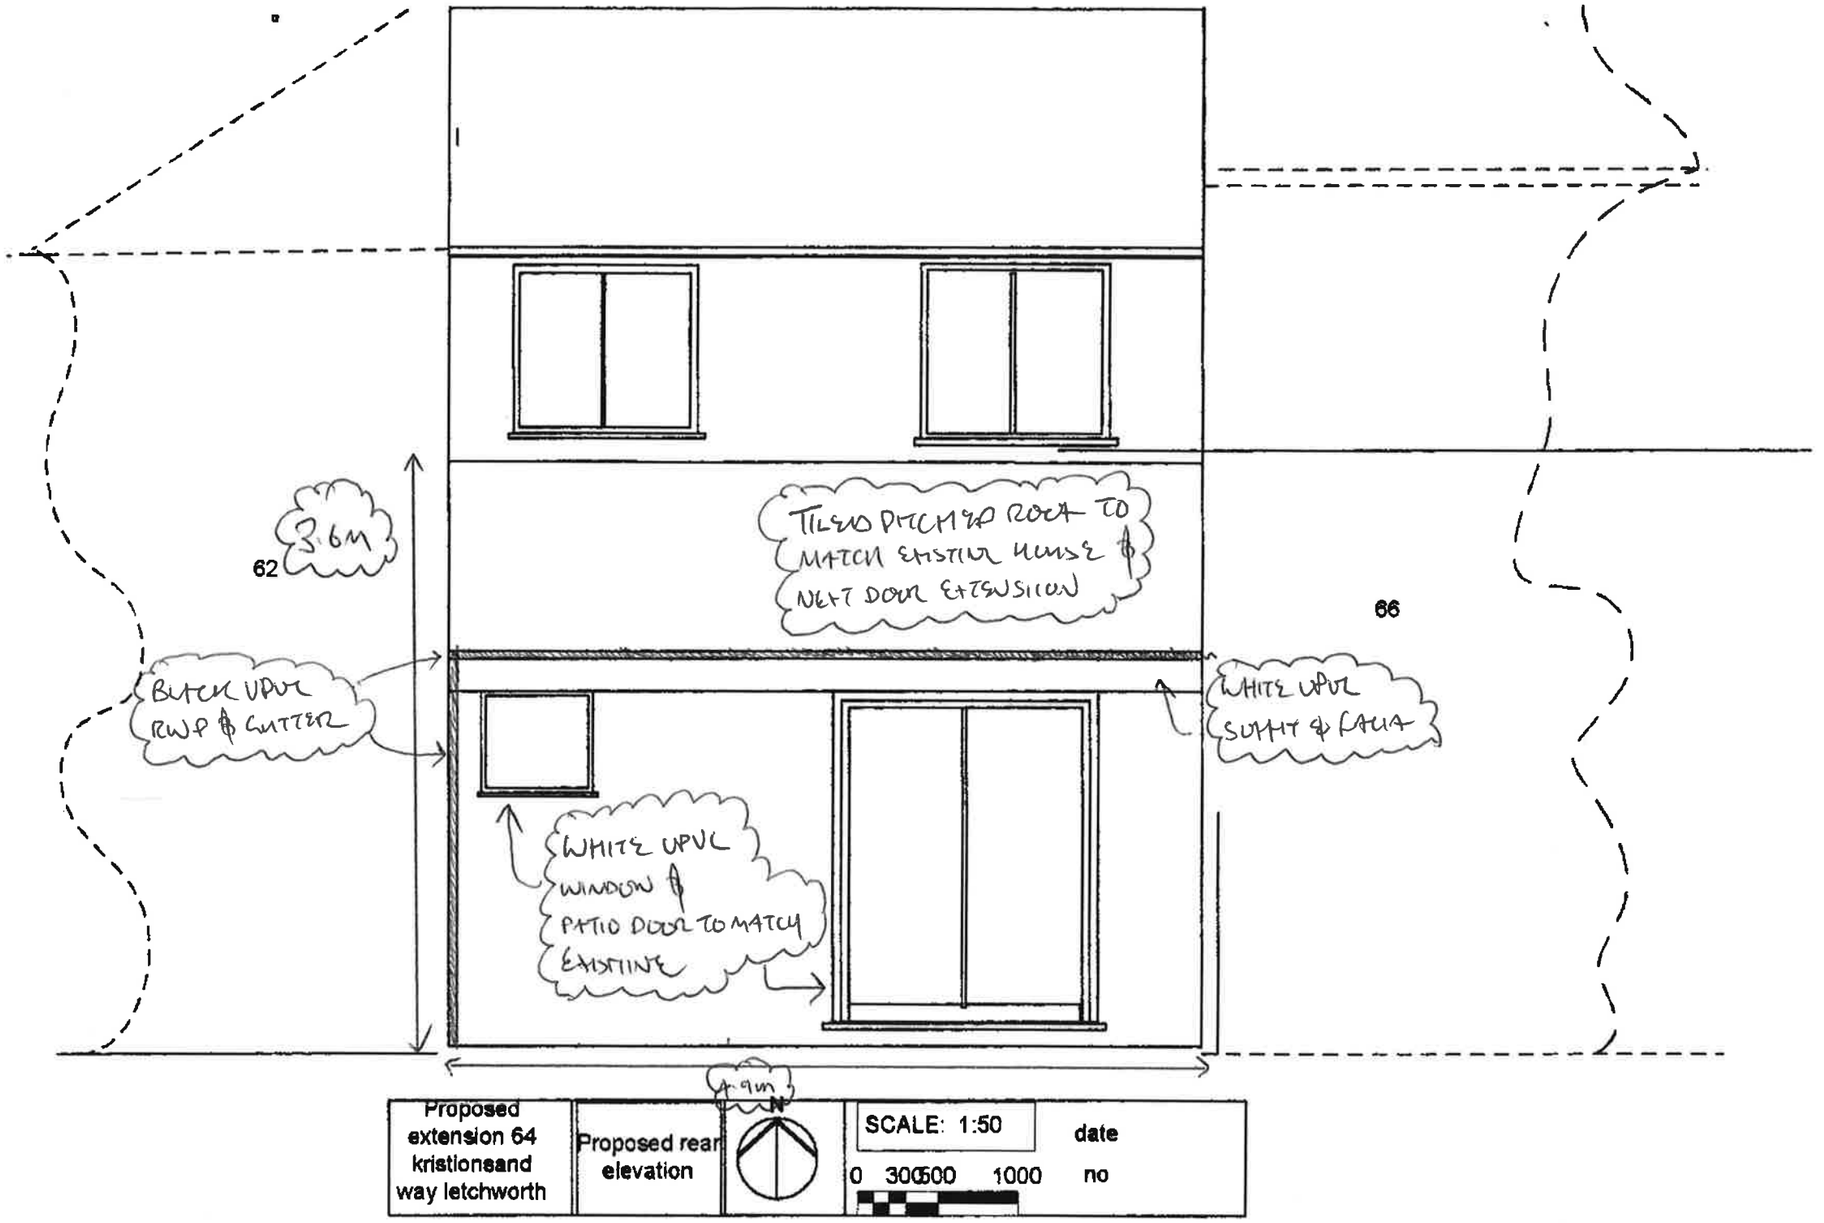
62
3.6M
TILES PITCH RP ROOF TO MATCH EXISTING HOUSE & NEXT DOOR EXTENSION
66
BLACK UPVC RWP & GUTTER
WHITE UPVC SOFFIT & FASCIA
WHITE UPVC WINDOW & PATIO DOOR TO MATCH EXISTING
4.9m
N
Proposed extension 64 kristionsand way letchworth
Proposed rear elevation
SCALE: 1:50
0 300500 1000
date
no

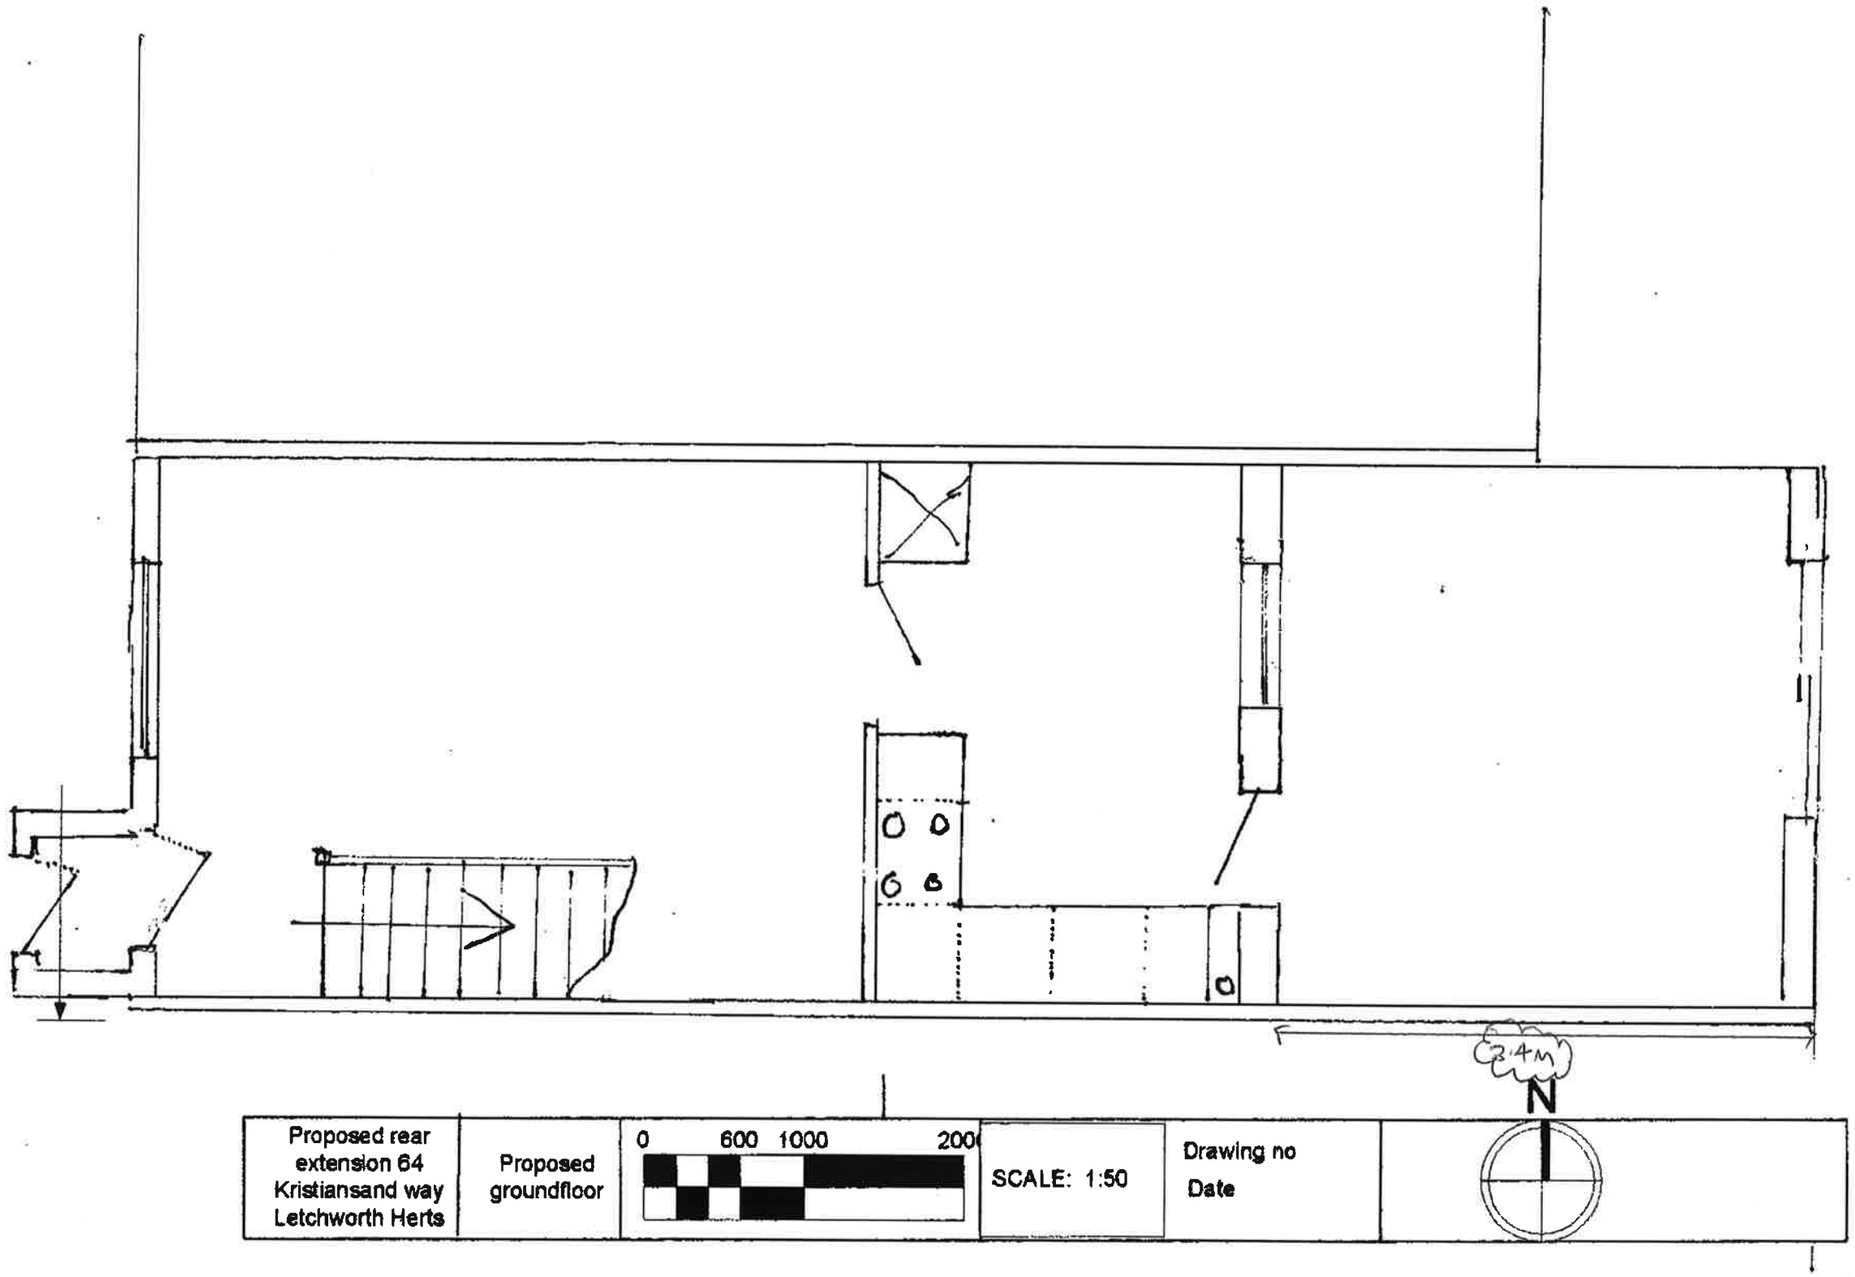

Proposed rear extension 64 Kristiansand way Letchworth Herts	Proposed groundfloor	0 600 1000 200	SCALE: 1:50	Drawing no Date