

- GENERAL NOTES
- THIS DRAWING HAS BEEN PREPARED FOR PLANNING PURPOSES ONLY.

THIS DRAWING IS TO BE READ IN CONJUNCTION WITH THE FOLLOWING:

10019011 LP

-

LOCATION PLAN

10019011 BP

-

BLOCK PLAN

10019011 ESL

-

EXISTING SITE LAYOUT

10019011 ESE

-

EXISTING SITE ELEVATIONS

10019011 PSL

-

PROPOSED SITE LAYOUT

10019011 PSE

-

PROPOSED SITE ELEVATIONS

10019011 ISBL

-

INTERNAL SALES BUILDING LAYOUTS

10019011 ESBE

-

EXISTING SALES BUILDING ELEVATIONS

10019011 PSBE

-

PROPOSED SALES BUILDING ELEVATIONS

10019011 PJWE


-

PROPOSED JET WASH ELEVATIONS


10019011 TRACK

-


TRACKING LAYOUT

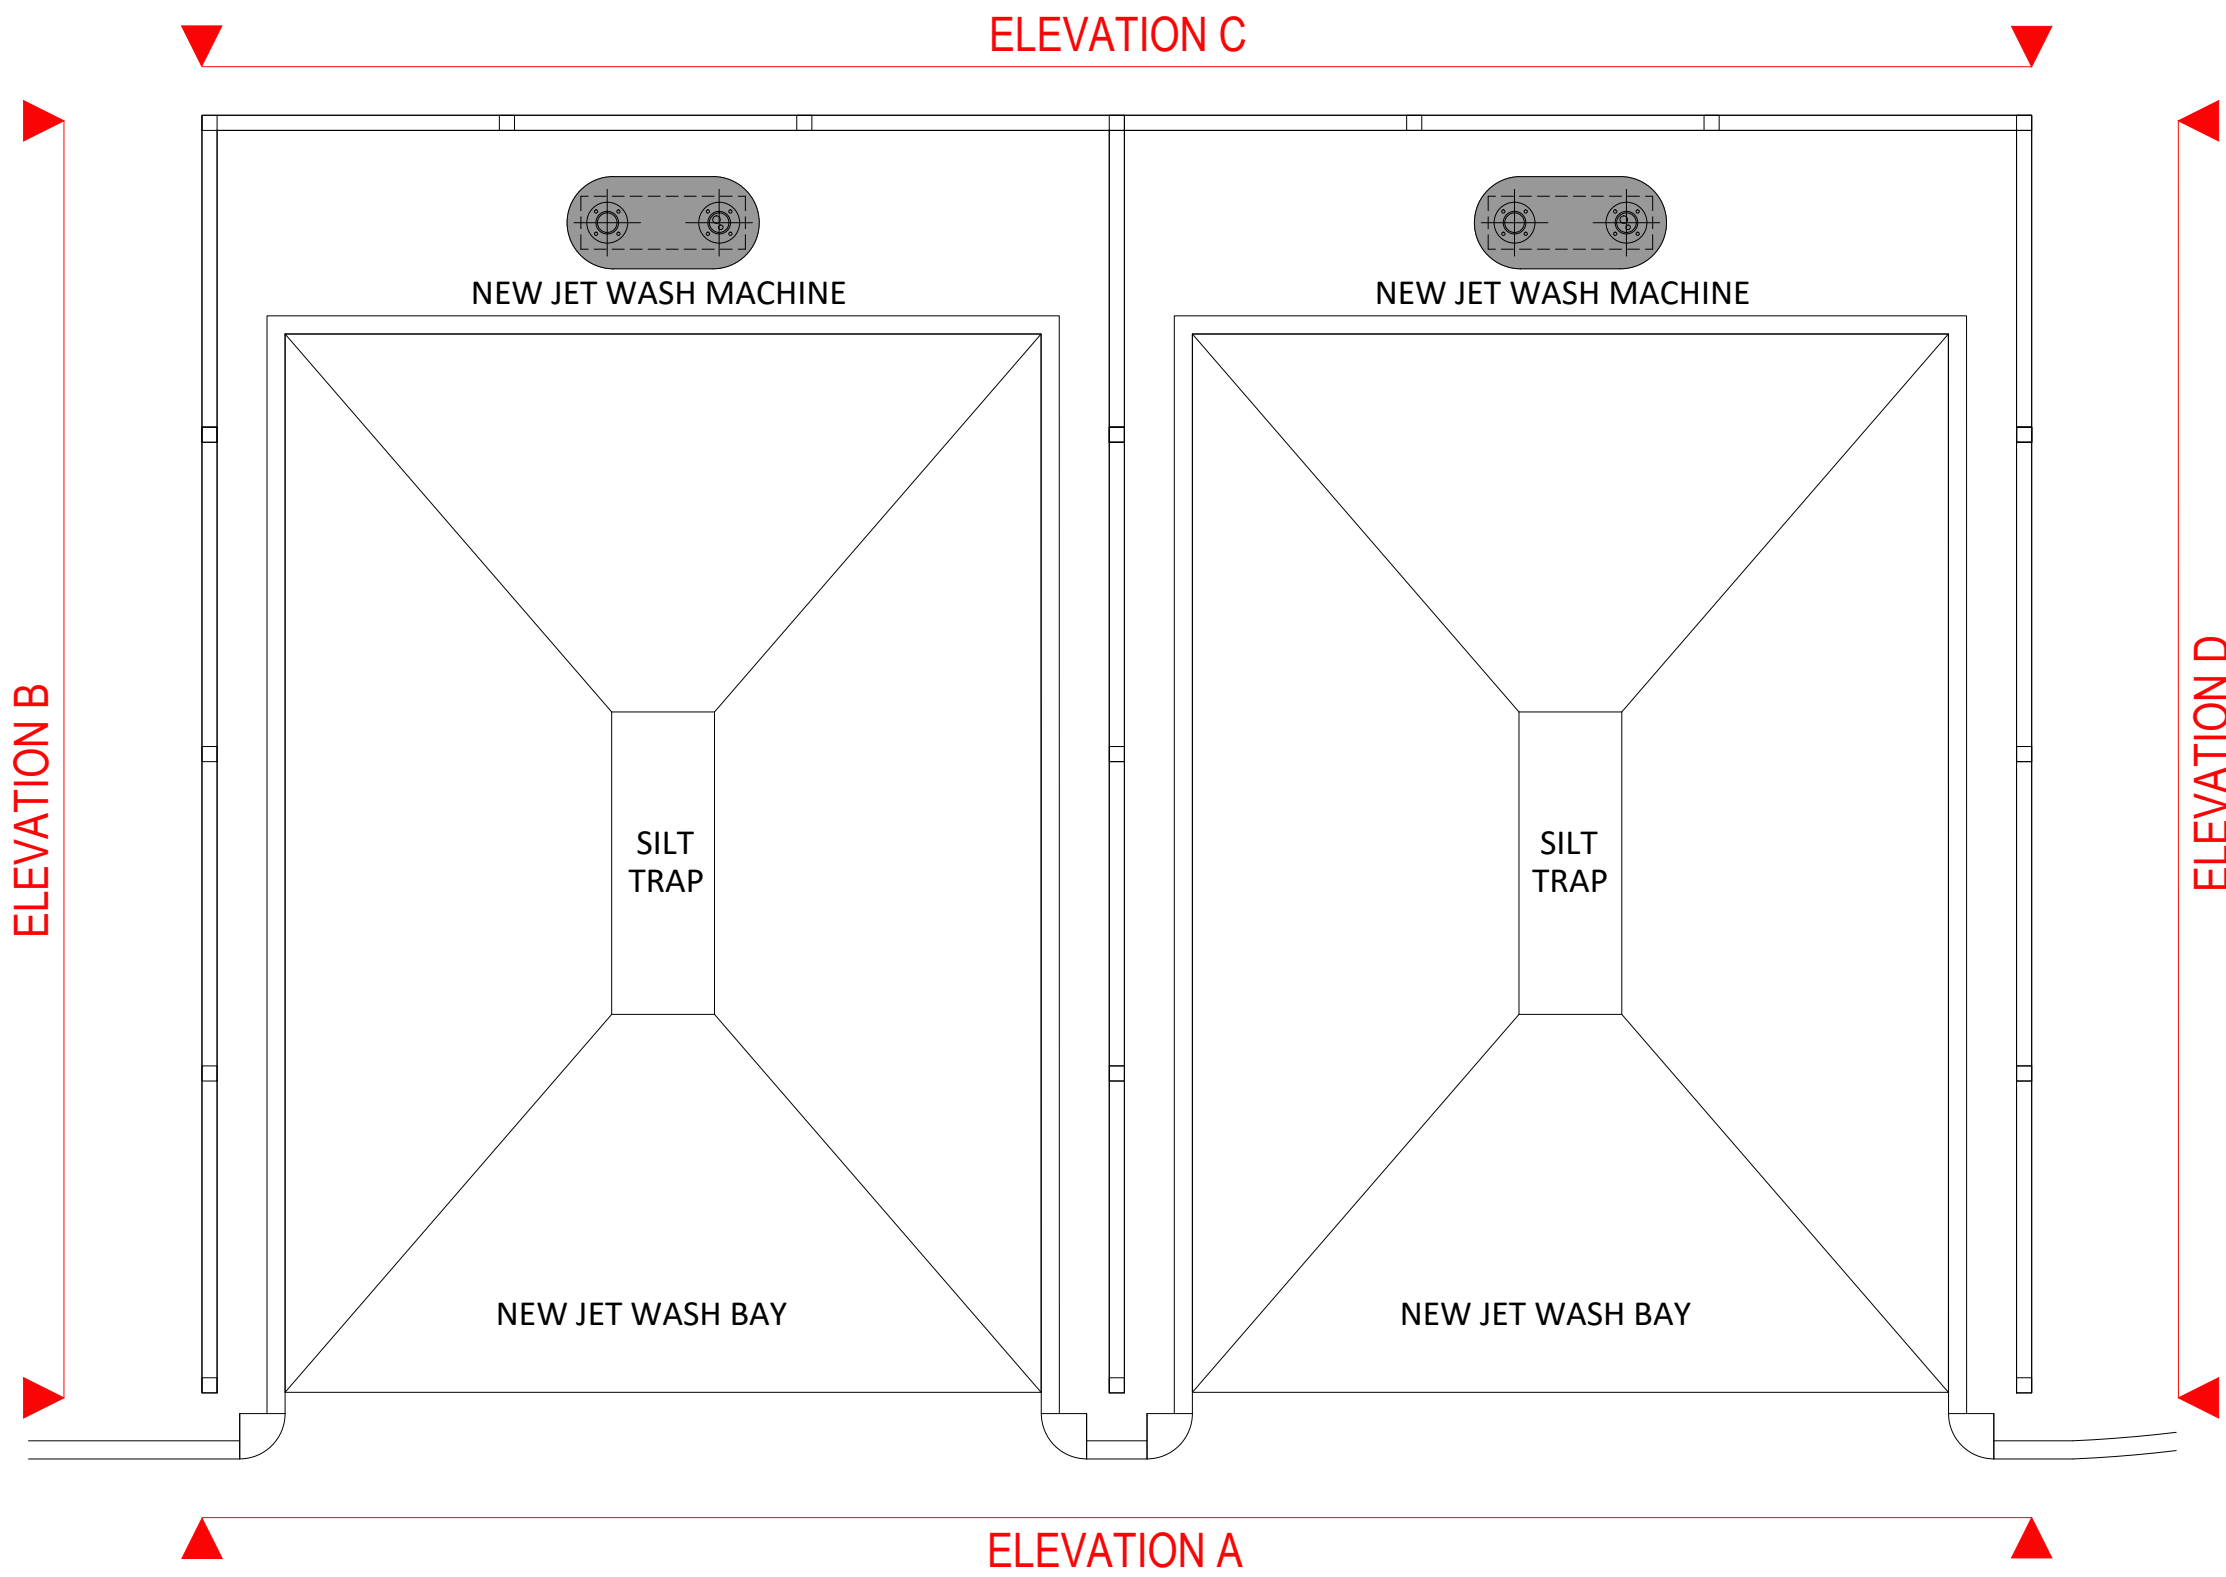


JET WASH BAY PLAN
SCALE 1:50@A1

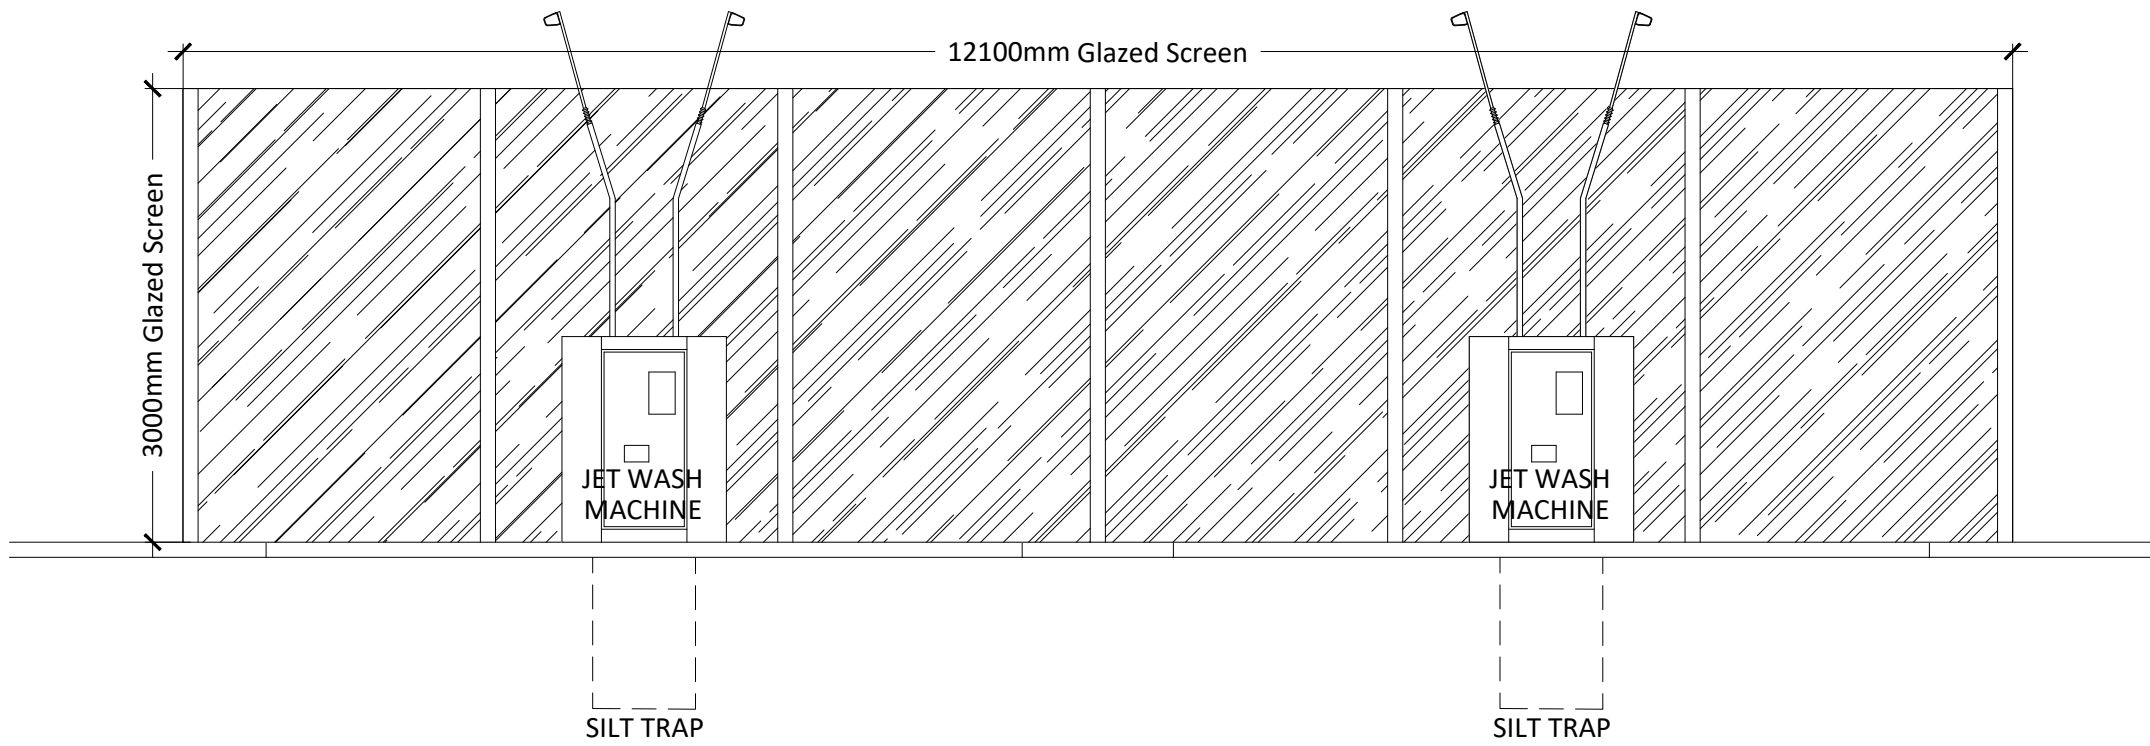


PROPOSED JET WASH ELEVATION-A
SCALE : 1:50 @A1

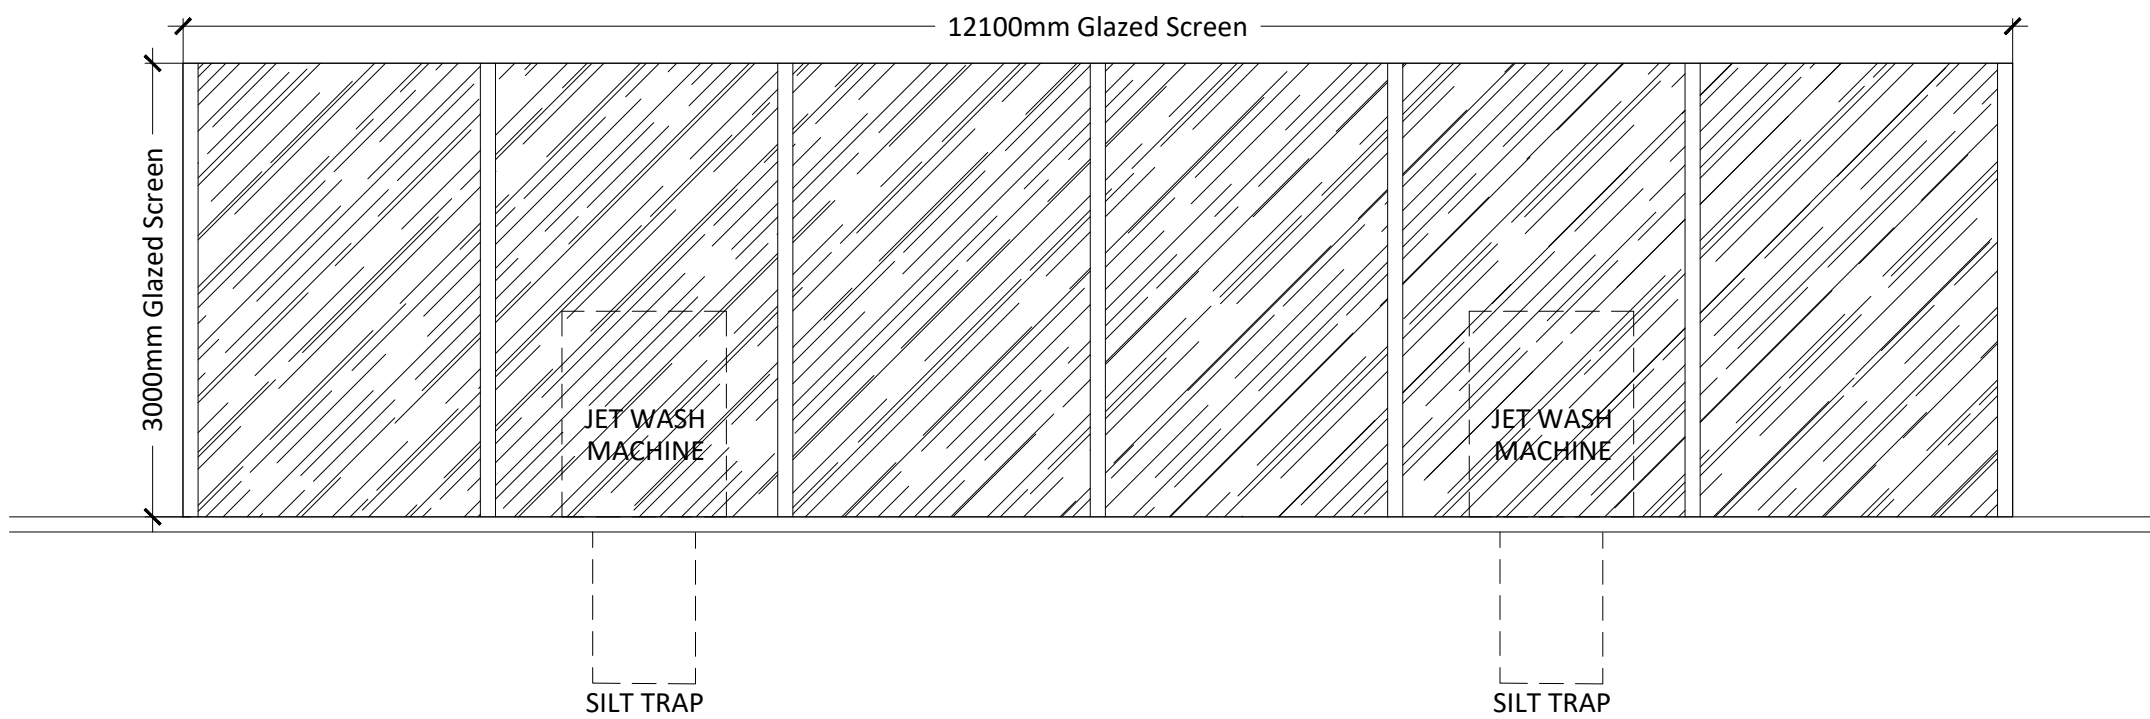


PROPOSED JET WASH ELEVATION-C
SCALE : 1:50 @A1

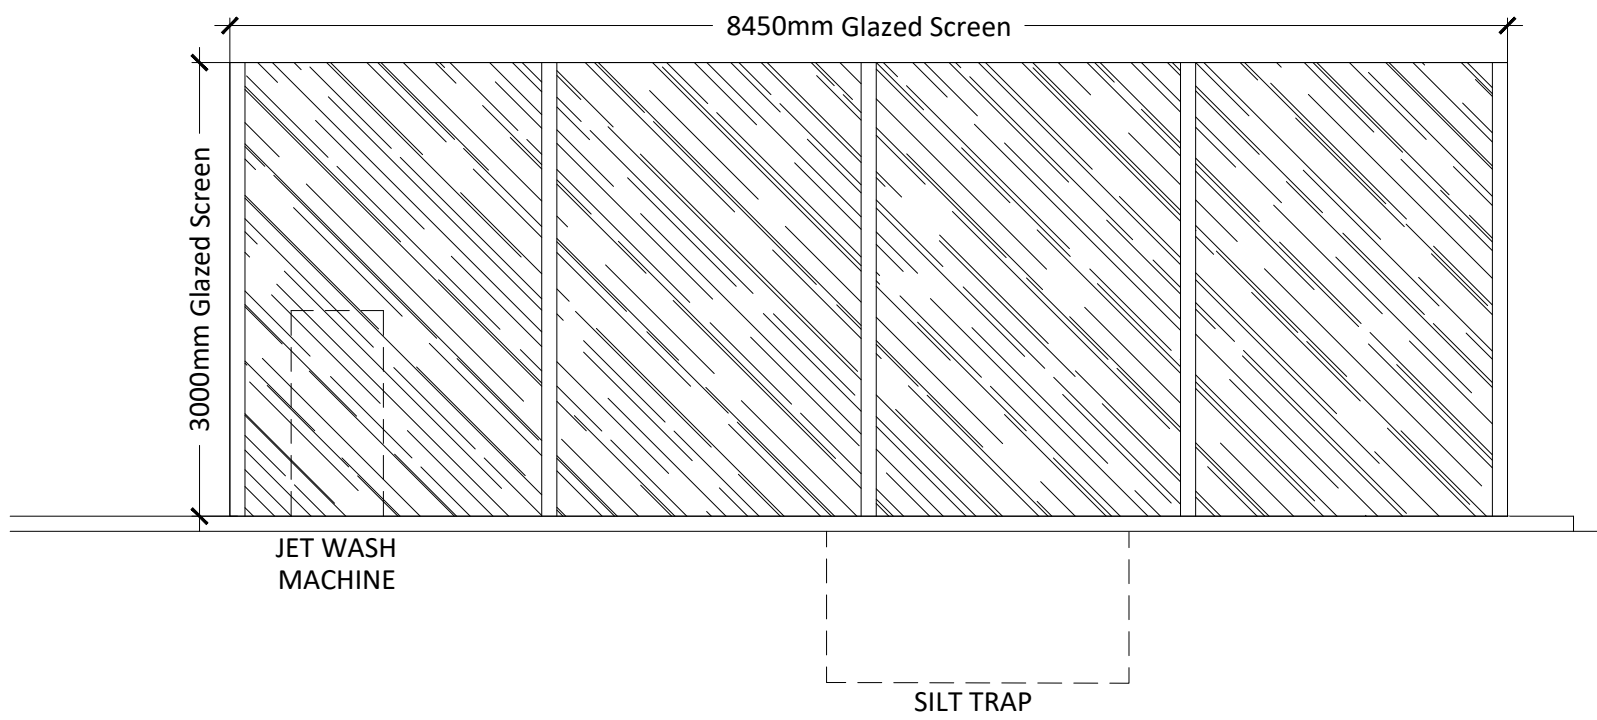

PROPOSED JET WASH ELEVATION-B
SCALE : 1:50 @A1

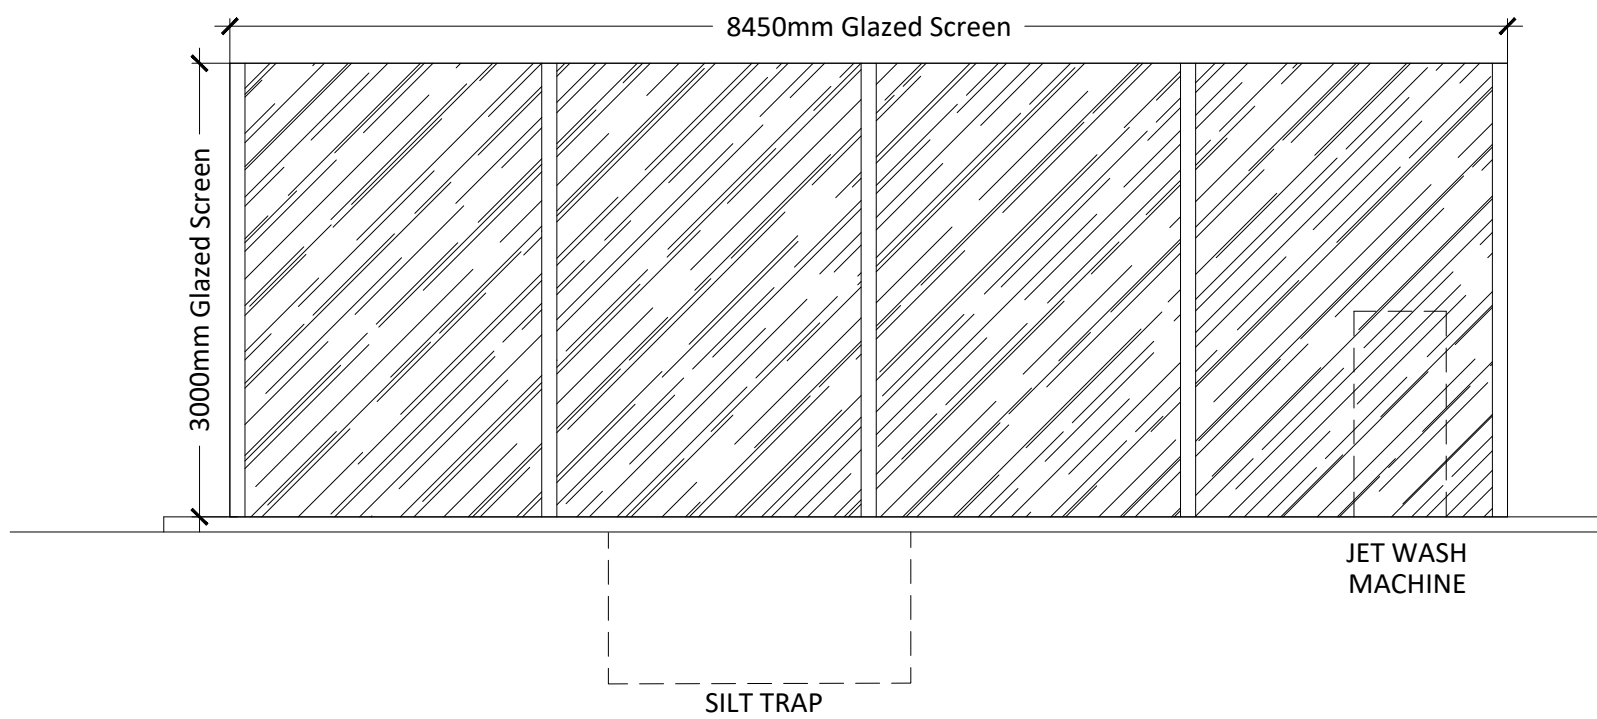

PROPOSED JET WASH ELEVATION-D
SCALE : 1:50 @A1

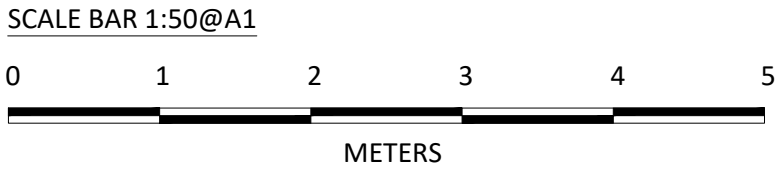

PROJECT MANAGERS :			
ARTELIA			
DESIGNERS :			
mbh			
MBH Design Studio Ltd. Brook House, Apex Court, Camphill Rd, West Byfleet, KT14 6SQ www.mbhLtd.com t: 01932 352 727 f: 01932 351 545			
PHASE : PLANNING			
REV	DATE		BY
PROJECT : HITCHIN SERVICE STATION, BEDFORD ROAD, HITCHIN, HERTS, SG5 2TY			
TITLE : PROPOSED JET WASH ELEVATIONS			
SHELL UK OIL PRODUCTS LTD SHELL CENTER, YORK ROAD LONDON SE1 7NA UNITED KINGDOM			
DRAWN BY :	JPNB	SCALE :	1:50@A1
DATE :	27.01.2026	PLOT DATE :	30.01.2026
CAD FILE :	E:\ARCHIVE\14548\DRAWINGS\HITCHIN 10019011-PLG-26		
DWG No :	10019011	PJWE	26