






The scheme is subject to Town Planning or other necessary variations. Dimensions, areas and levels where given are only approximate and subject to the survey. All dimensions are to be checked on site. All levels are subject to the survey. The drawing is to be read in conjunction with all relevant regulations and/or applicable standards and any discrepancies or variations are to be referred to the architect in writing before any construction work commences. All queries relating to design or structural elements are to be referred to the structural engineering consultant by reference to the recommendations and/or advice of the relevant professional bodies and with the recommendation of the Building Regulations 2010 and with the Building Regulations 2010. All design and construction is to be in accordance with the Construction Design and Management Regulations 2015.

Rev	Date	Description	By
A	04/10/22	REVISED LAYOUT	FS
B	19/12/22	REVISED LAYOUT	CC
C	03/02/23	REVISED LAYOUT	CC
D	15/08/23	CLIENT REQUESTED CHANGES	FS
E	17/09/23	CLIENT REQUESTED CHANGES	FS

DO NOT BUILD FROM THESE DRAWINGS.

KEY

- EXISTING WALL
- NEW WALL
- TO BE DEMOLISHED

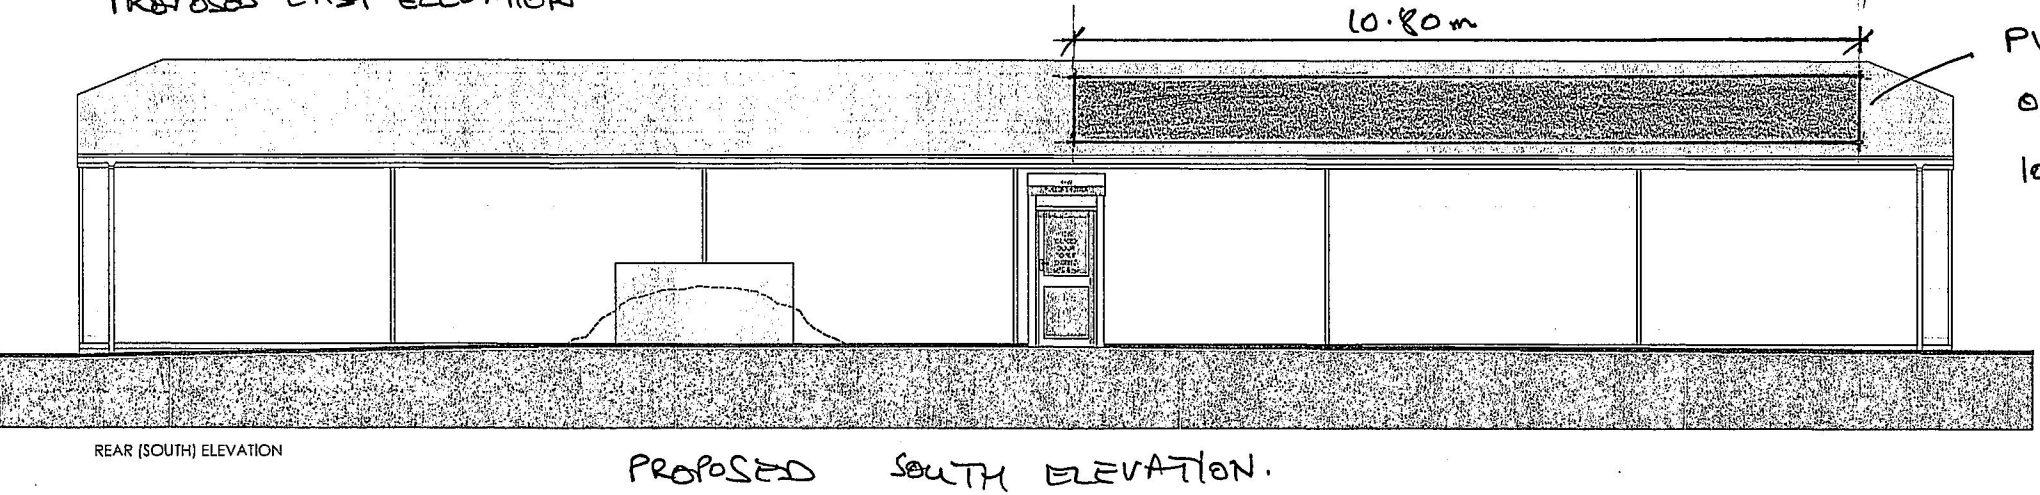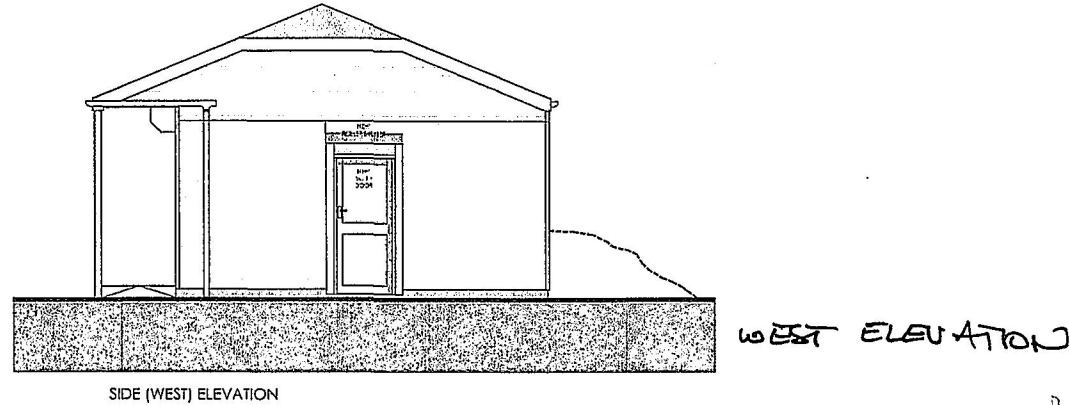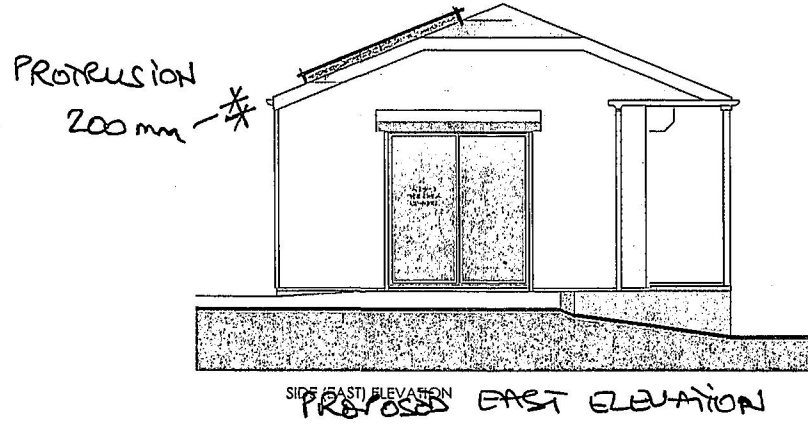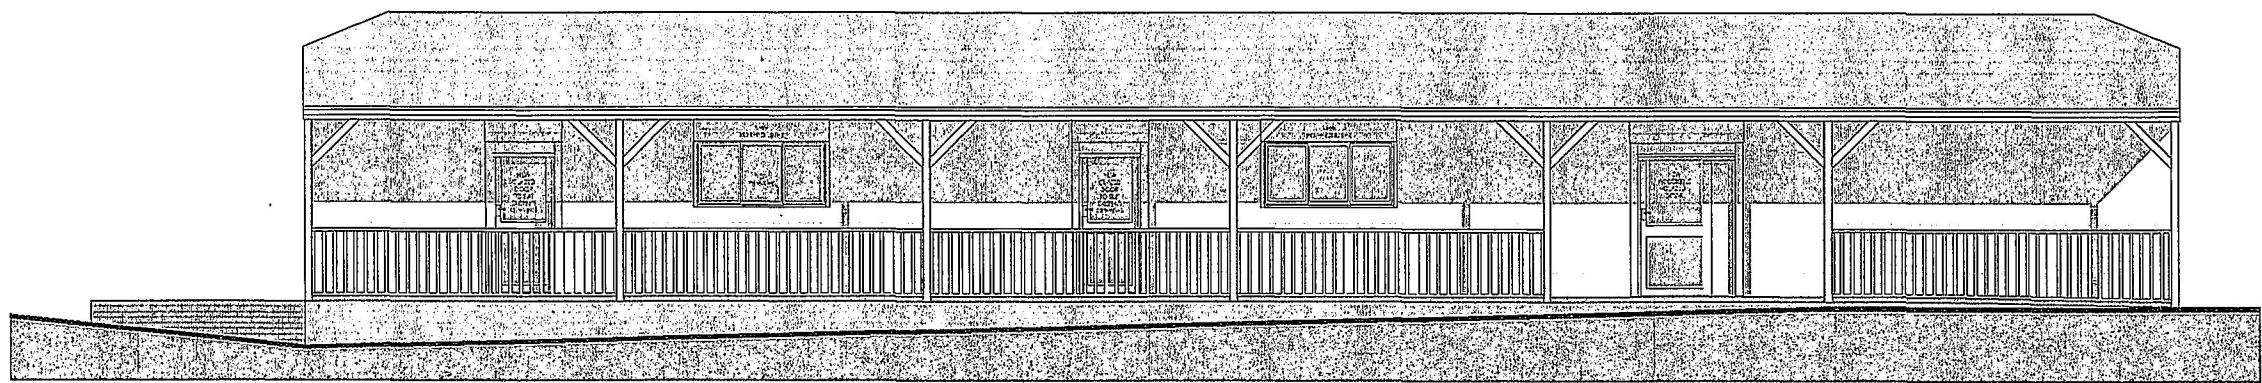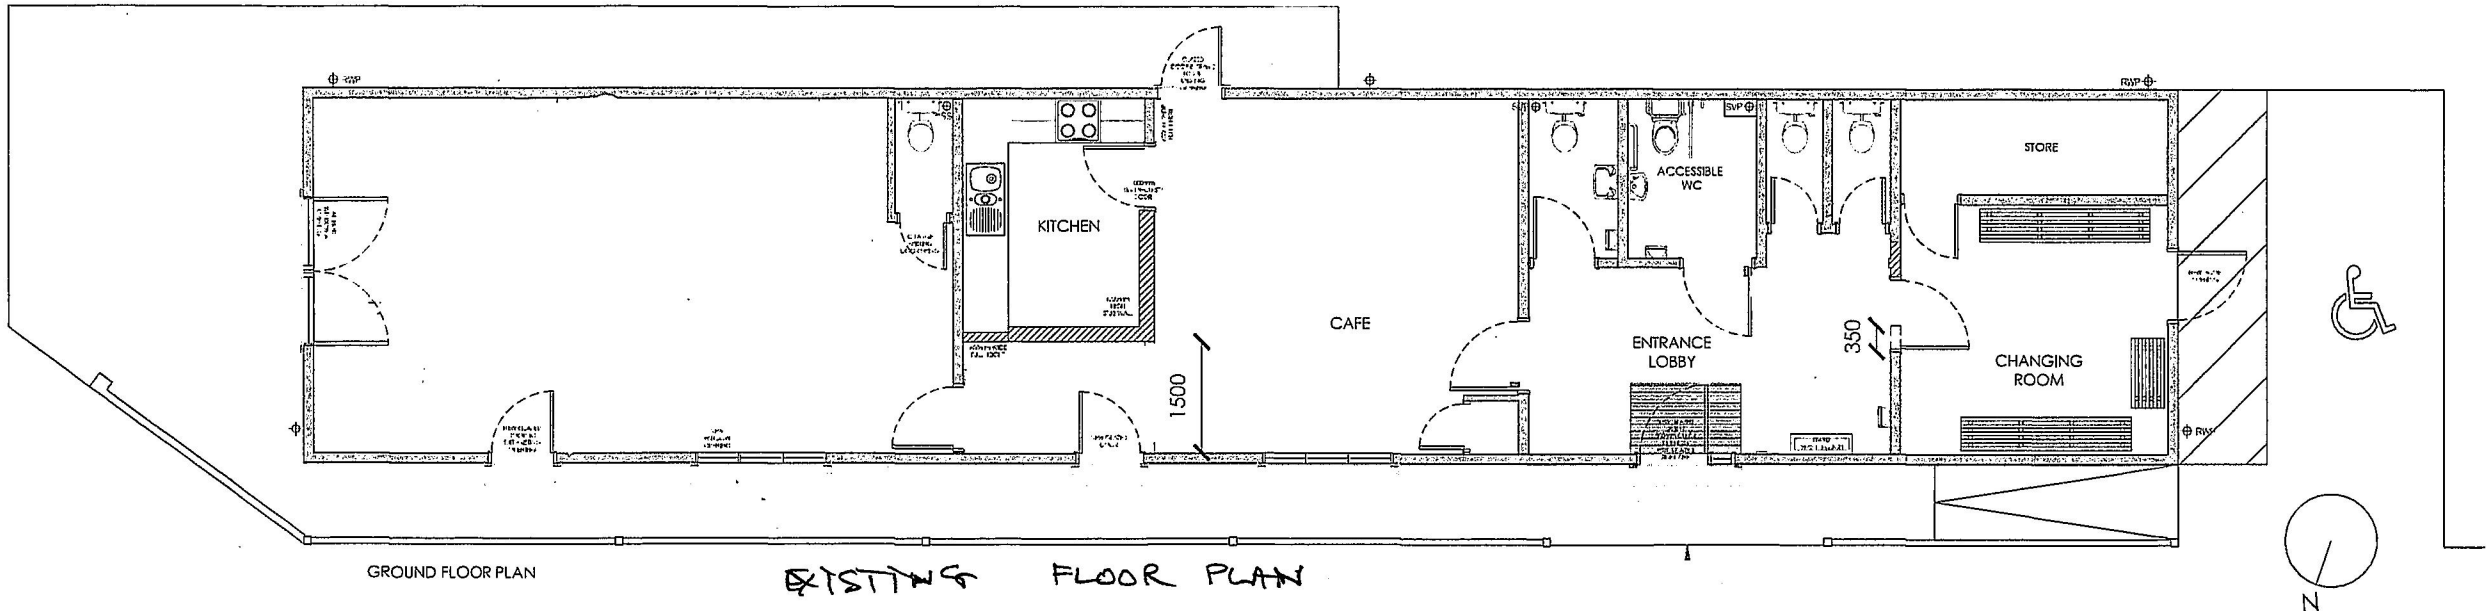

Louis de Soissons

Shed 10-10a, Lawrence Rd Road, Wotton Green, Hertfordshire LU7 4PH
T: 01438 833033 | E: enquiries@louisdesoissons.com

STAGE 2

Client
KIMPTON PARISH COUNCIL

Project
KIMPTON PAVILION

Drawing Title
PROPOSED ELEVATIONS

Drawn	Date	Checked	Scale @ A1
CC	Aug 2022		1:50
Job No	Drawing No	Revision	Note
2022-09	P-01		

P03