

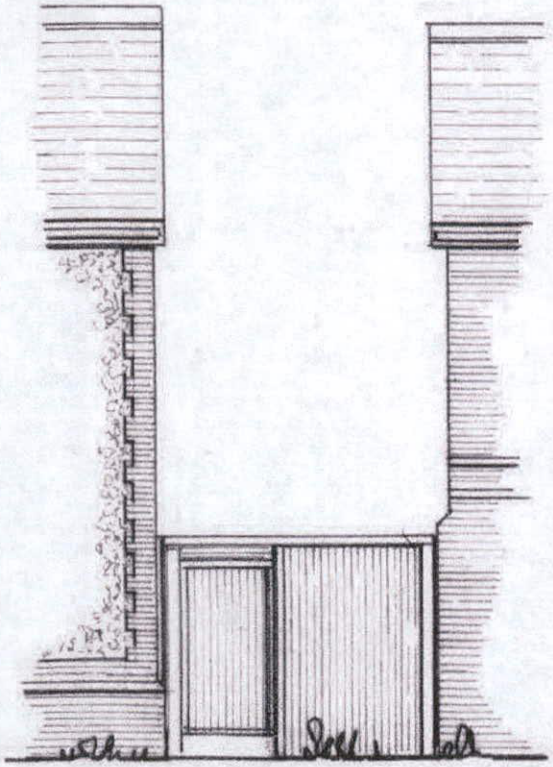



existing elevation

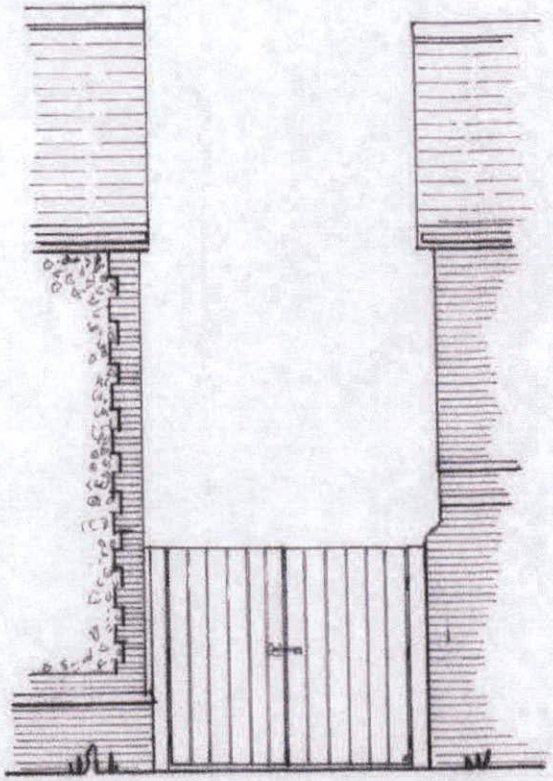

proposed elevation

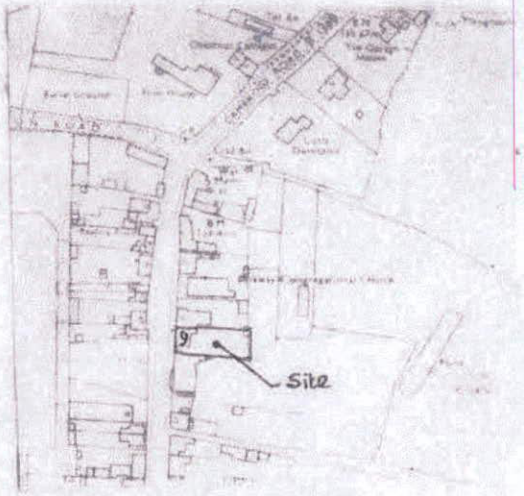

site plan

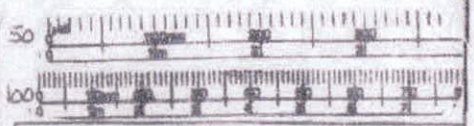

RARowe
Architectural Design Service
RAR
Turnpike Ceilings, High Street, Barkway, SG8 8EQ
Tel: 01763 848818


Mrs. J. Creasey
9, High Street, Barkway

replacement gate/fence

Scale: 1:50
Date: Feb 2018 Drawn: RAR.
Drawing No. 1619 Rev:

N.H.D.C.
03 MAY 2018

N.H.D.C.
04 APR 2018

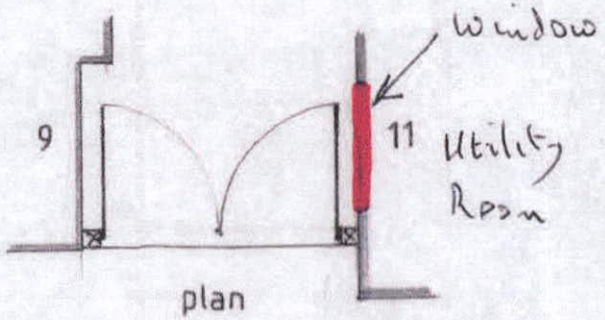

plan