



Materials


Softwood timber
Softwood windows and doors
Roofing felt shingles

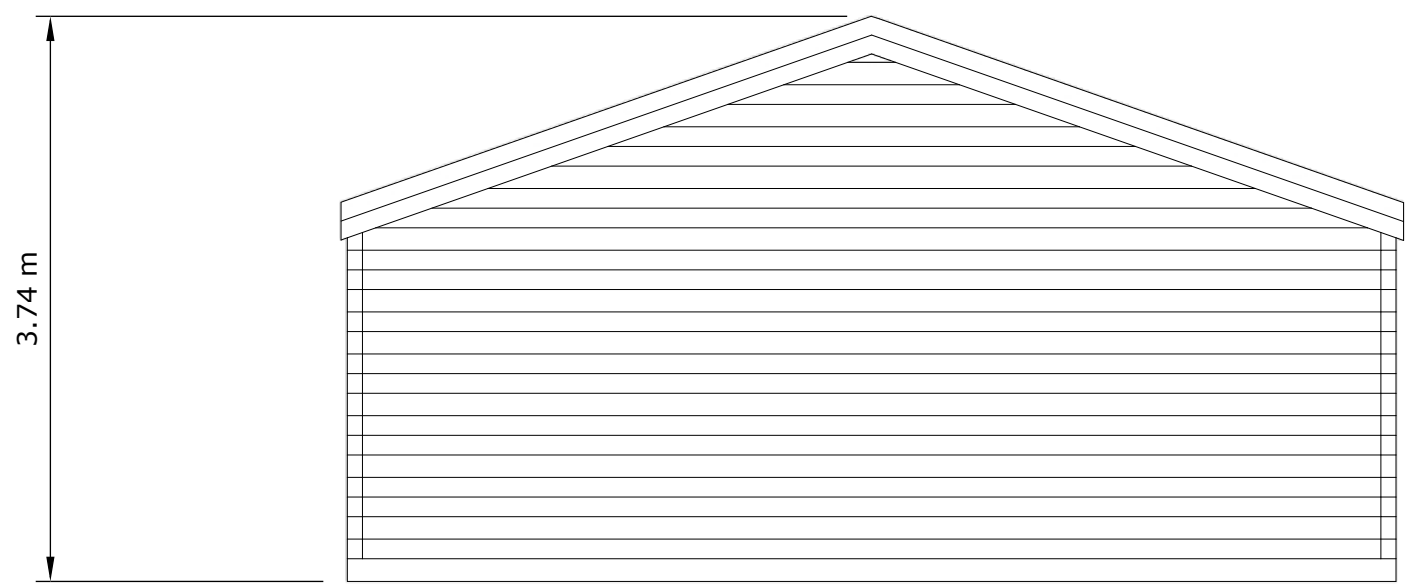

Rear

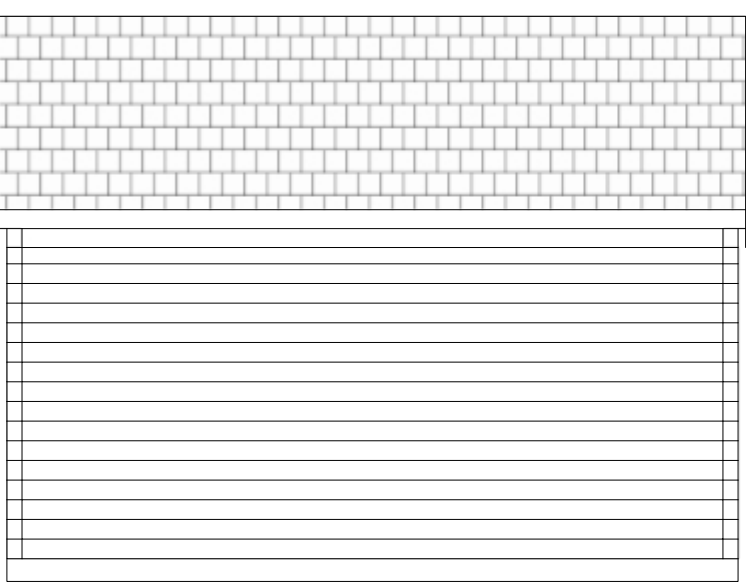


Side

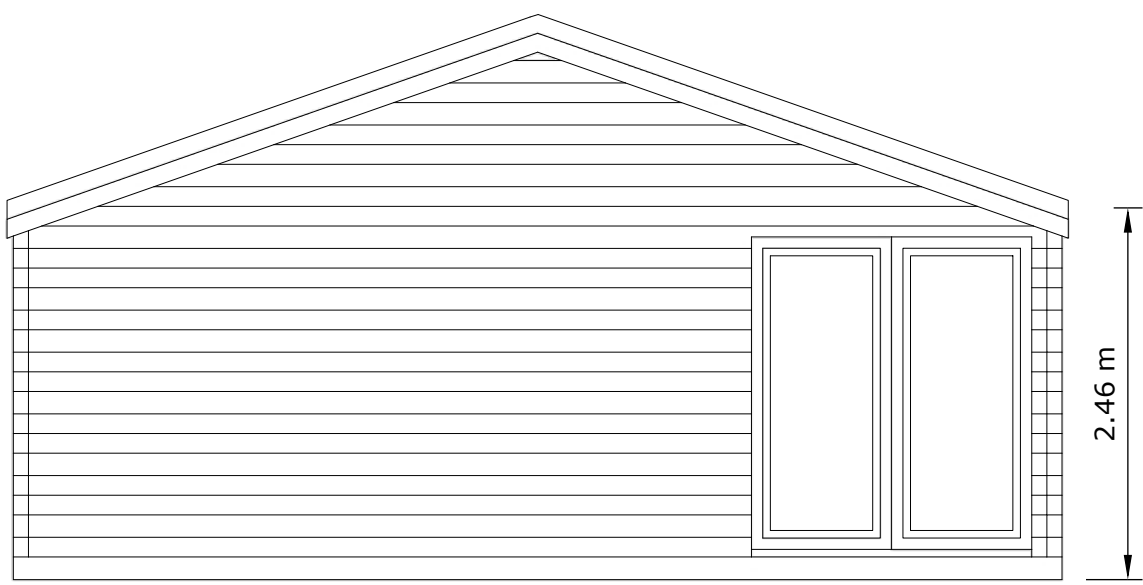

Front

6.94 m

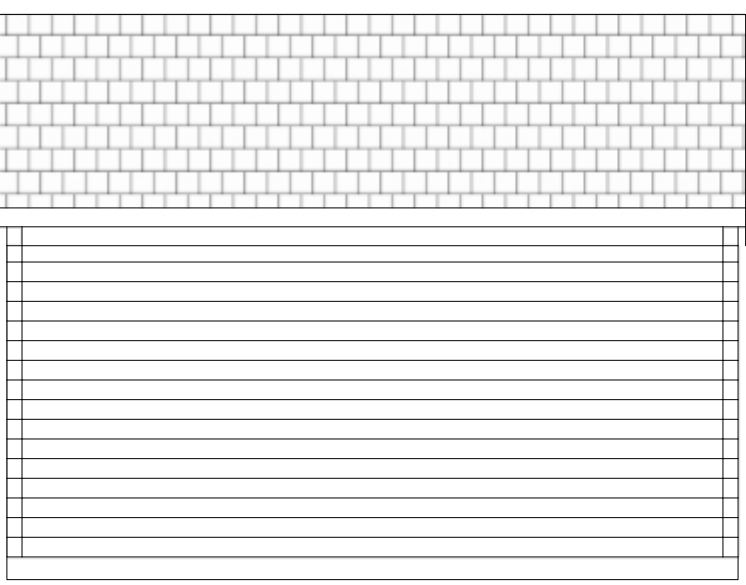

Side (boundary)

4.84 m



DRAWING NO:

05

1:50 on A3

REVISION:

13/10/2025

A

TITLE: Proposed Building

SITE: 146 Wymondley Road

General Notes:

- 1.To be read in conjunction with other consultants drawings.
 - 2.All Dimensions to be checked on site.
 - 3.Not for construction.
 - 4.Do not scale off drawing (Except for Planning purposes only).
- ©2025 Acre Planning Limited
Company No: 11184169

