

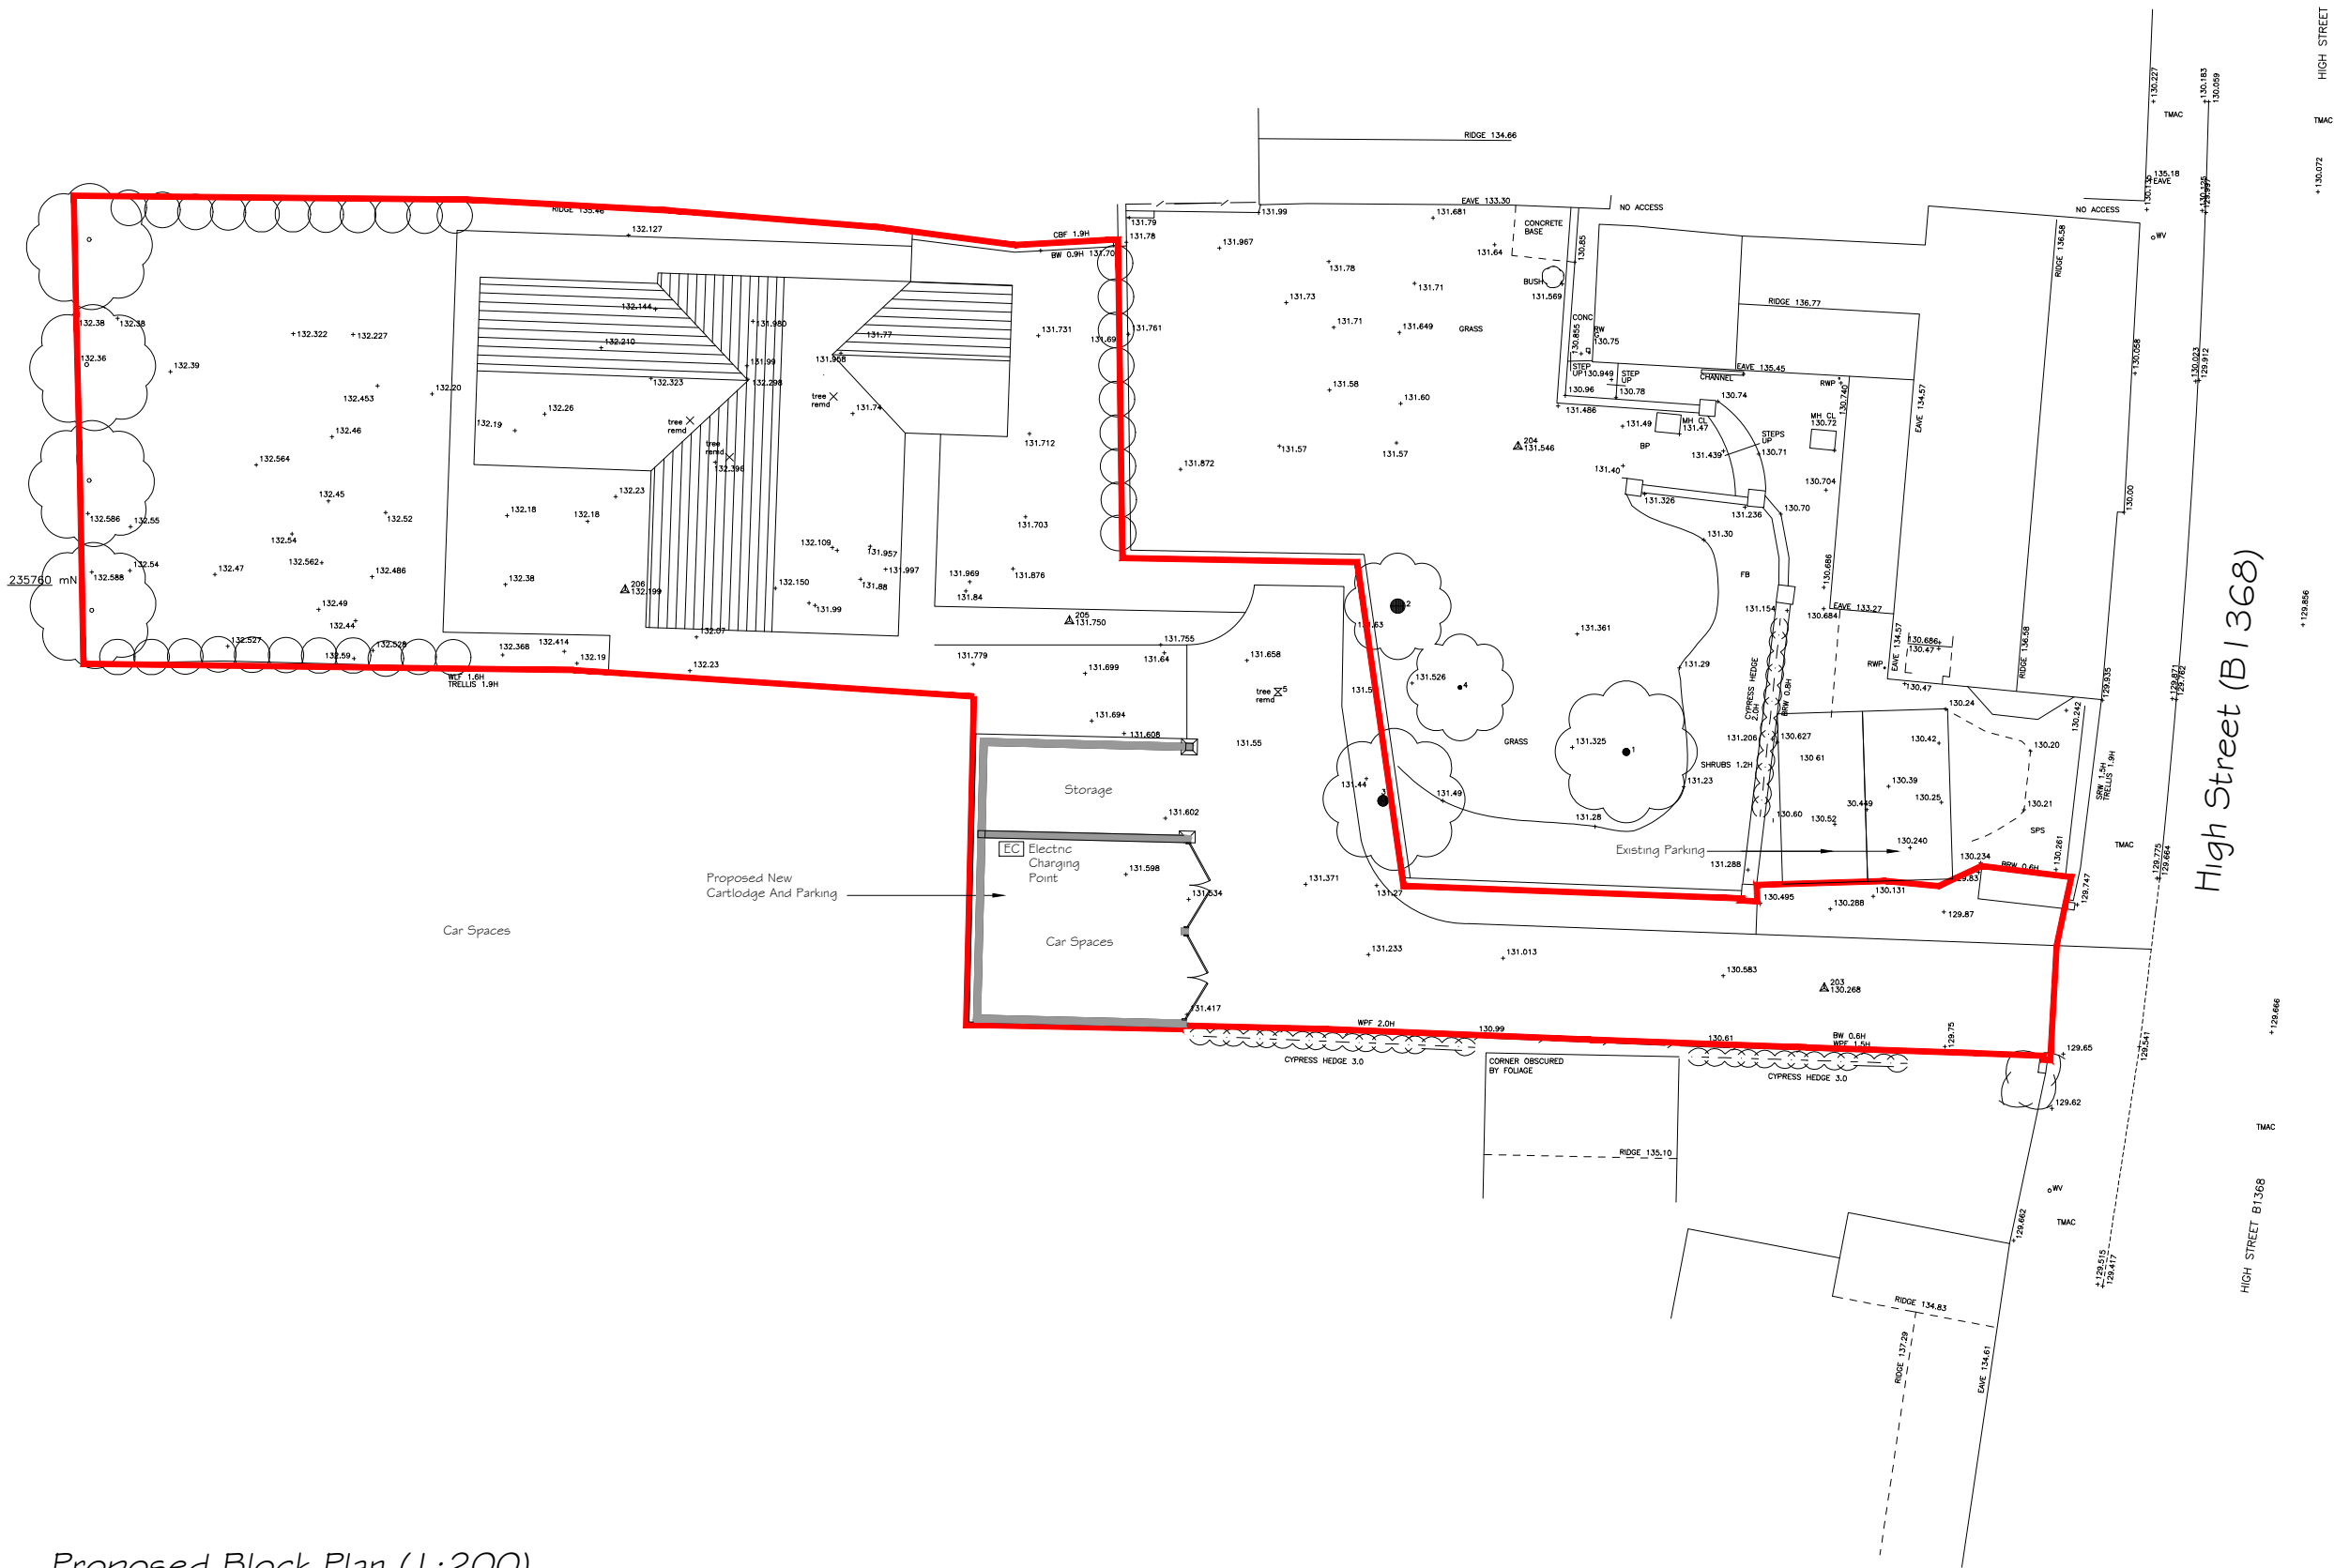


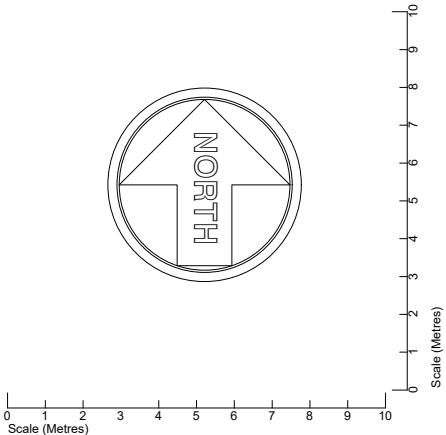

Proposed Block Plan (1:200)

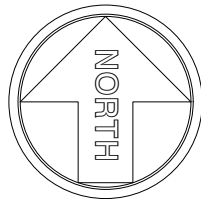

REV	DESCRIPTION	DATE			
A	Outbuilding size reduced	22.10.25			

ANDREW BOAKES
CHARTERED ARCHITECT
HIGHFIELD
10 YEOMANS DRIVE
ASTON
HERTS SG2 7EJ



CLIENT	
PROJECT	44 High Street Barkway Royston Herts, SG8 8EE

DRAWING TITLE		
Proposed Block Plan		
DATE	SCALE	
1:200	May 25	
JOB No.	DRAWING No.	REV No.
0000-25	102	A