


+

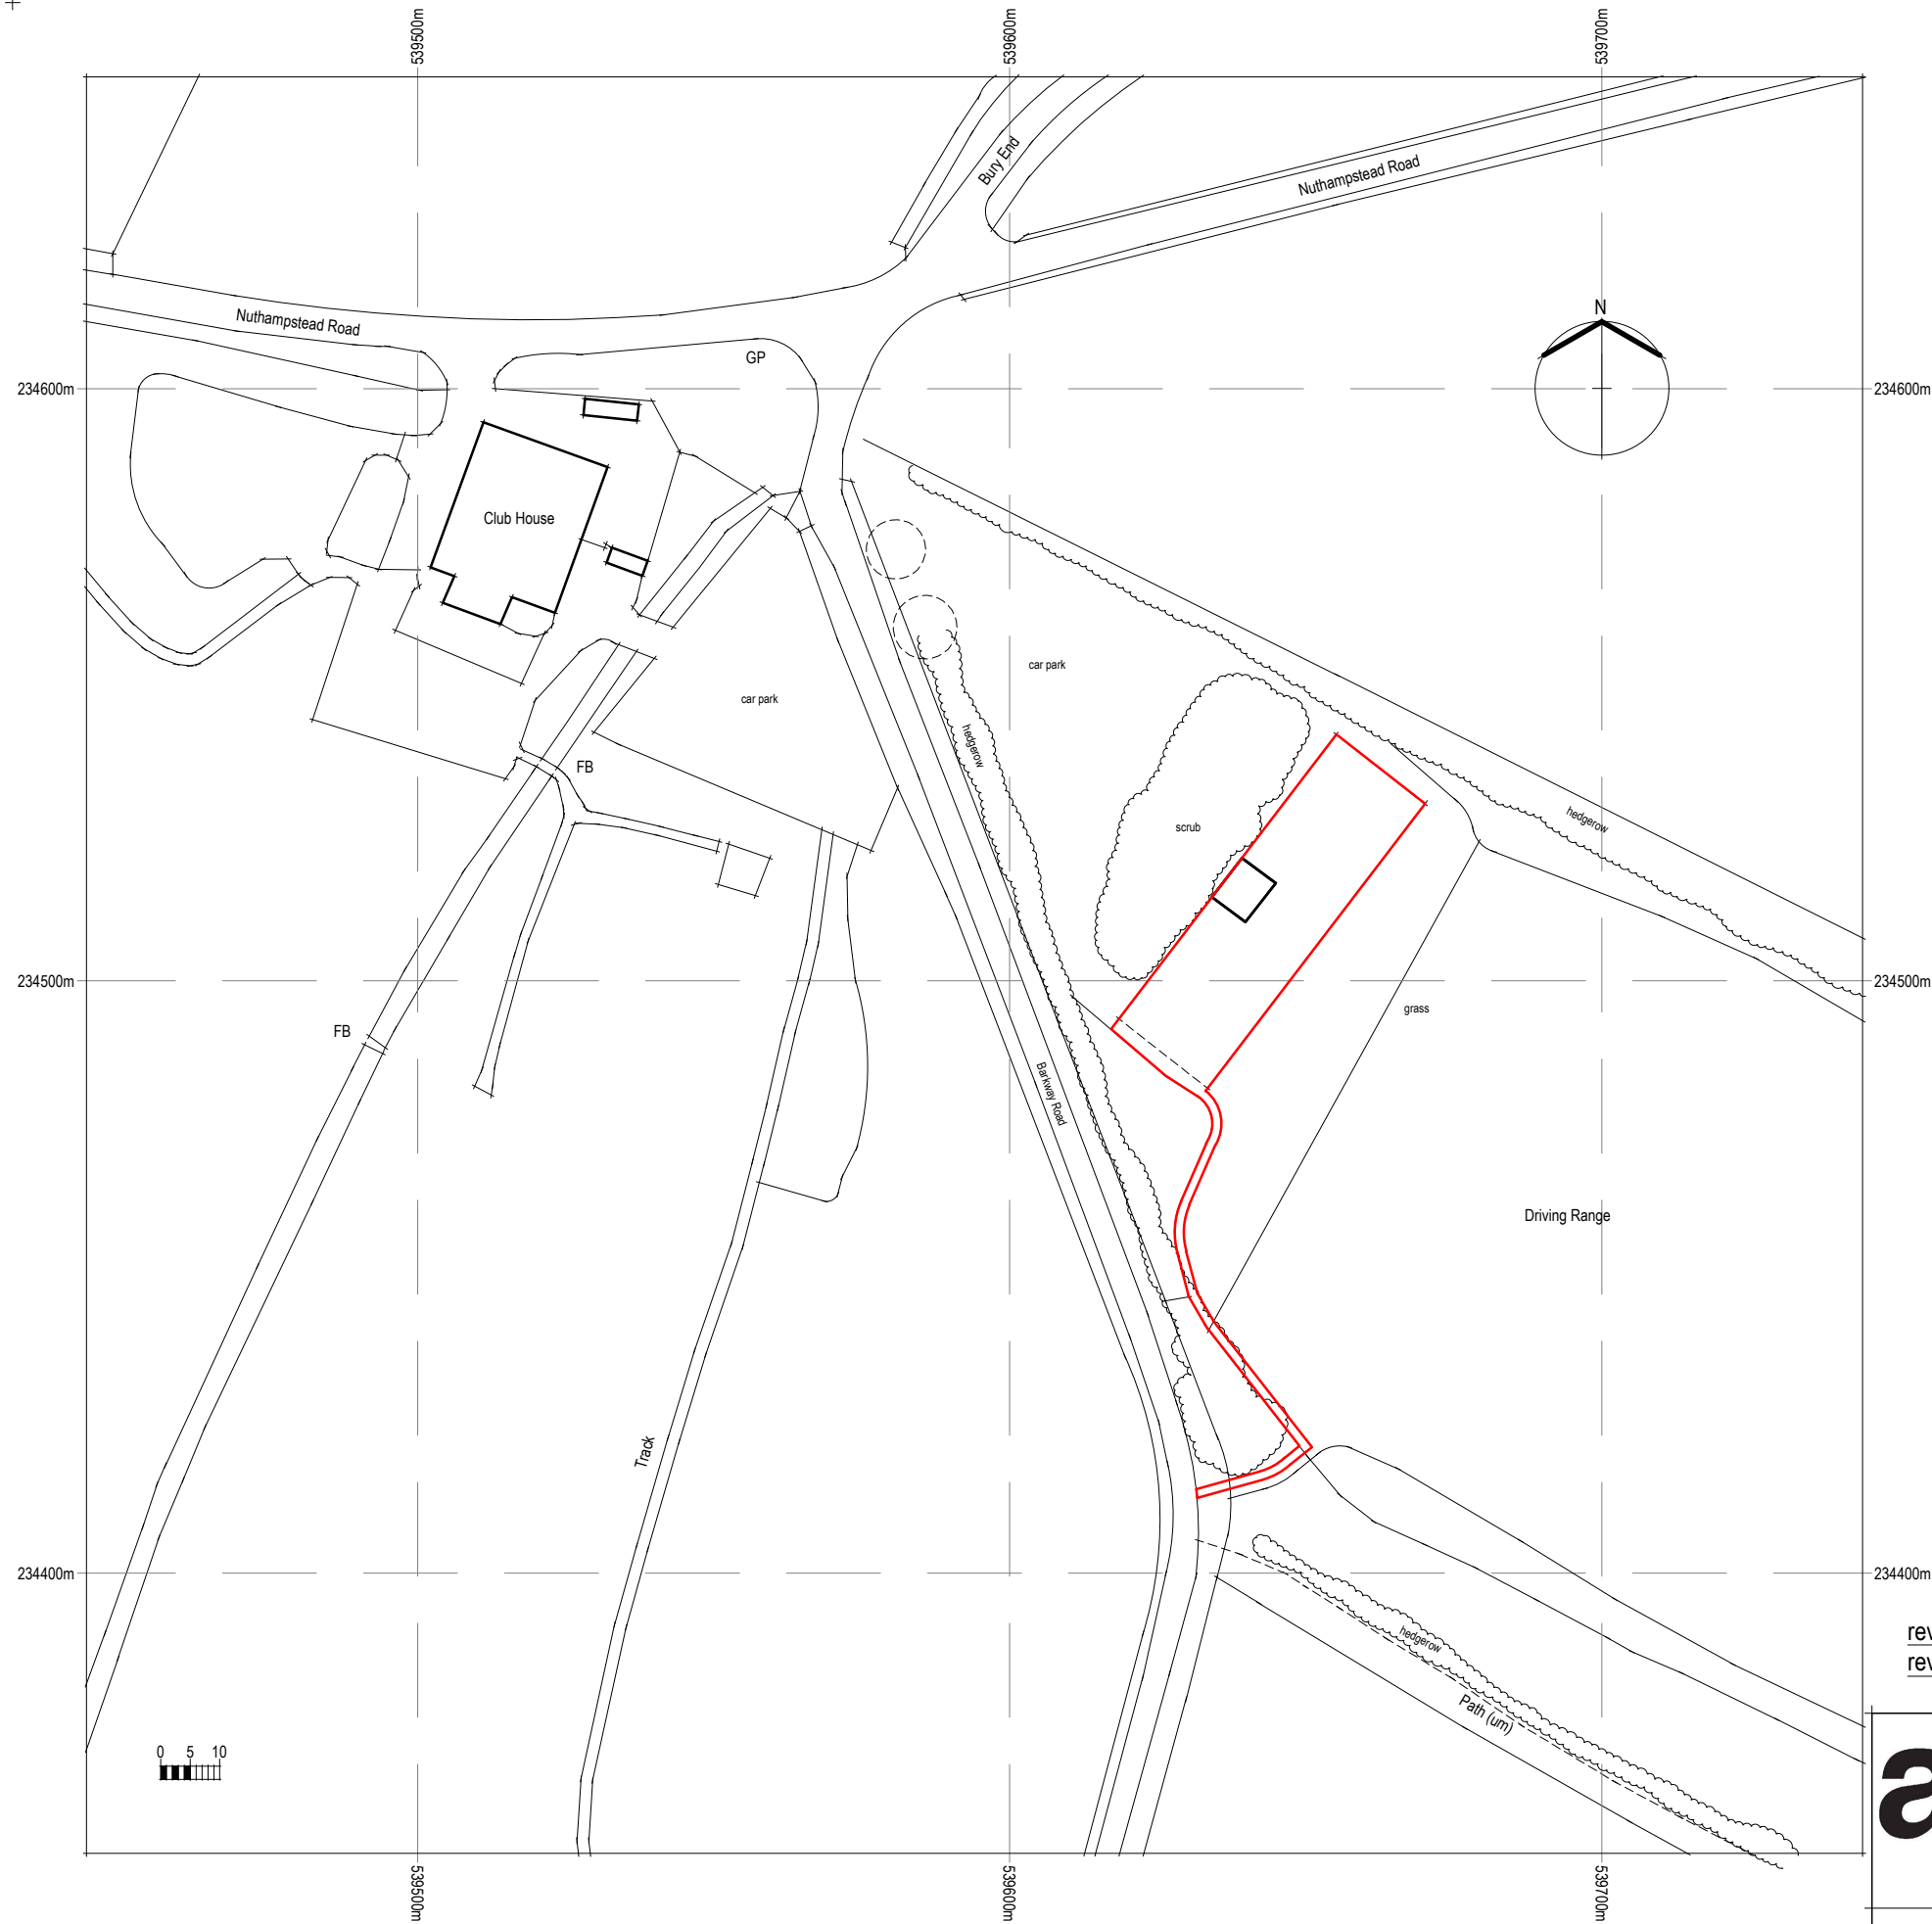


NOTES / REVISIONS

NOTE: ~~THIS DRAWING MUST NOT BE SCALED~~

ALL DIMENSIONS TO BE CHECKED ON SITE BY THE CONTRACTOR AND ANY DISCREPANCIES ARE TO BE REPORTED BACK TO THE ARCHITECT/C.A. BEFORE WORK COMMENCES.

revision a: red line boundary revised - mwc - 23rd january 2026
revision b: red line boundary revised - mwc - 5th february 2026

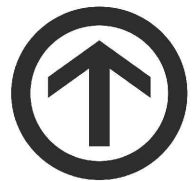architecture 
— & design services ltd

PROJECT: Barkway Park Golf Club
Nuthampstead Road
Royston
Hertfordshire
SG8 8EN

DRAWING: LOCATION PLAN

DATE: January 2026

DRAWING NUMBER: 25/010/A/001 B

DRAWN BY: os

CHECKED: mwc

SCALE: 1/1250 at A3

+