




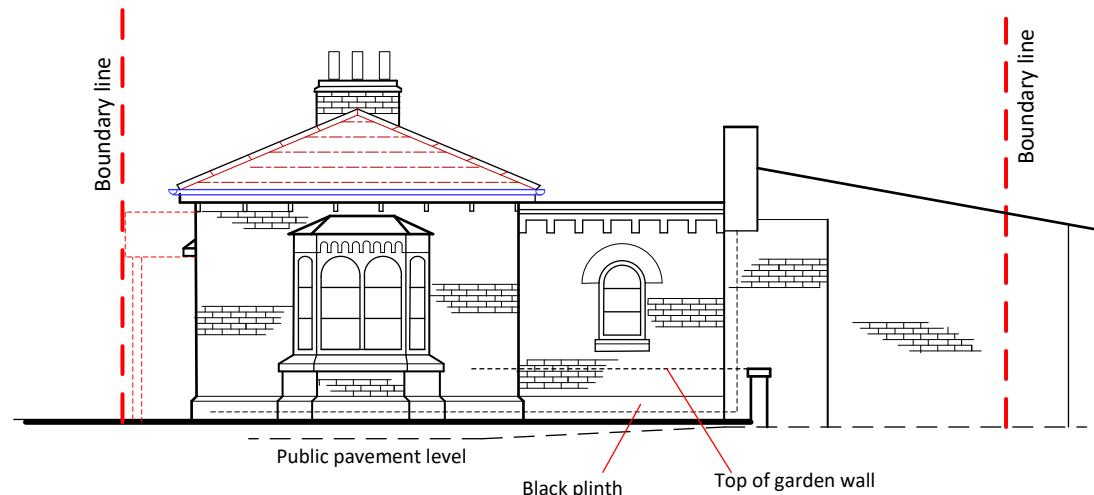


FRONT

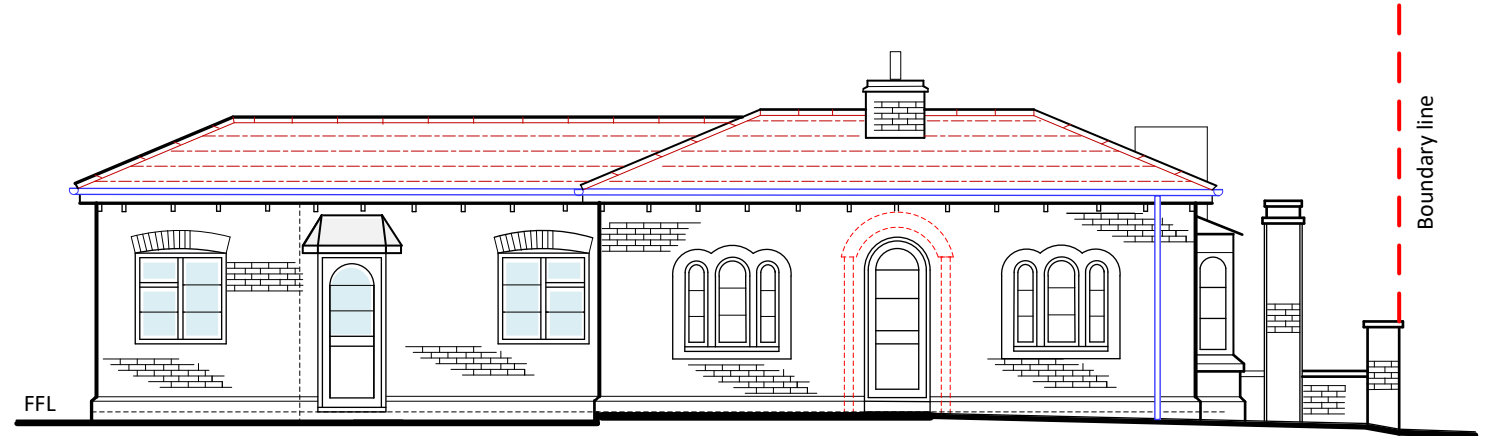

SIDE

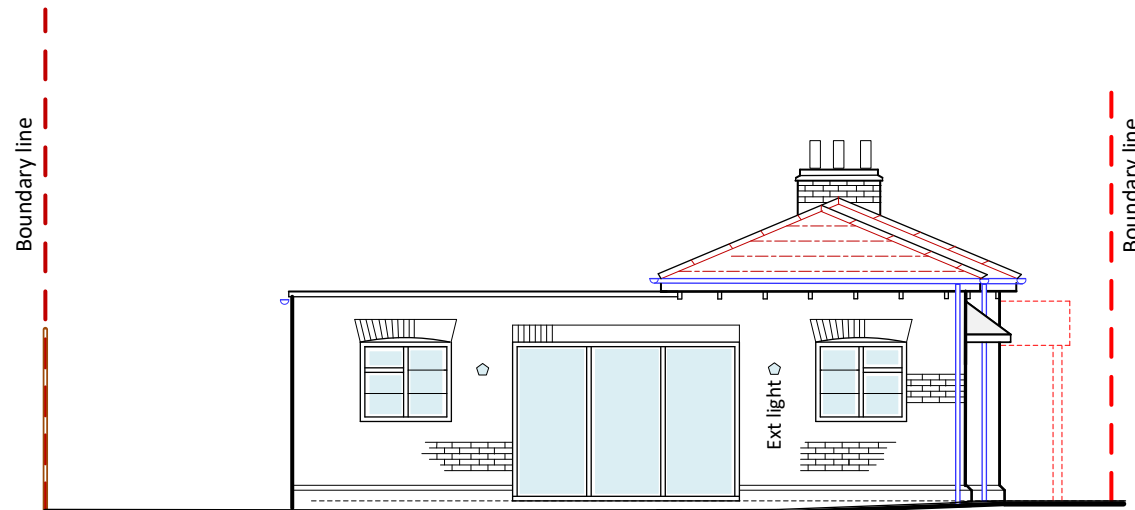


REAR

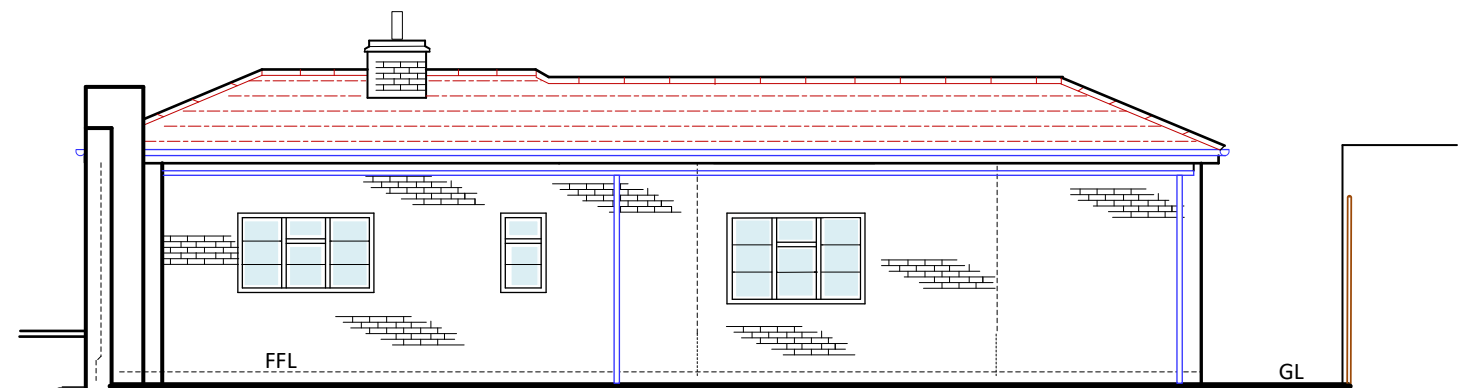

SIDE

LEGEND

Brick external walls painted white with brick plinth painted black with cant brick coping to match existing.
 Welsh grey slates to pitched roof to match existing.
 Flat roof end parapet wall capped off with concrete coping.
 Felt flat roof covering with white Roof lantern.
 New entrance canopy with galvanised sheeting.
 Timber look windows & entrance door frames coloured black to match existing. New side entrance door painted white to match existing.
 Black HR gutter with 65mm dia. Rwp to match existing.

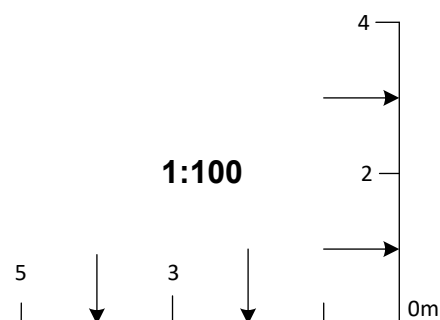

ROSEBURY
 Design · Planning · Project Management

8 WOODLAND WAY, BALDOCK, HERTFORDSHIRE, SG7 6LR
 T: 07970 277106
 E: Rosebury21@gmail.com

Title	Title	Scale	Date	Drawing No.	Rev
The Lodge, 56 High Street, Baldock	Proposed Elevations	1:100	09.2025	05/LF/25	A
A3					