

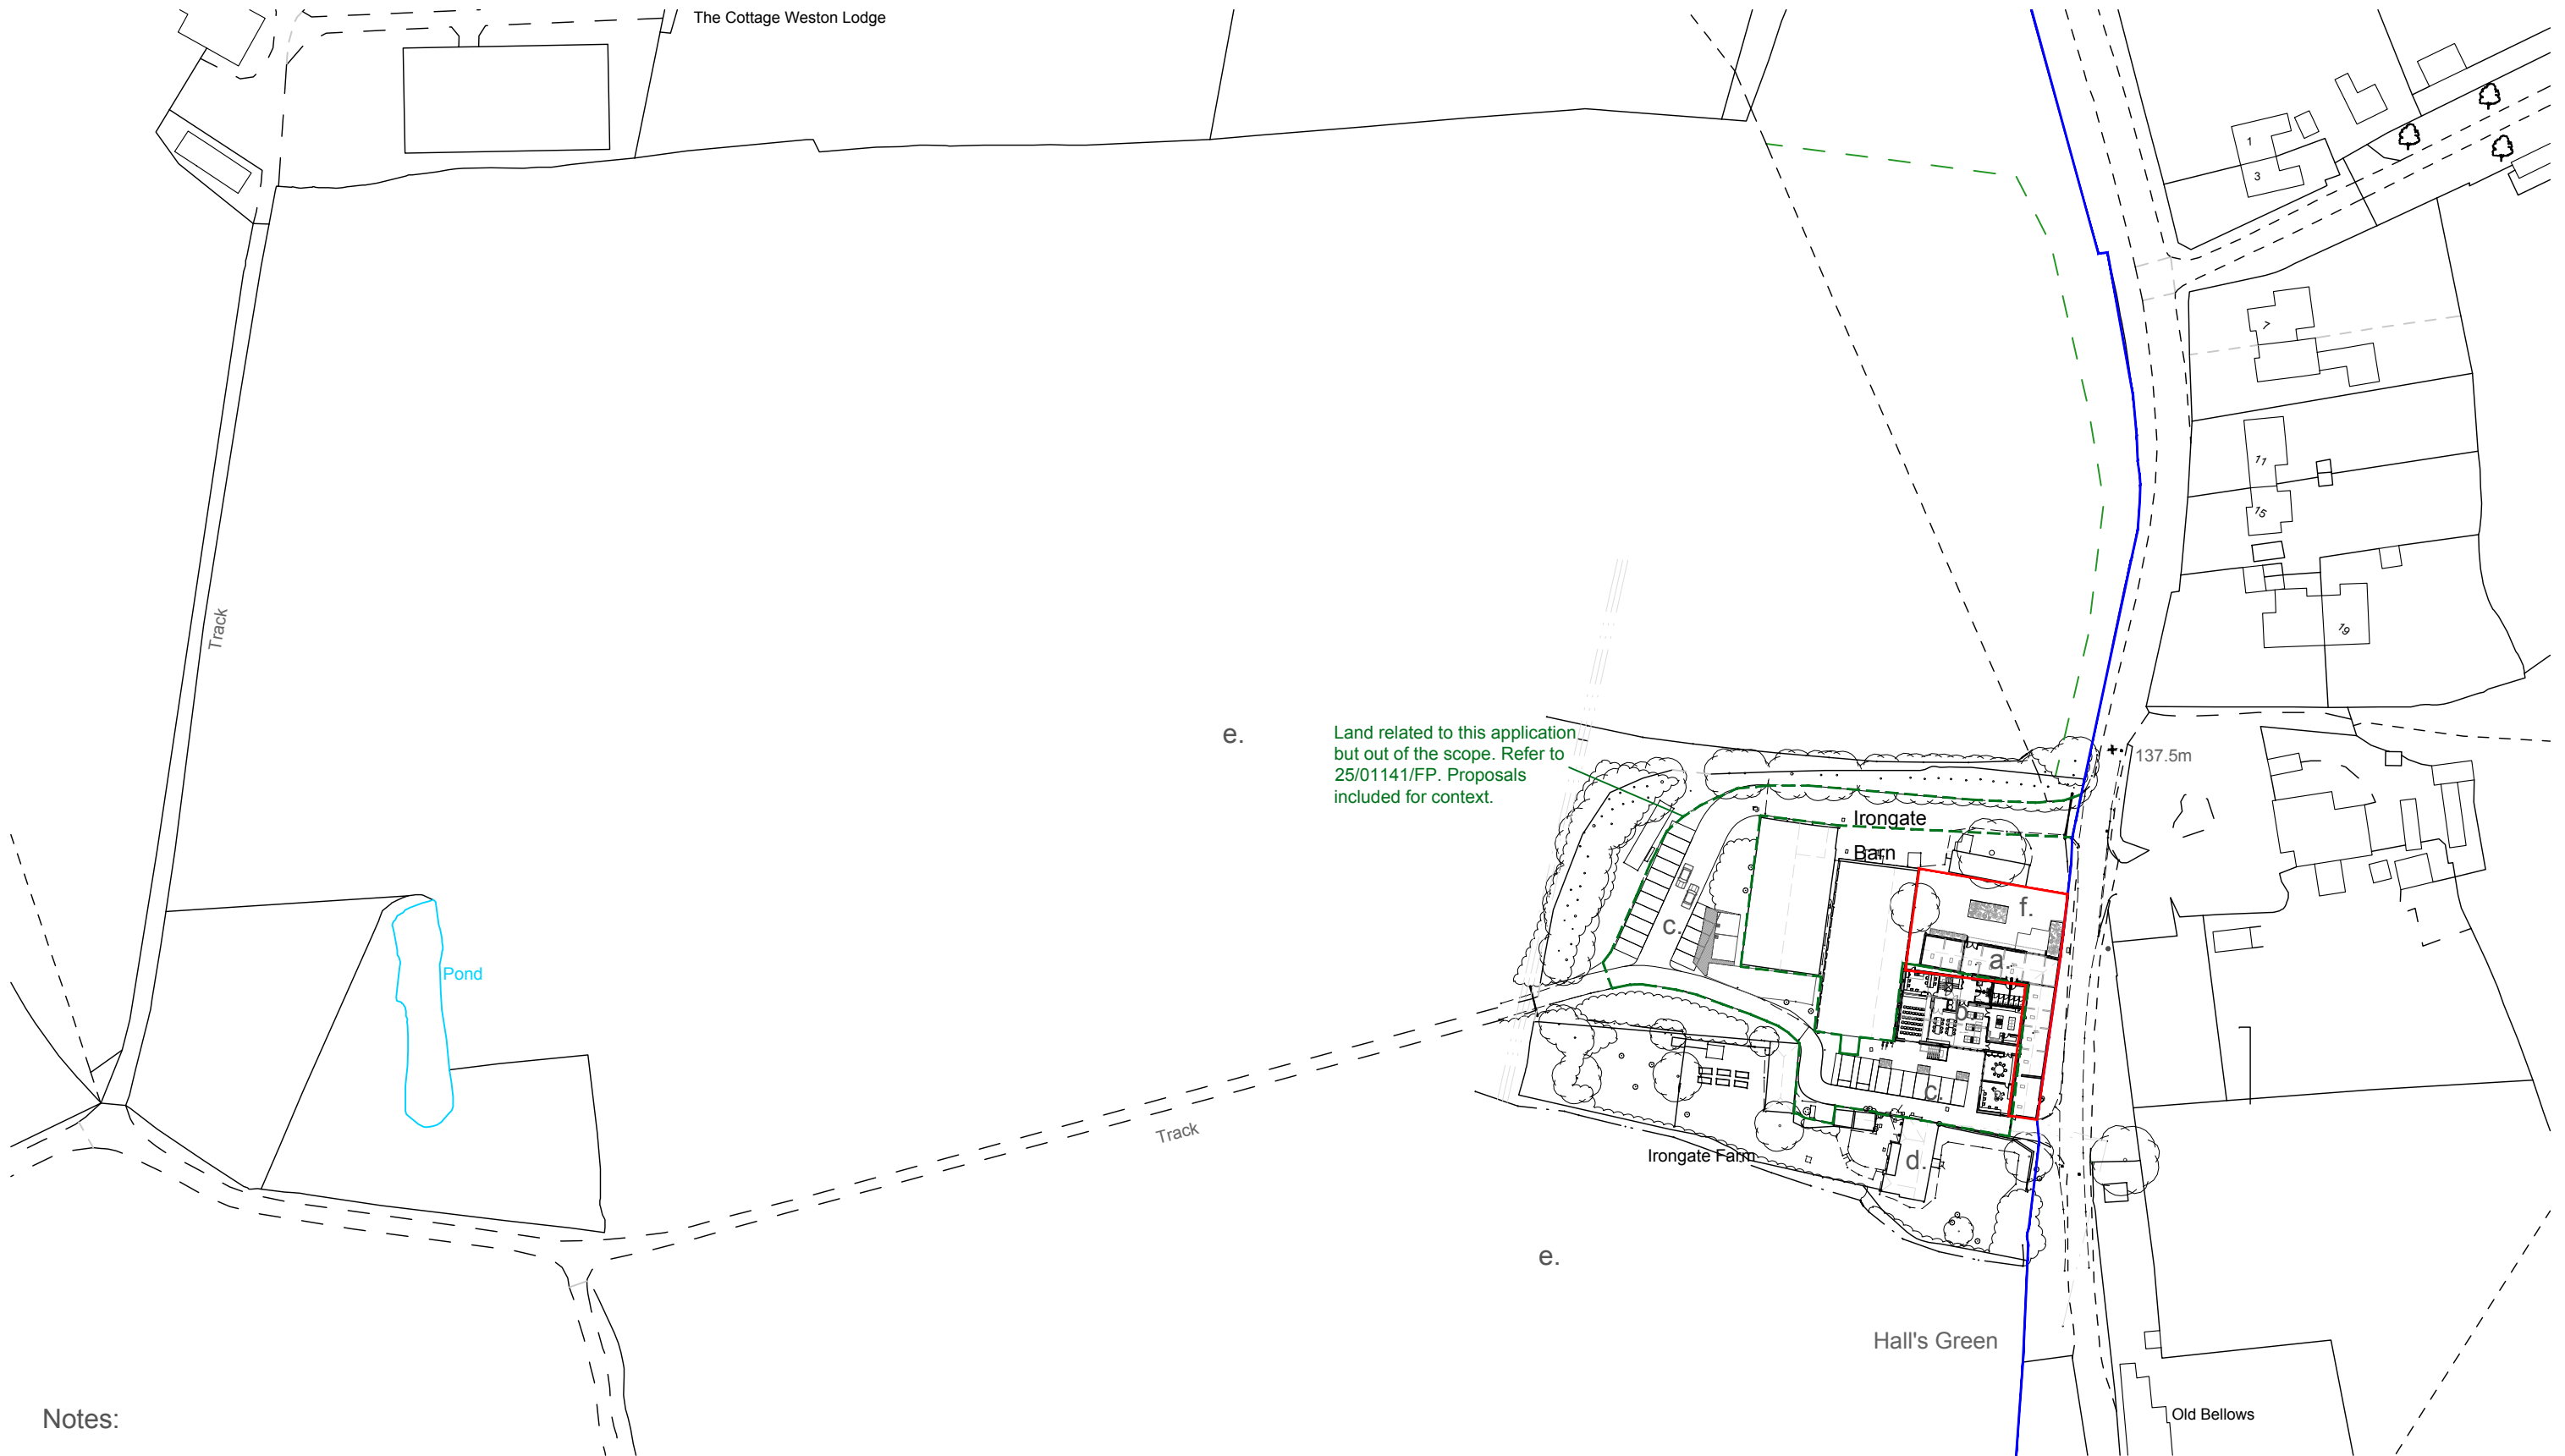


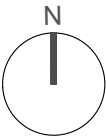

Notes:

- a. Refurbished historic timber barn
- b. Refurbished concrete barn (see 25/01141/FP)
- c. Parking (see 25/01141/FP)
- d. Grade II* listed farmhouse
- e. Land for agricultural activities
- f. North courtyard - resurfaced & new planted areas

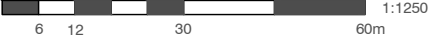

Second Floor, 99 Bancroft
Hitchin, SG5 1NQ
01462 236866
michael@michaelcollinsarchitects.com
www.michaelcollinsarchitects.com

Note: This drawing is copyright.
Note: These layouts are preliminary until further surveys are undertaken.
Note: Scale and boundaries are indicative.
Note: Ownership boundary indicative based on OS data.
Note: Red dotted line is shown as site boundary.
Note: Elevation key plan not to scale.

Michael Collins Architect LLP

Groundschool, Irongate Farm

Job No. 255 Location Plan - as proposed

Stage: Stage 3
Status: LBC

026

REVISION: Scale 1:1250 @:A3