



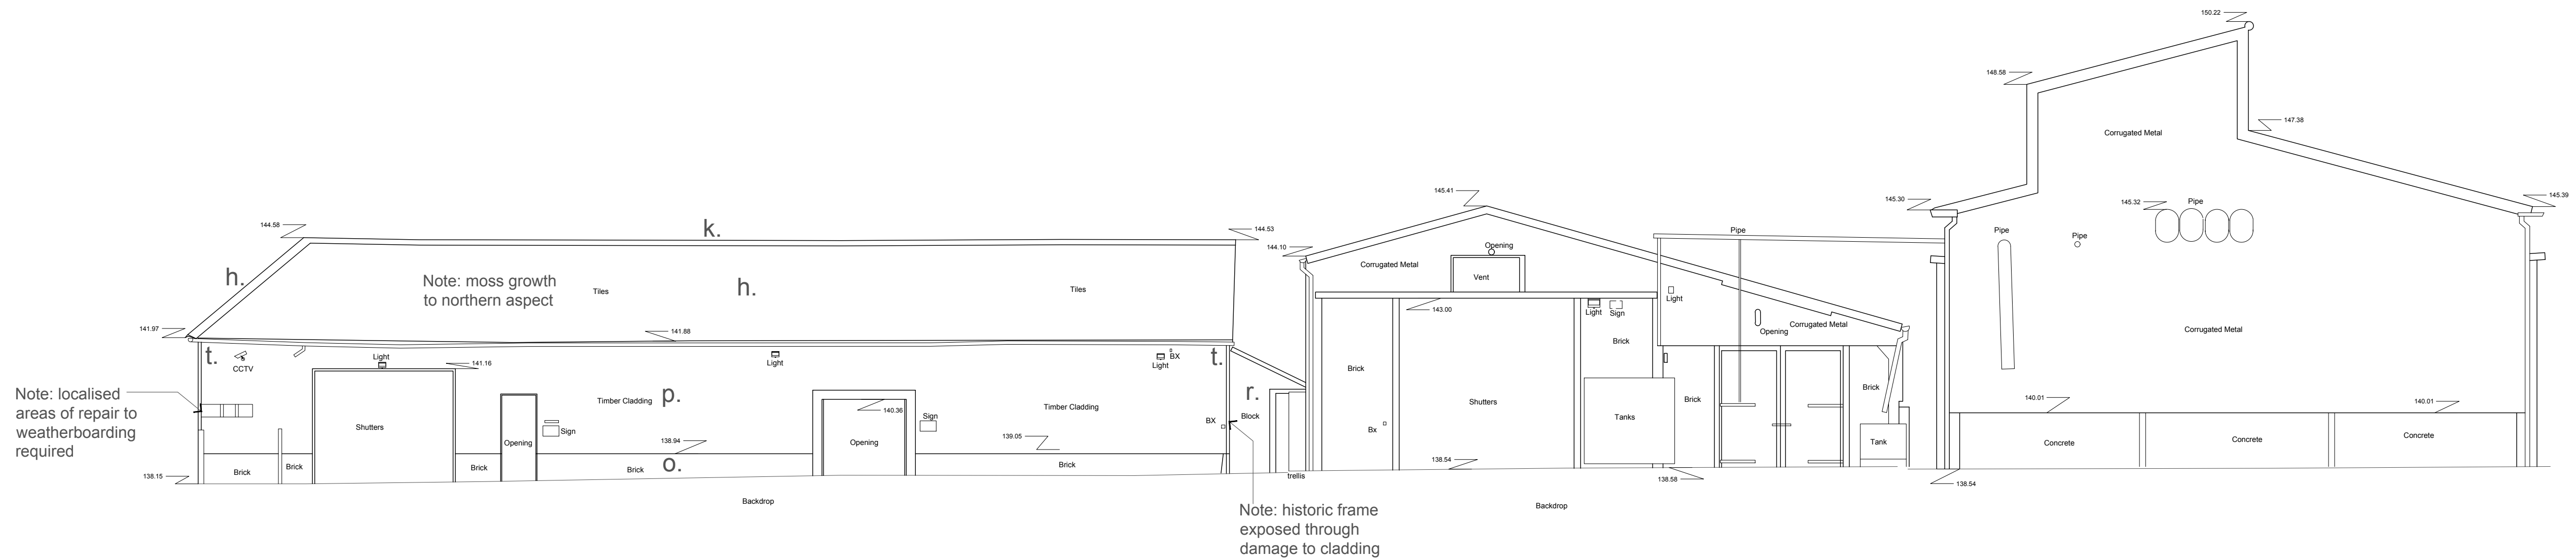


Elevation One (North)

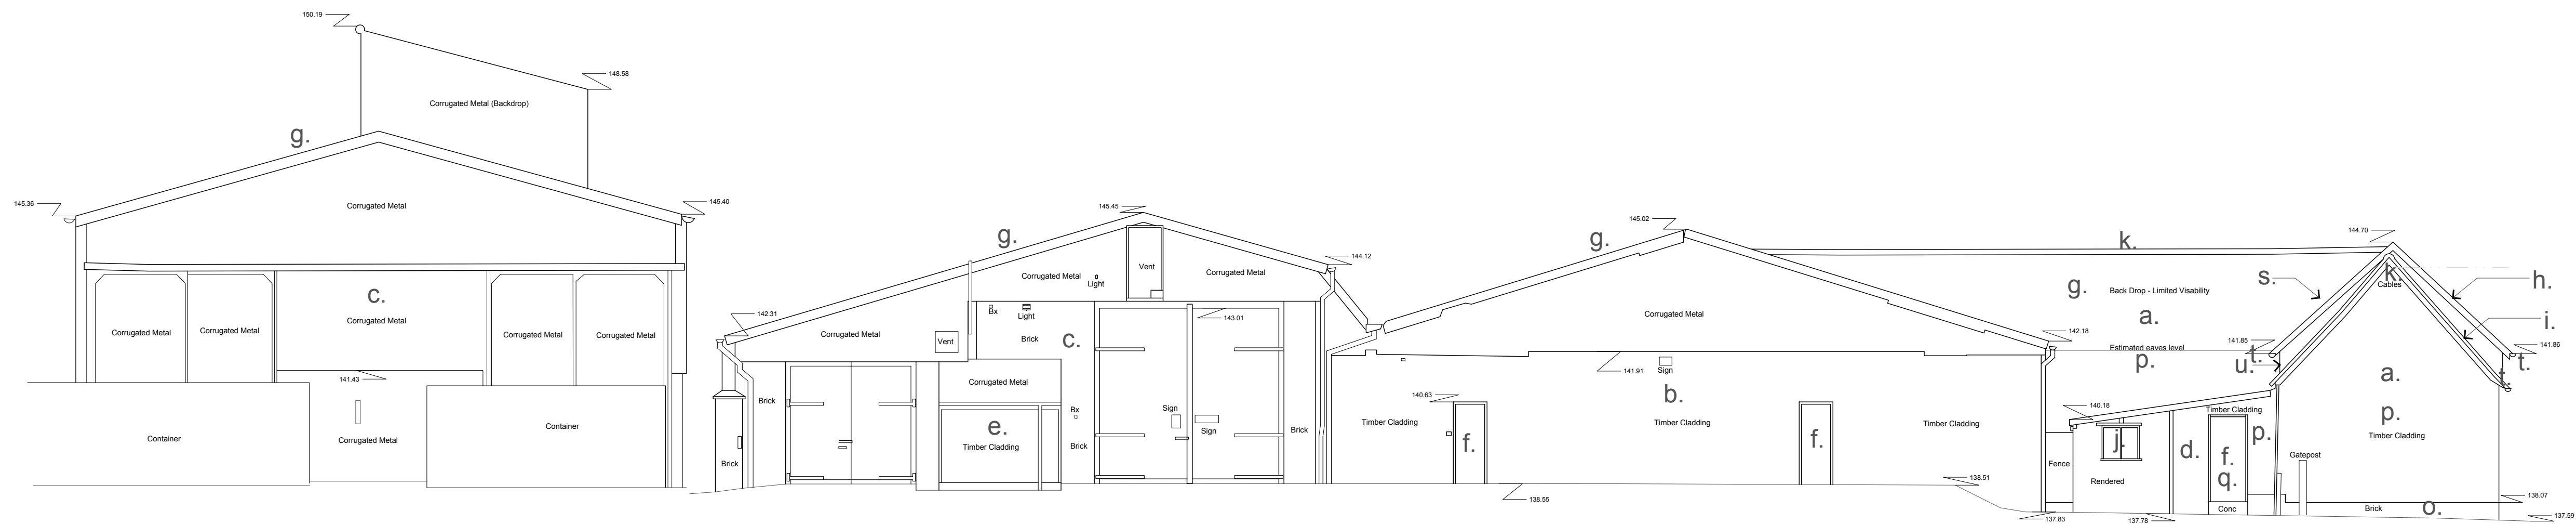

Elevation Three (South)

Notes:

- a. Existing timber frame barn
- b. Existing concrete frame barn
- c. Existing steel frame barn
- d. Existing infill structure, in poor condition
- e. Existing outbuildings/lean to structure with black timber weatherboarding and corrugated roof
- f. Existing timber door
- g. Existing corrugated roof - metal or fiber cement
- h. Existing fibre cement slate tiles
- i. Existing red clay tiles
- j. Existing timber framed window
- k. Existing wet fixed ridge
- n. Existing metal frame windows with mullions, repairs with perspex and animal wire
- o. Existing brick plinth with black paint
- p. Existing black painted/tar timber weatherboarding
- q. Door clad in vertical weatherboard
- r. Existing blockwork (painted white) lean-to with felt roofing
- s. Existing lead valley
- t. Existing uPVC rainwater goods
- u. Plywood cladding with waterproof membrane over
- v. Existing village notice board

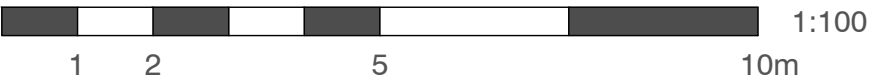

Second Floor, 99 Bancroft
Hitchin, SG5 1NQ
01462 236866
michael@michaelcollinsarchitects.com
www.michaelcollinsarchitects.com

Note: This drawing is copyright.
Note: These layouts are preliminary until further surveys are undertaken.
Note: Scale and boundaries are indicative.
Note: Ownership boundary indicative based on OS data.
Note: Red dotted line is shown as site boundary.
Note: Elevation key plan not to scale.

Michael Collins Architect LLP

Groundschool, Irongate Farm

Job No. 255 Existing Elevations

Stage: Stage 3
Status: LBC

REVISION: LBC Scale 1:100 @:A1

004