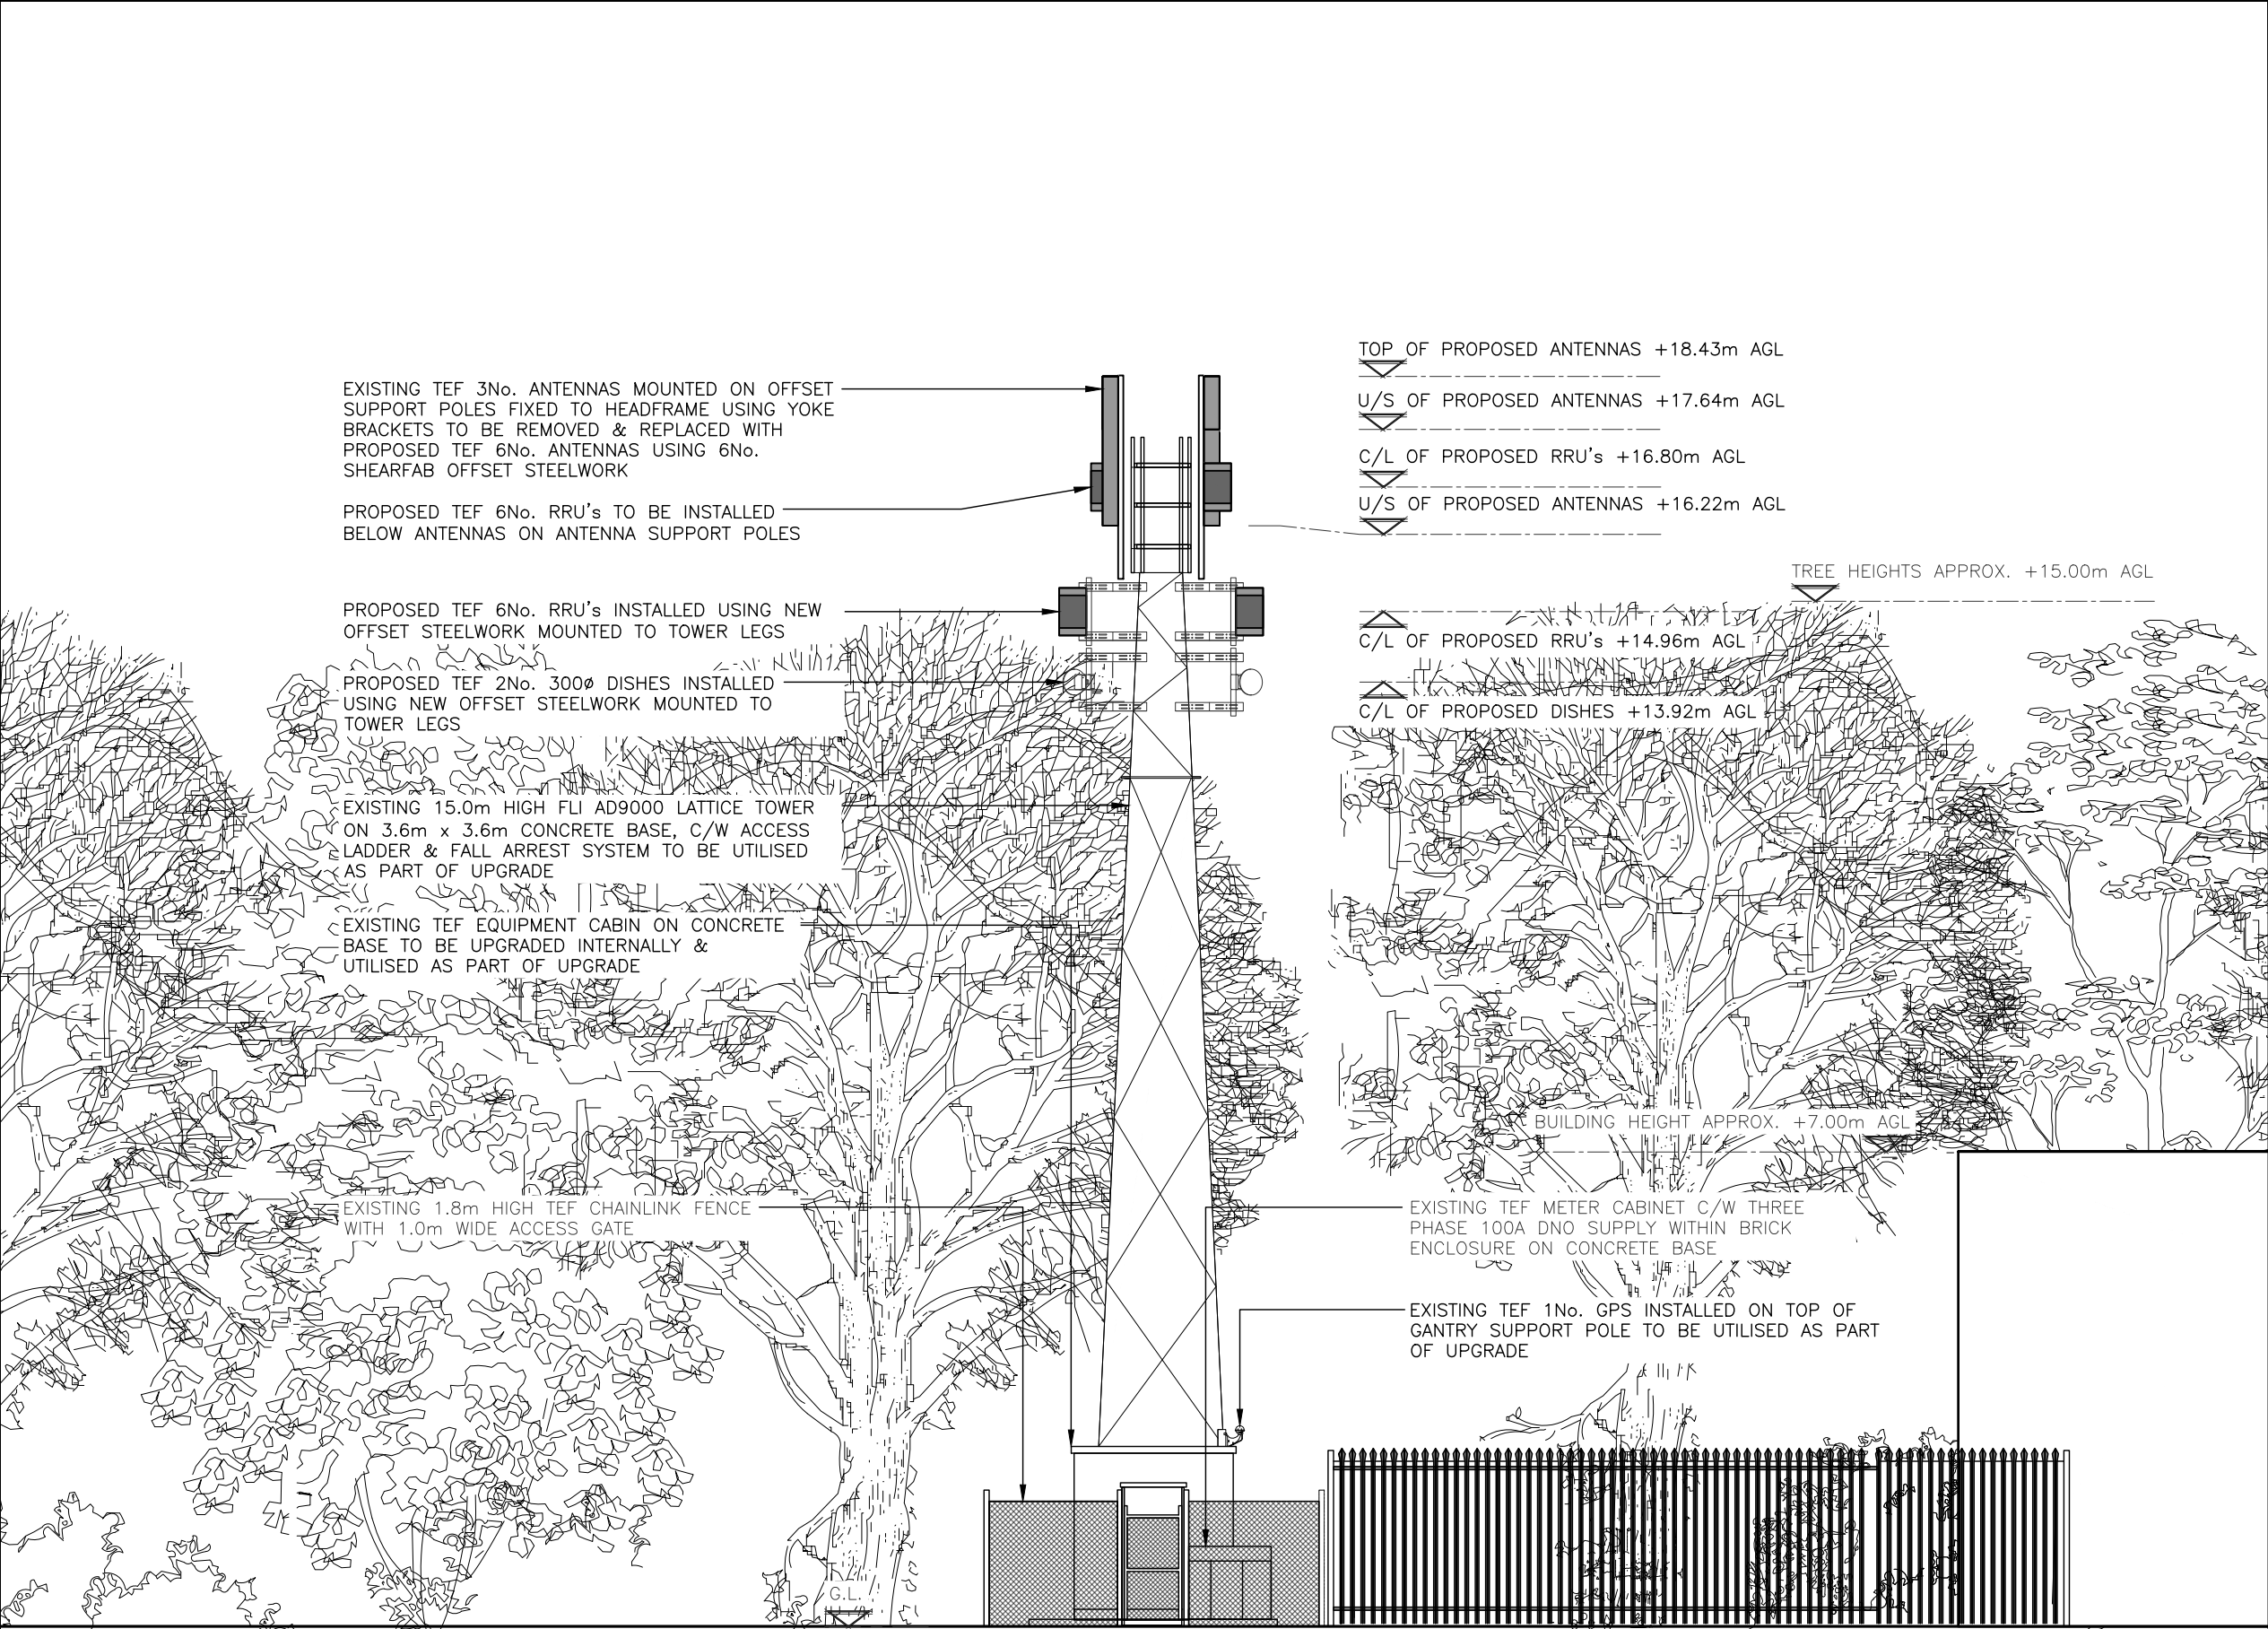


ALL DIMENSIONS ARE IN mm UNLESS NOTED OTHERWISE

N.G.R E:522075 N: 226180

GENERAL NOTE:
EXISTING UNUSED COAX FEEDERS TO BE REMOVED FROM TOWER AS PART OF UPGRADE WORKS, TO DECREASE LOADING ON THE STRUCTURE

STRUCTURAL NOTE:
SUITABILITY OF THE PROPOSED STRUCTURAL LOADING & SUITABILITY OF THE EXISTING TOWER & FOUNDATION NEED TO BE DETERMINED AND CONFIRMED OR REJECTED FOLLOWING COMPLETION OF STRUCTURAL ANALYSIS & FURTHER TOWER FOUNDATION INVESTIGATION. PROPOSED EQUIPMENT LOCATIONS ARE SUBJECT TO MINOR CHANGES FOLLOWING COMPLETION OF THESE WORKS

STRUCTURAL NOTE:
PROPOSED TOWER STRENGTHENING WORKS TO BE COMPLETED BY FLI TO ENSURE TOWER LEG CAPACITY IS AT AN ACCEPTABLE LEVEL WHEN PROPOSED EQUIPMENT IS INSTALLED

A	PLANNING ISSUE	CE	MH	09.10.25
REV	MODIFICATION	BY	CH	DATE



Cell Name	Opt.
SHANGRI LA FARM	—

Cell ID No				
CSID	—	VF	✓	TEF
10779425		N/A		2165
Project No.	—	TM Cell ID	—	N/A
—		—		—

Site Address / Contact Details	
SHANGRI LA FARM TODDS GREEN STEVENAGE HERTFORDSHIRE SG1 2JE	

Drawing Title: PROPOSED SITE ELEVATION	
Purpose of issue: PLANNING	Dwg Rev: A
Drawing Number: 301	Pack Issue: A
Surveyed By: WHP	Original Sheet Size: A3
Drawn: CE	Date: 09.10.25
Checked: MH	Date: 09.10.25