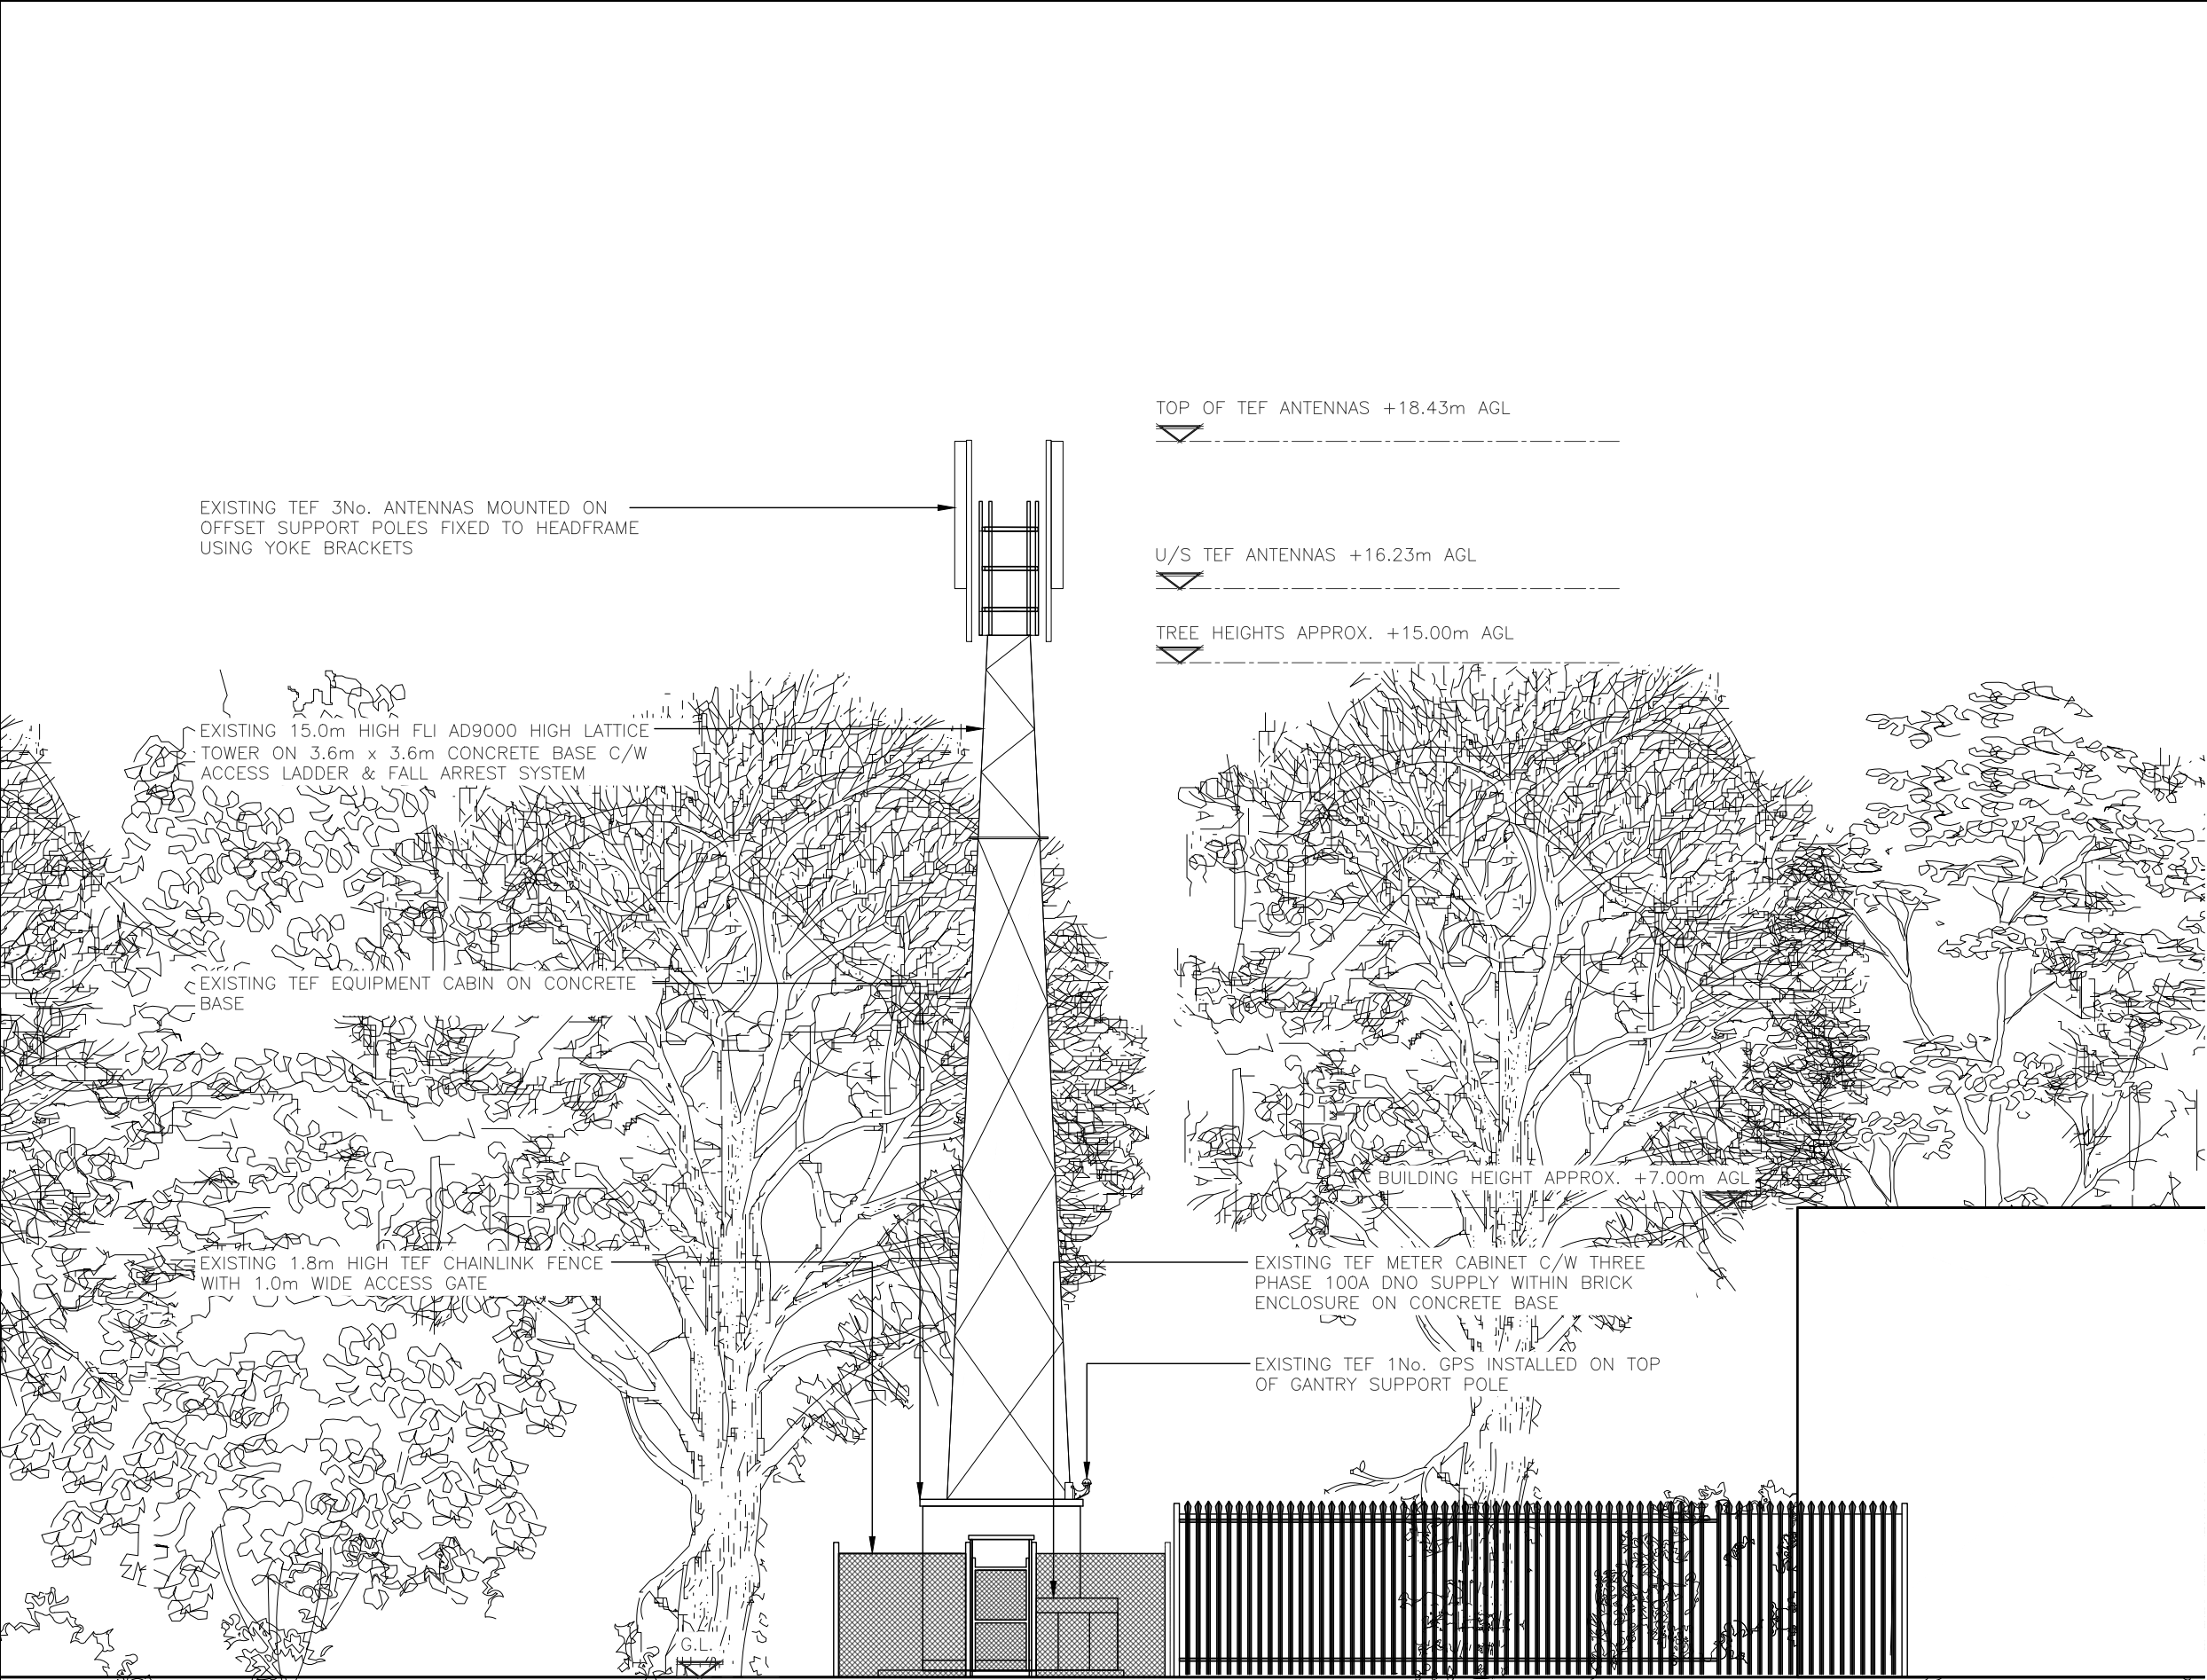


ALL DIMENSIONS ARE IN mm UNLESS NOTED OTHERWISE

N.G.R

E:522075

N: 226180

NOTES:

|     |                |    |    |          |
|-----|----------------|----|----|----------|
| A   | PLANNING ISSUE | CE | MH | 09.10.25 |
| REV | MODIFICATION   | BY | CH | DATE     |



  
BEACON 4 - SOUTH EAST

|                 |   |            |   |      |
|-----------------|---|------------|---|------|
| Cell Name       |   |            |   | Opt. |
| SHANGRI LA FARM |   |            |   | –    |
| Cell ID No      |   |            |   |      |
| CSID            | – | VF         | ✓ | TEF  |
| 10779425        | – | N/A        | – | 2165 |
| Project No.     | – | TM Cell ID | – | N/A  |
| –               | – | –          | – | –    |

Site Address / Contact Details

SHANGRI LA FARM  
TODDS GREEN  
STEVENAGE  
HERTFORDSHIRE  
SG1 2JE

Drawing Title:

EXISTING ELEVATION

|                   |          |                      |          |             |
|-------------------|----------|----------------------|----------|-------------|
| Purpose of issue: |          | PLANNING             |          | Dwg Rev:    |
| Drawing Number:   |          | 300                  |          | A           |
| Surveyed By:      |          | Original Sheet Size: |          | Pack Issue: |
| WHP               |          | A3                   |          | A           |
| Drawn:            | Date:    | Checked:             | Date:    |             |
| CE                | 09.10.25 | MH                   | 09.10.25 |             |