




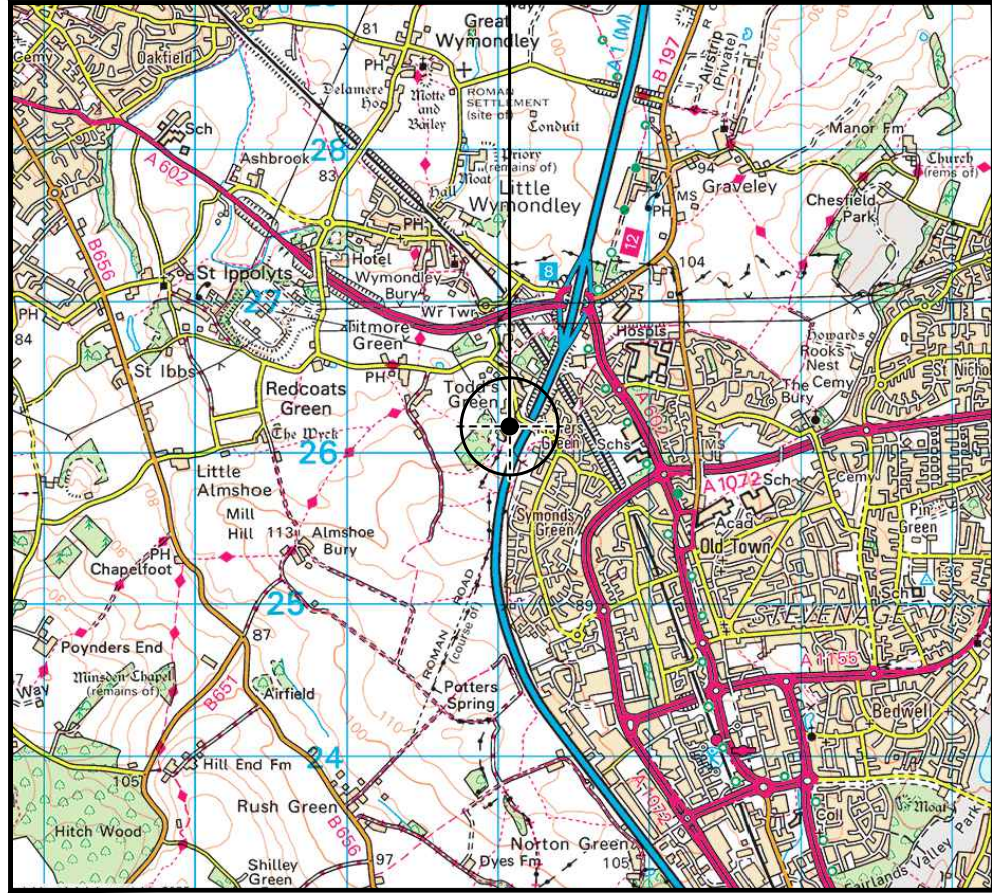

SITE LOCATION
(Scale 1:50000)
Ordnance Survey map extract
based upon Landranger map series
with the permission of the controller of
Her Majesty's Stationery Office
Licence No. 0100023487
Crown copyright.

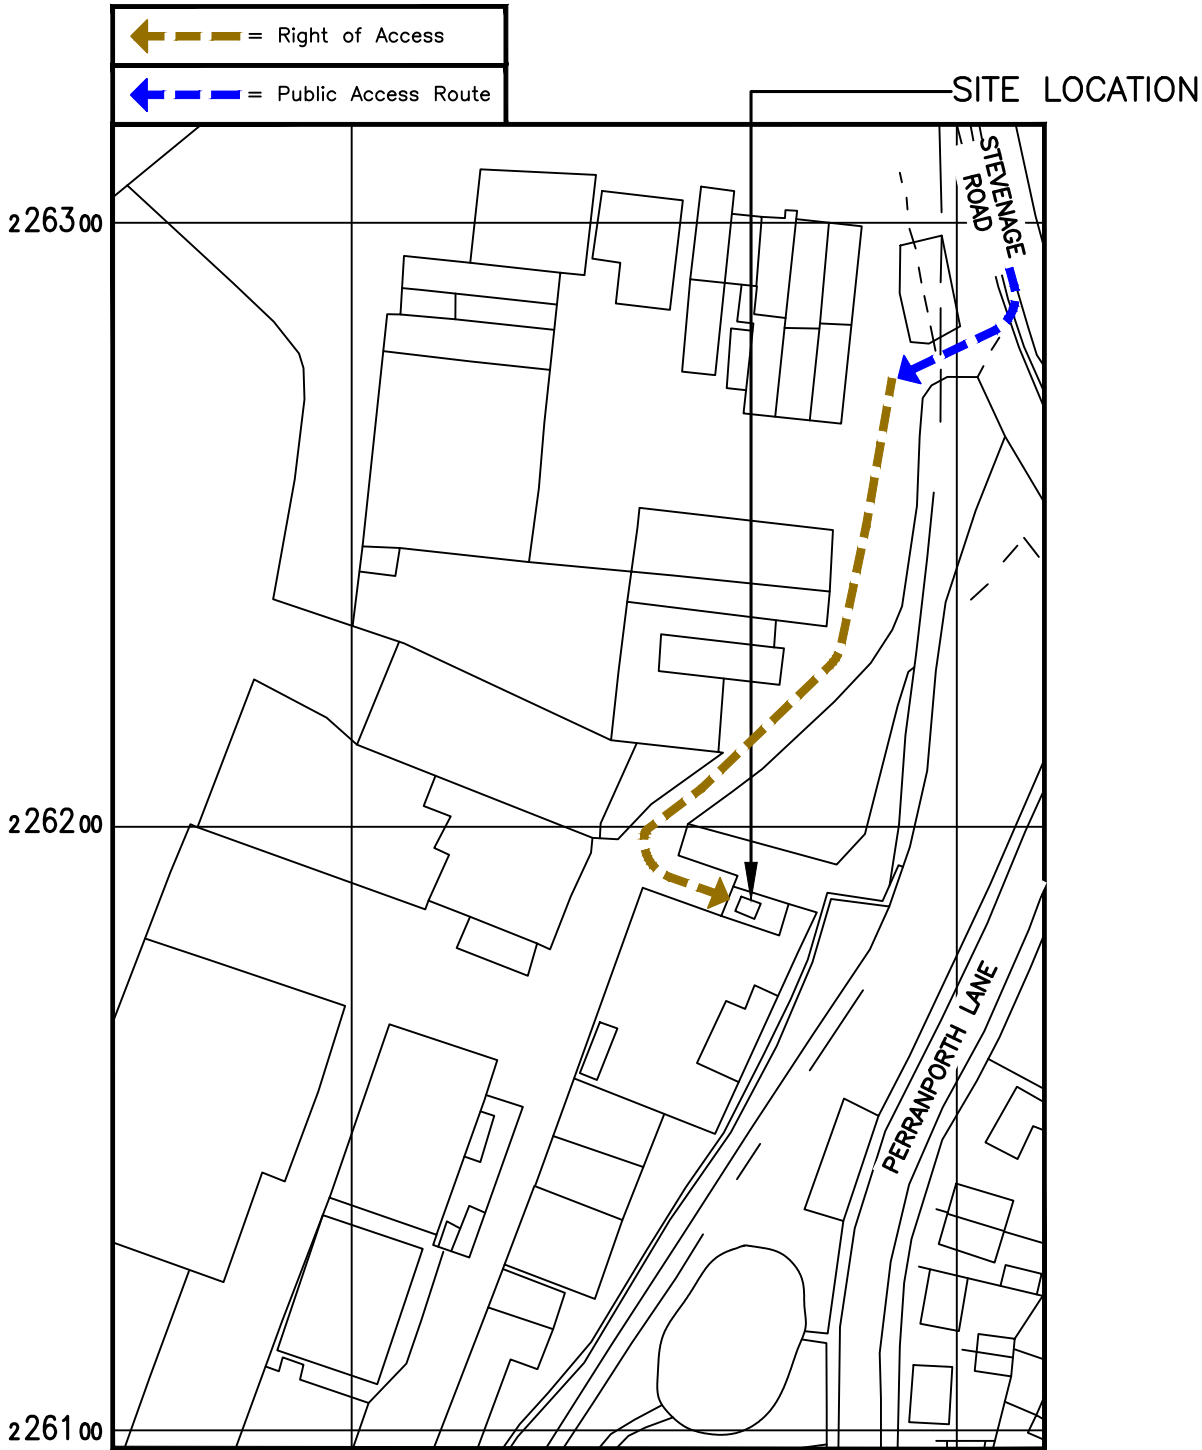


SITE PHOTOGRAPH

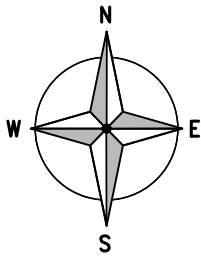

DETAILED SITE LOCATION

(Scale 1:1250)
Based upon Ordnance Survey map extract
with the permission of the Controller of
Her Majesty's Stationery Office.
Crown copyright.
Licence No. 100020449

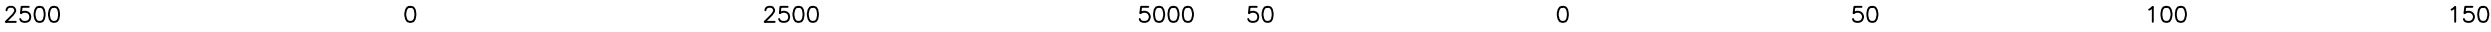

ORIGINAL SCALE AT A3 – 1:50000

ALL DIMENSIONS IN METRES

ORIGINAL SCALE AT A3 – 1:1250

ALL DIMENSIONS IN METRES

ALL DIMENSIONS ARE IN mm UNLESS NOTED OTHERWISE

N.G.R | E:522075 | N: 226180

DIRECTIONS TO SITE:

M25 JUNCTION 23 TAKE THE A1 EXIT TO HATFIELD/BARNET/LONDON. AT ROUNDABOUT TAKE THE 1ST EXIT ONTO RAMP TO HATFIELD, MERGE ONTO A1M. TAKE THE A602 EXIT TOWARDS HITCHIN/STEVENAGE NORTH. AT THE ROUNDABOUT TAKE THE 2ND EXIT ONTO STEVENAGE ROAD. TURN LEFT INTO CHANTRY LANE. AT THE ROUNDABOUT TAKE THE 1ST EXIT AND STAY ON CHANTRY LANE. AT THE NEXT ROUNDABOUT TAKE 1ST EXIT ONTO STEVENAGE ROAD. ENTRANCE TO SITE APPROX 400m ON RIGHT HAND SIDE.

SITE COMPOUND W3W:
bids.prime.bits
SITE ACCESS W3W:
begins.limes.just
SITE EMC W3W:
stands.zest.august

A	PLANNING ISSUE	CE	MH	09.10.25
REV	MODIFICATION	BY	CH	DATE



Cell Name	Opt.
SHANGRI LA FARM	–

Cell ID No				
CSID	—	VF	✓	TEF
10779425	N/A		2165	
Project No.	—	TM Cell ID	—	N/A
—	—		—	

Site Address / Contact Details
SHANGRI LA FARM TODDS GREEN STEVENAGE HERTFORDSHIRE SG1 2JE

Drawing Title:
SITE LOCATION MAPS

Purpose of issue:	Dwg Rev:
PLANNING	

Drawing Number:	A
100	

Surveyed By:	Original Sheet Size:	Pack Issue:
WHP	A3	

Drawn:	Date:	Checked:	Date:	A
CE	09.10.25	MH	09.10.25	