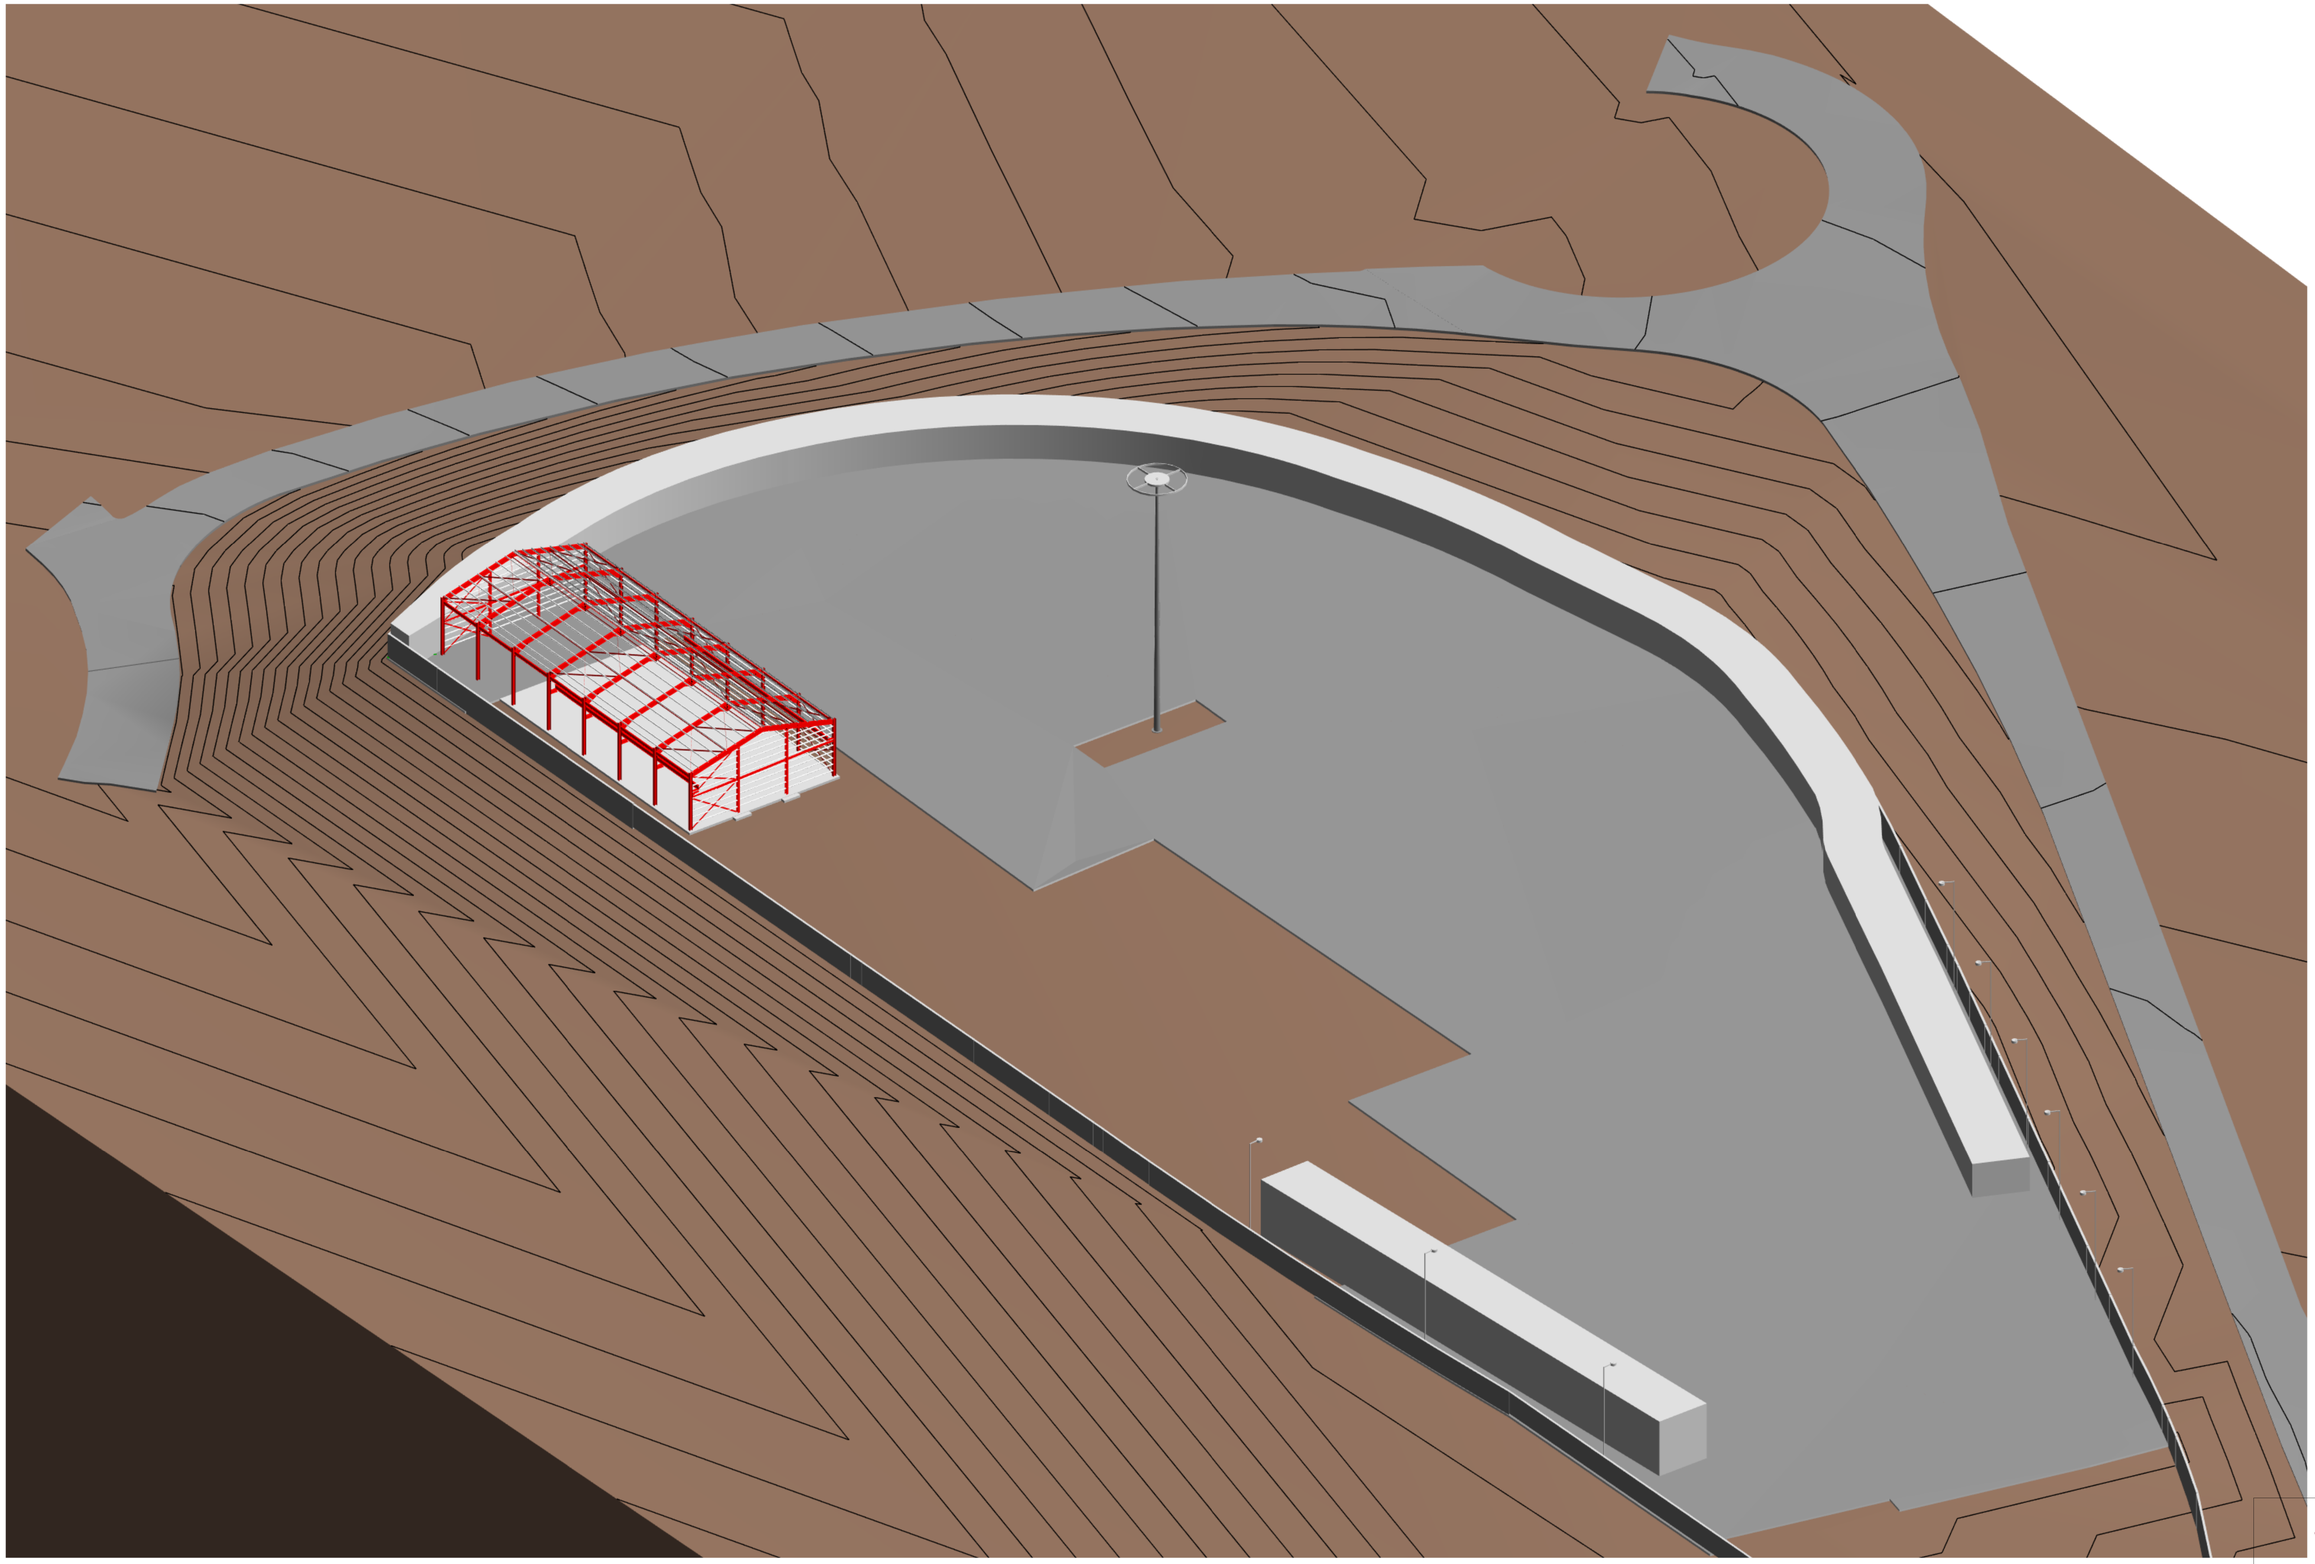


ISOMETRIC VIEW

(SCALE)

PRELIMINARY

Revision Schedule

Rev No.	Date	Revision Note	Iss By	Chk By
P1	30.01.26	ISSUED FOR INFORMATION	AG	SH
P2	13.06.26	ISSUED FOR INFORMATION	AG	SH

HEALY CONSULTING ENGINEERS
28 Queen Street London EC4R 1BB
E:info@healyceng.co.uk W:www.healyceng.co.uk

Archi/ Client	CAREY LONDONE
Project	BALDOCK
Title	ISOMETRIC 3D VIEW

Date	Drn by	Chkd by	Aprvd by	Scale @ A0			Rev.
24.03.25	AG	SH	SH				P2

Dwg. No — PROJECT ORIGIN AREA LEVEL TYPE ROLE NUMBER

C25005 - HCE - XX - XX - DR - S - 5001 - P2