

Project:
The New Barn, The Weighbridge,
Radwell, Baldock, SG7 5EN

Drawing Title:
Proposed Fence - Various Views
Sketch No: CLL-CP-001-SK08

Drawn by:
JCR

Client:


Date:
06/05/2020

Scale:
Not to Scale

Revision:
01 (14/10/20)



Proposed Fence - Entrance View

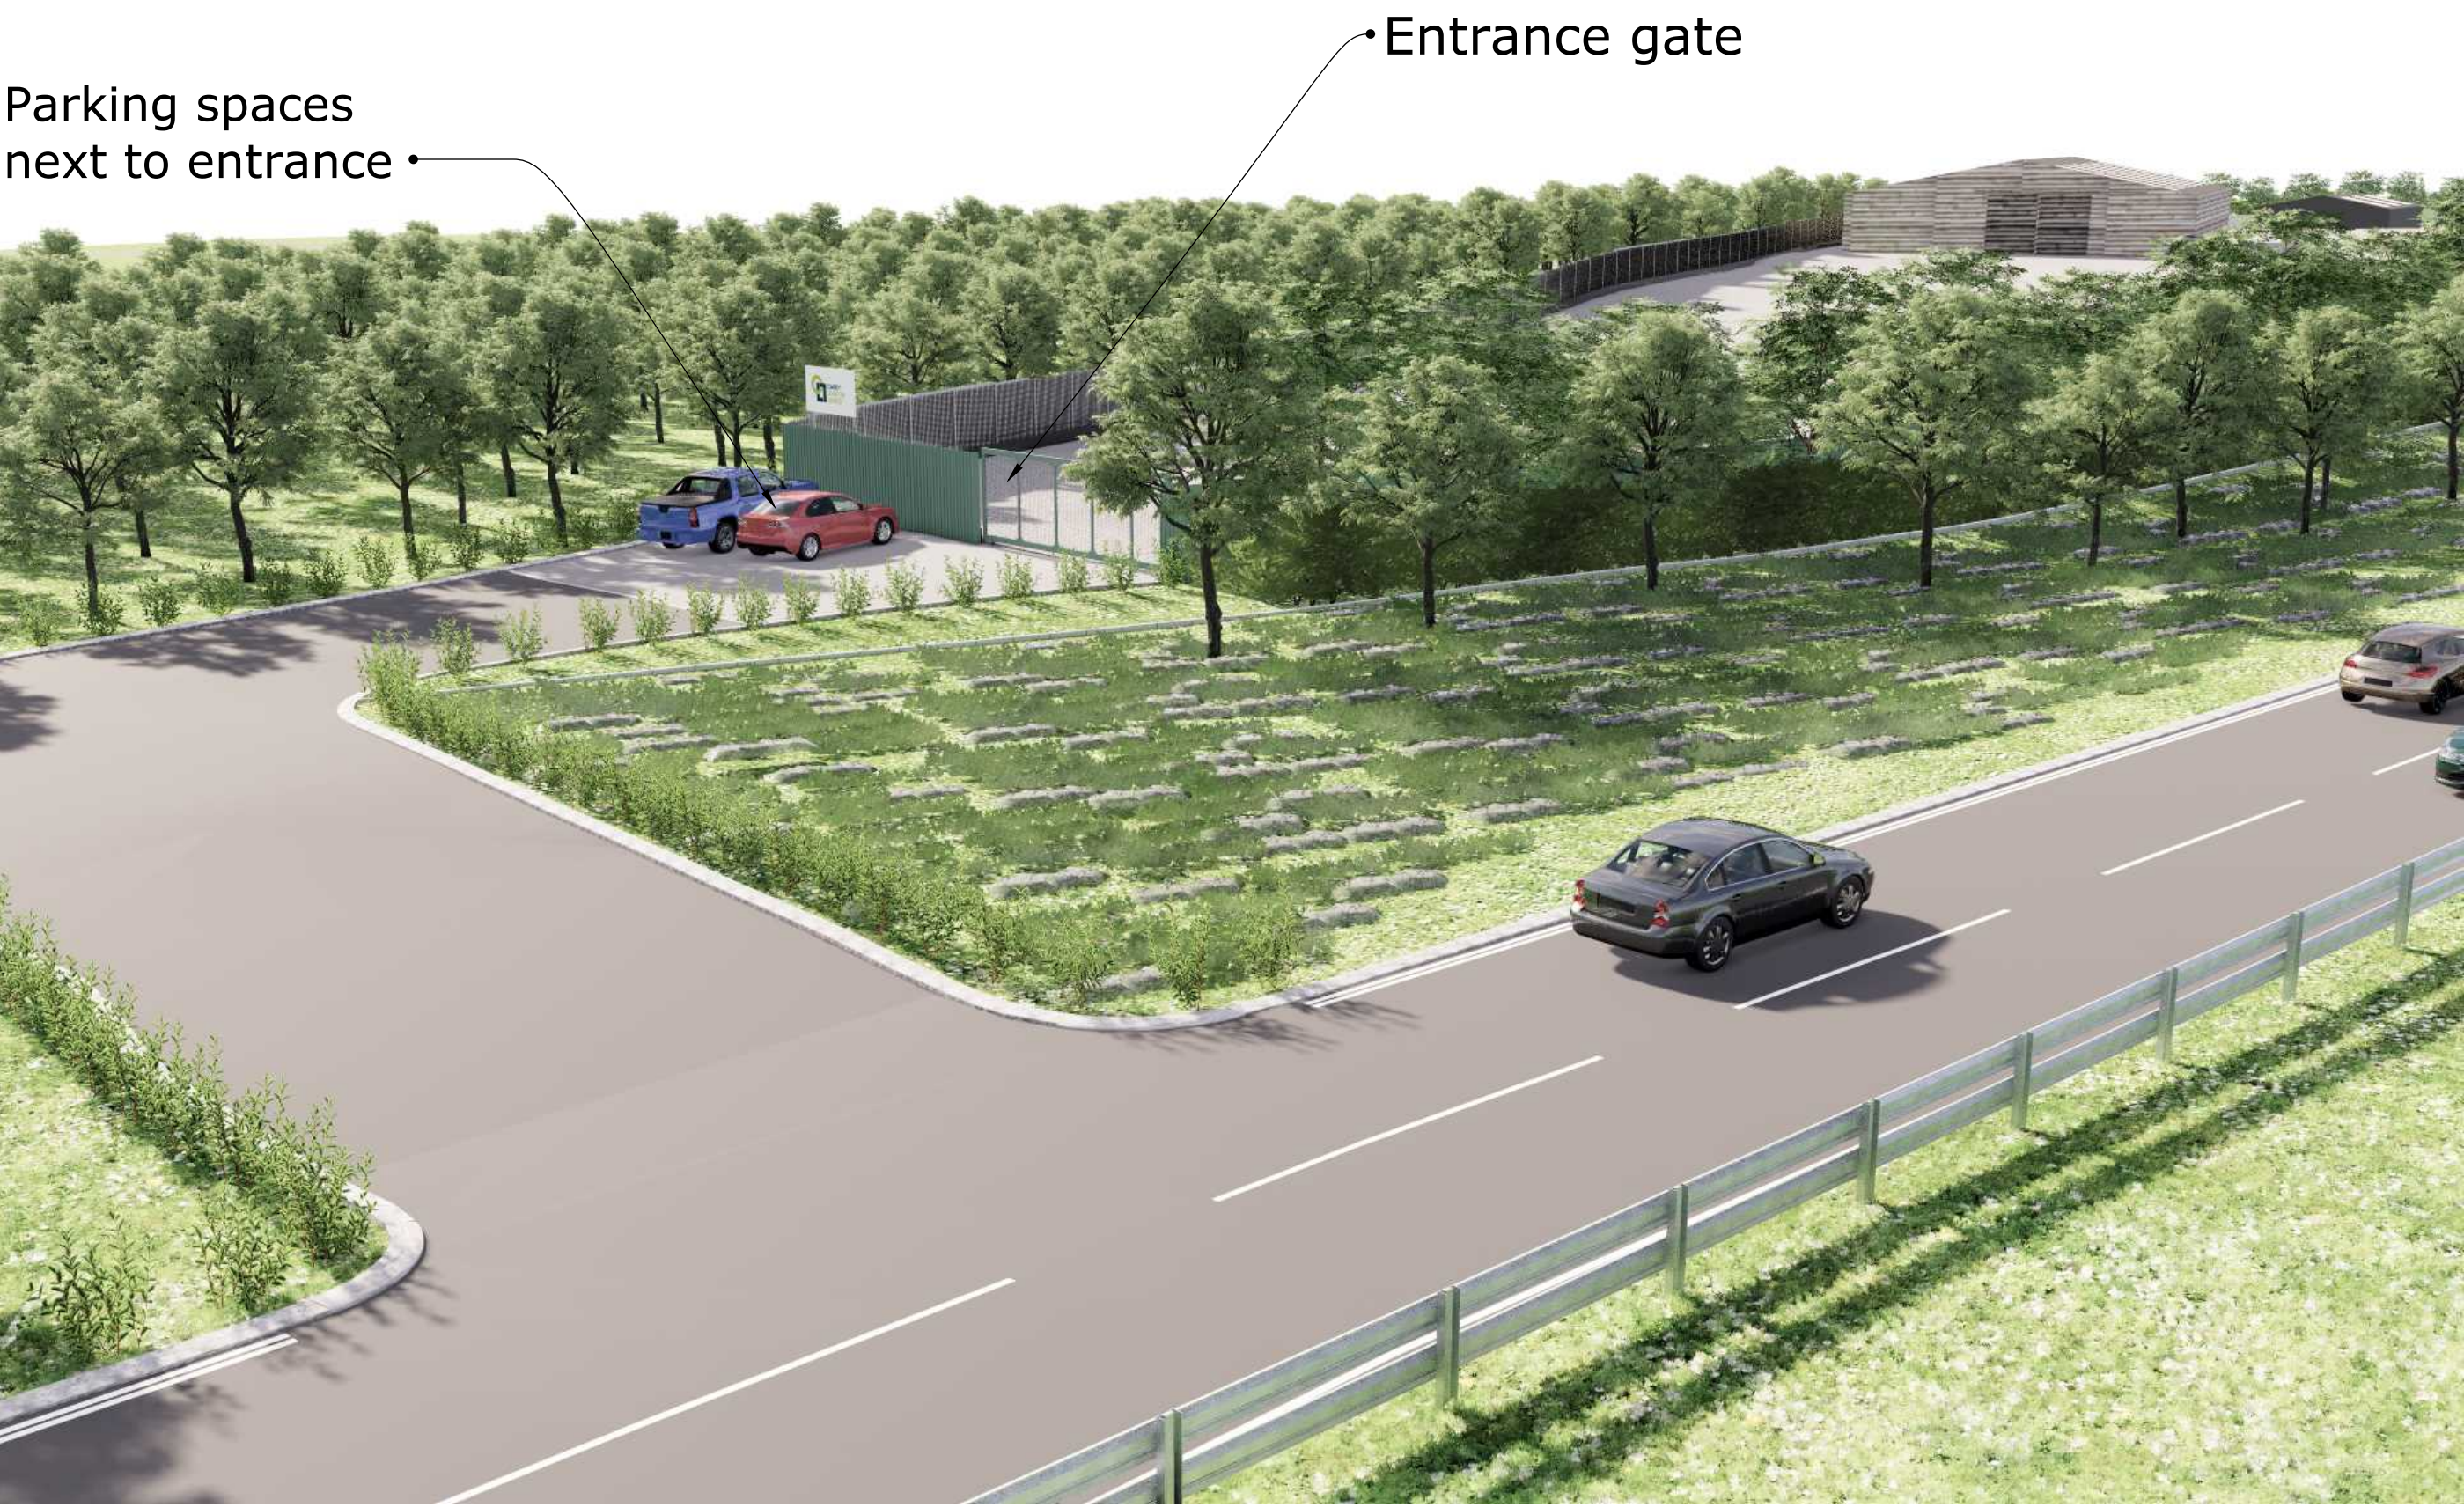

Proposed Fence - Entrance View from Opposite

(3D Visualisations are for illustrative only)
(For Fence Details Refer to SK10 & SK11 Drawings)



Proposed Fence - View from Outside



Proposed Fence - View from Inside