
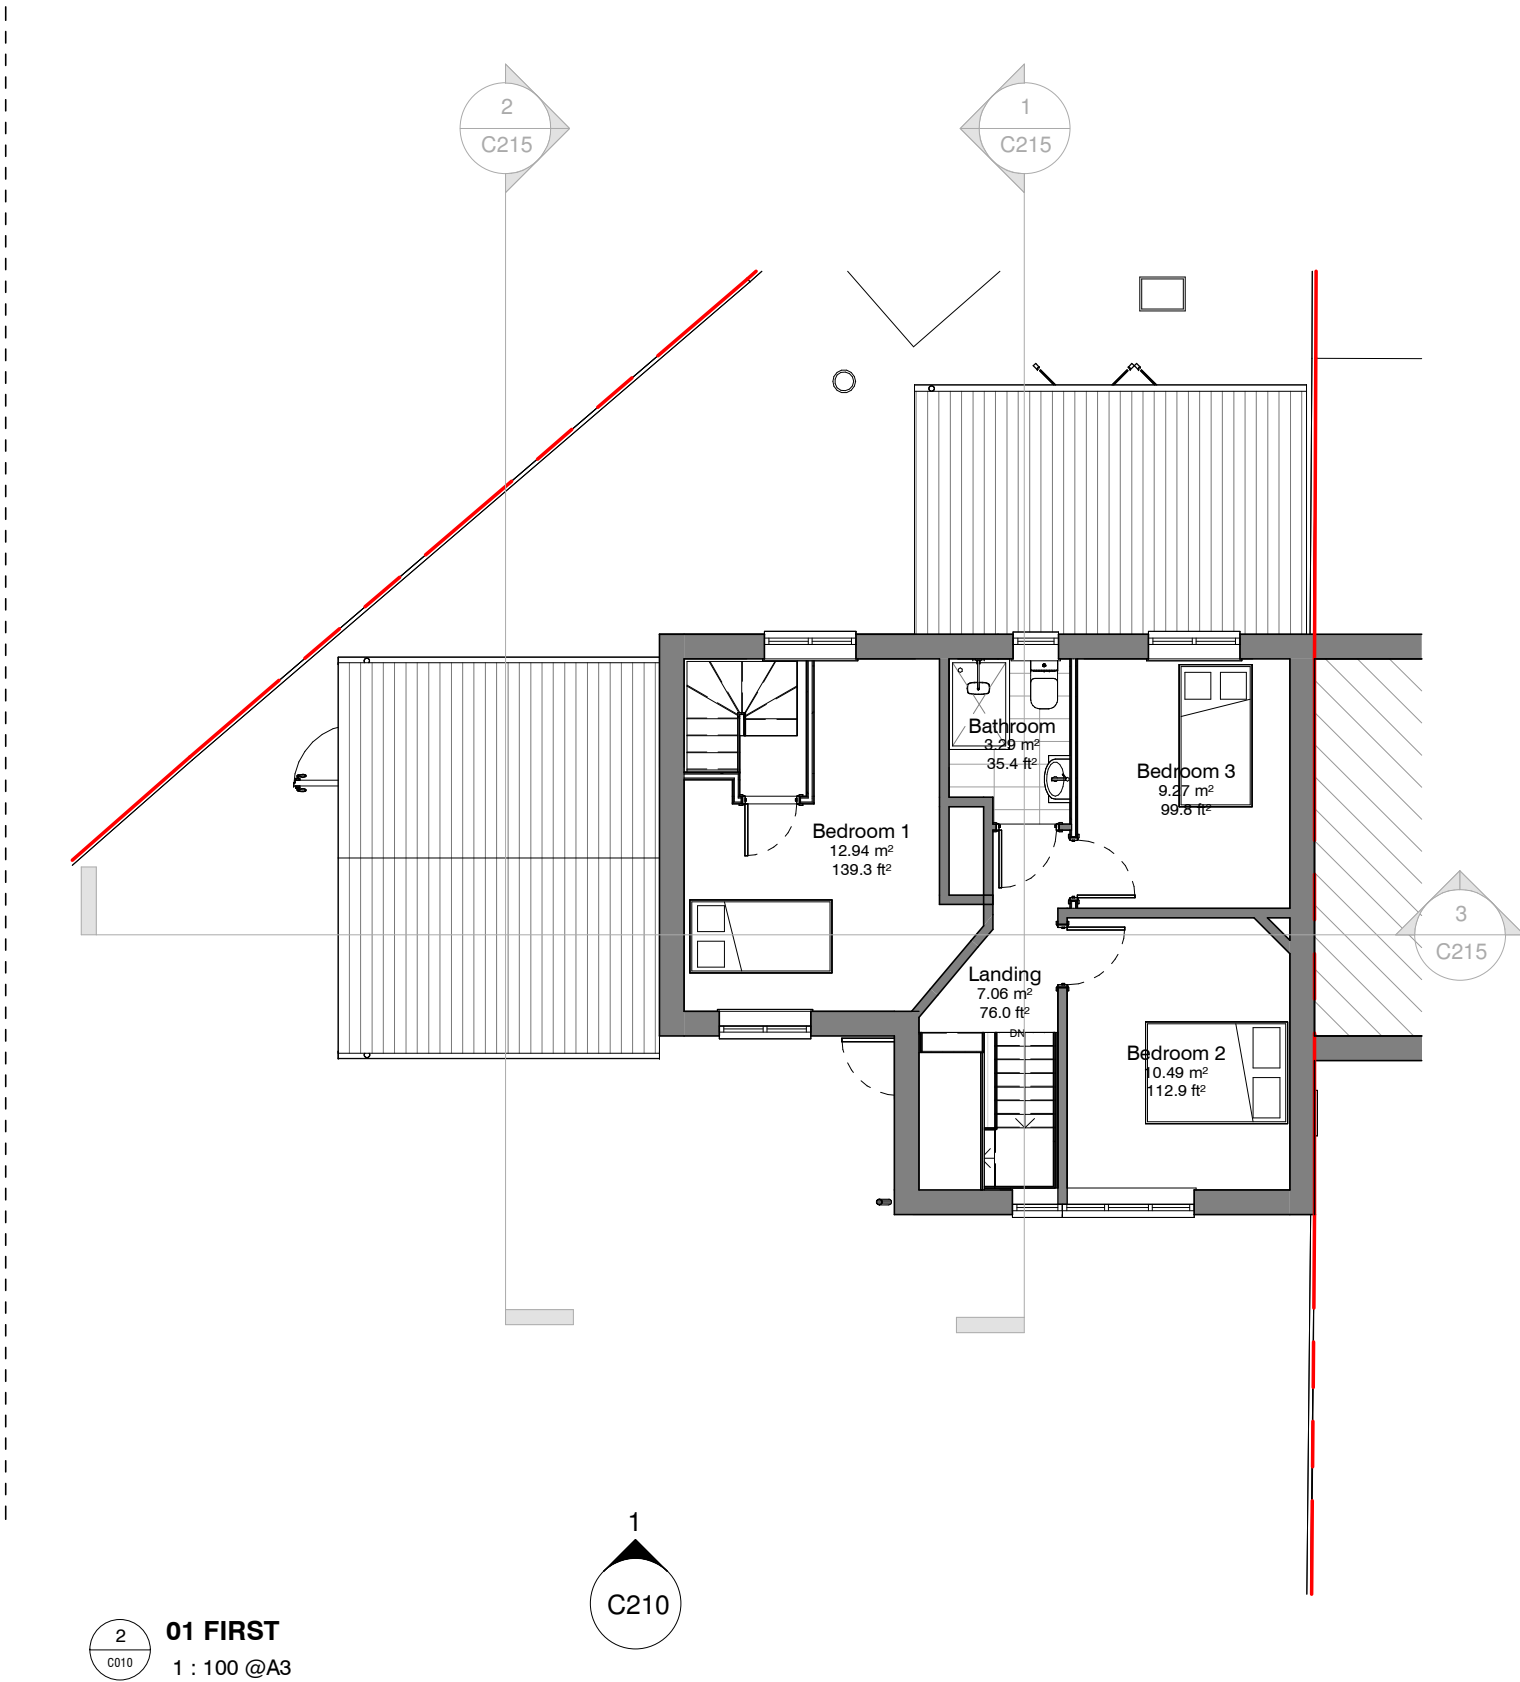


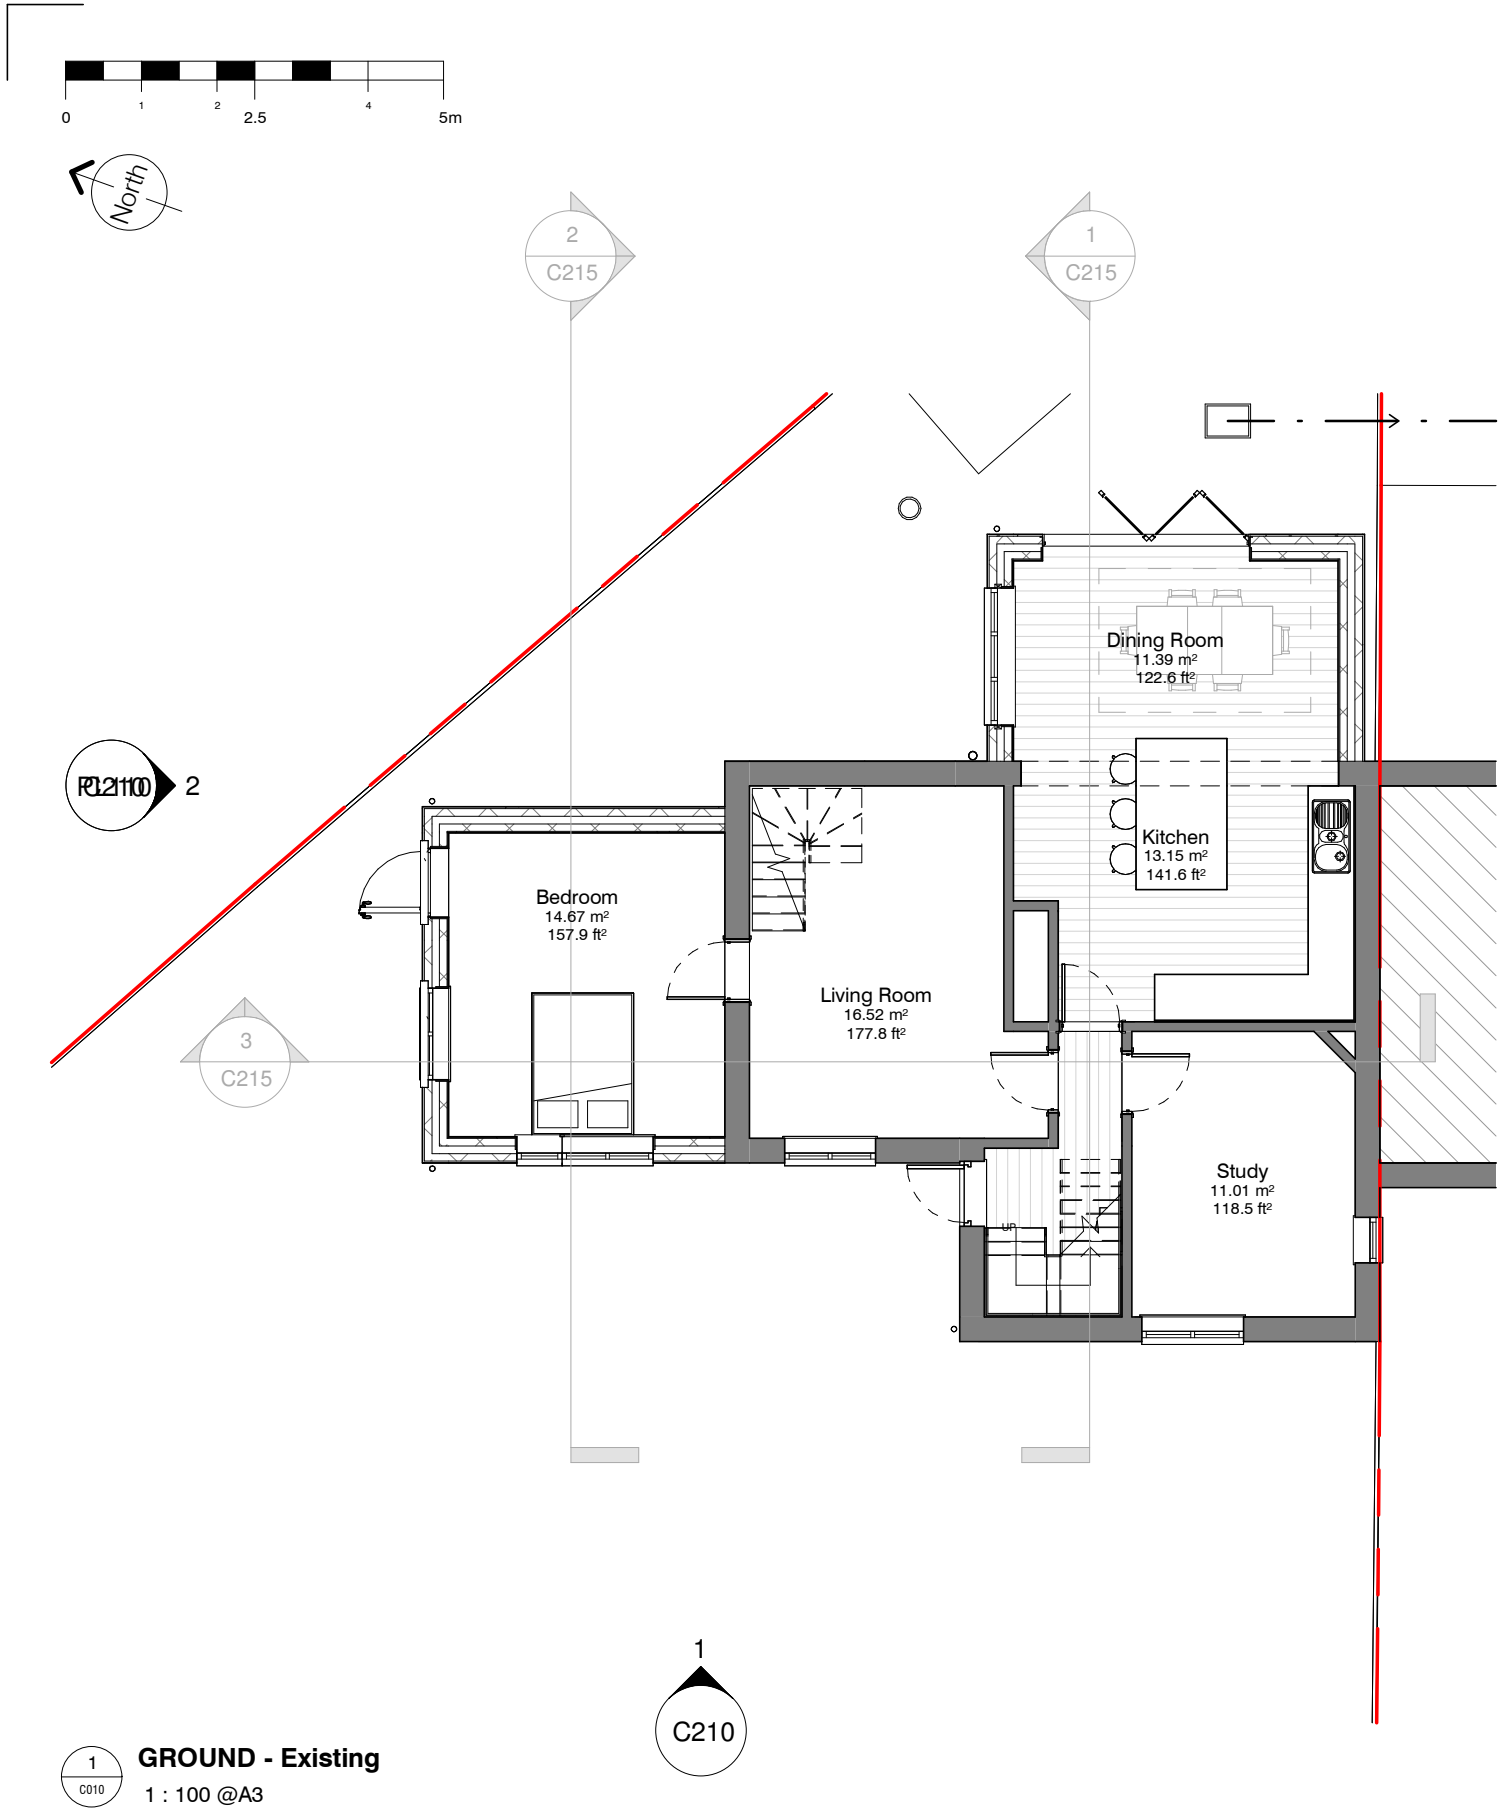

Client:	Chris Hunt	Title:	Existing Plans	Project number:	CH-2237	Drawing number:	PL101	Revision:	-	Revisions:	Rev - Description PLANNING ISSUE	Date	08.01.26	 PicklePlanning	1 Sale Drive- Baldock-SG7 6NS 07843238113 pickleplanning@gmail.com www.pickleplanning.co.uk   
Address:	165 Weston Way, Baldock, SG7 6JG	Status:	Construction	Scale:	1 : 100@A3	Drawn by:	Author	Date:	01/19/23	The copyright of this drawing is vested with the author and must not be copied or reproduced without consent. Figures dimensions only to be taken from this drawing. All contractors must visit the site and be responsible for checking all building regulations and notifying the author of any discrepancies prior to any manufacture or construction work. Note this drawing will only be to scale at stated sheet size.					

Sheet Size - A3