



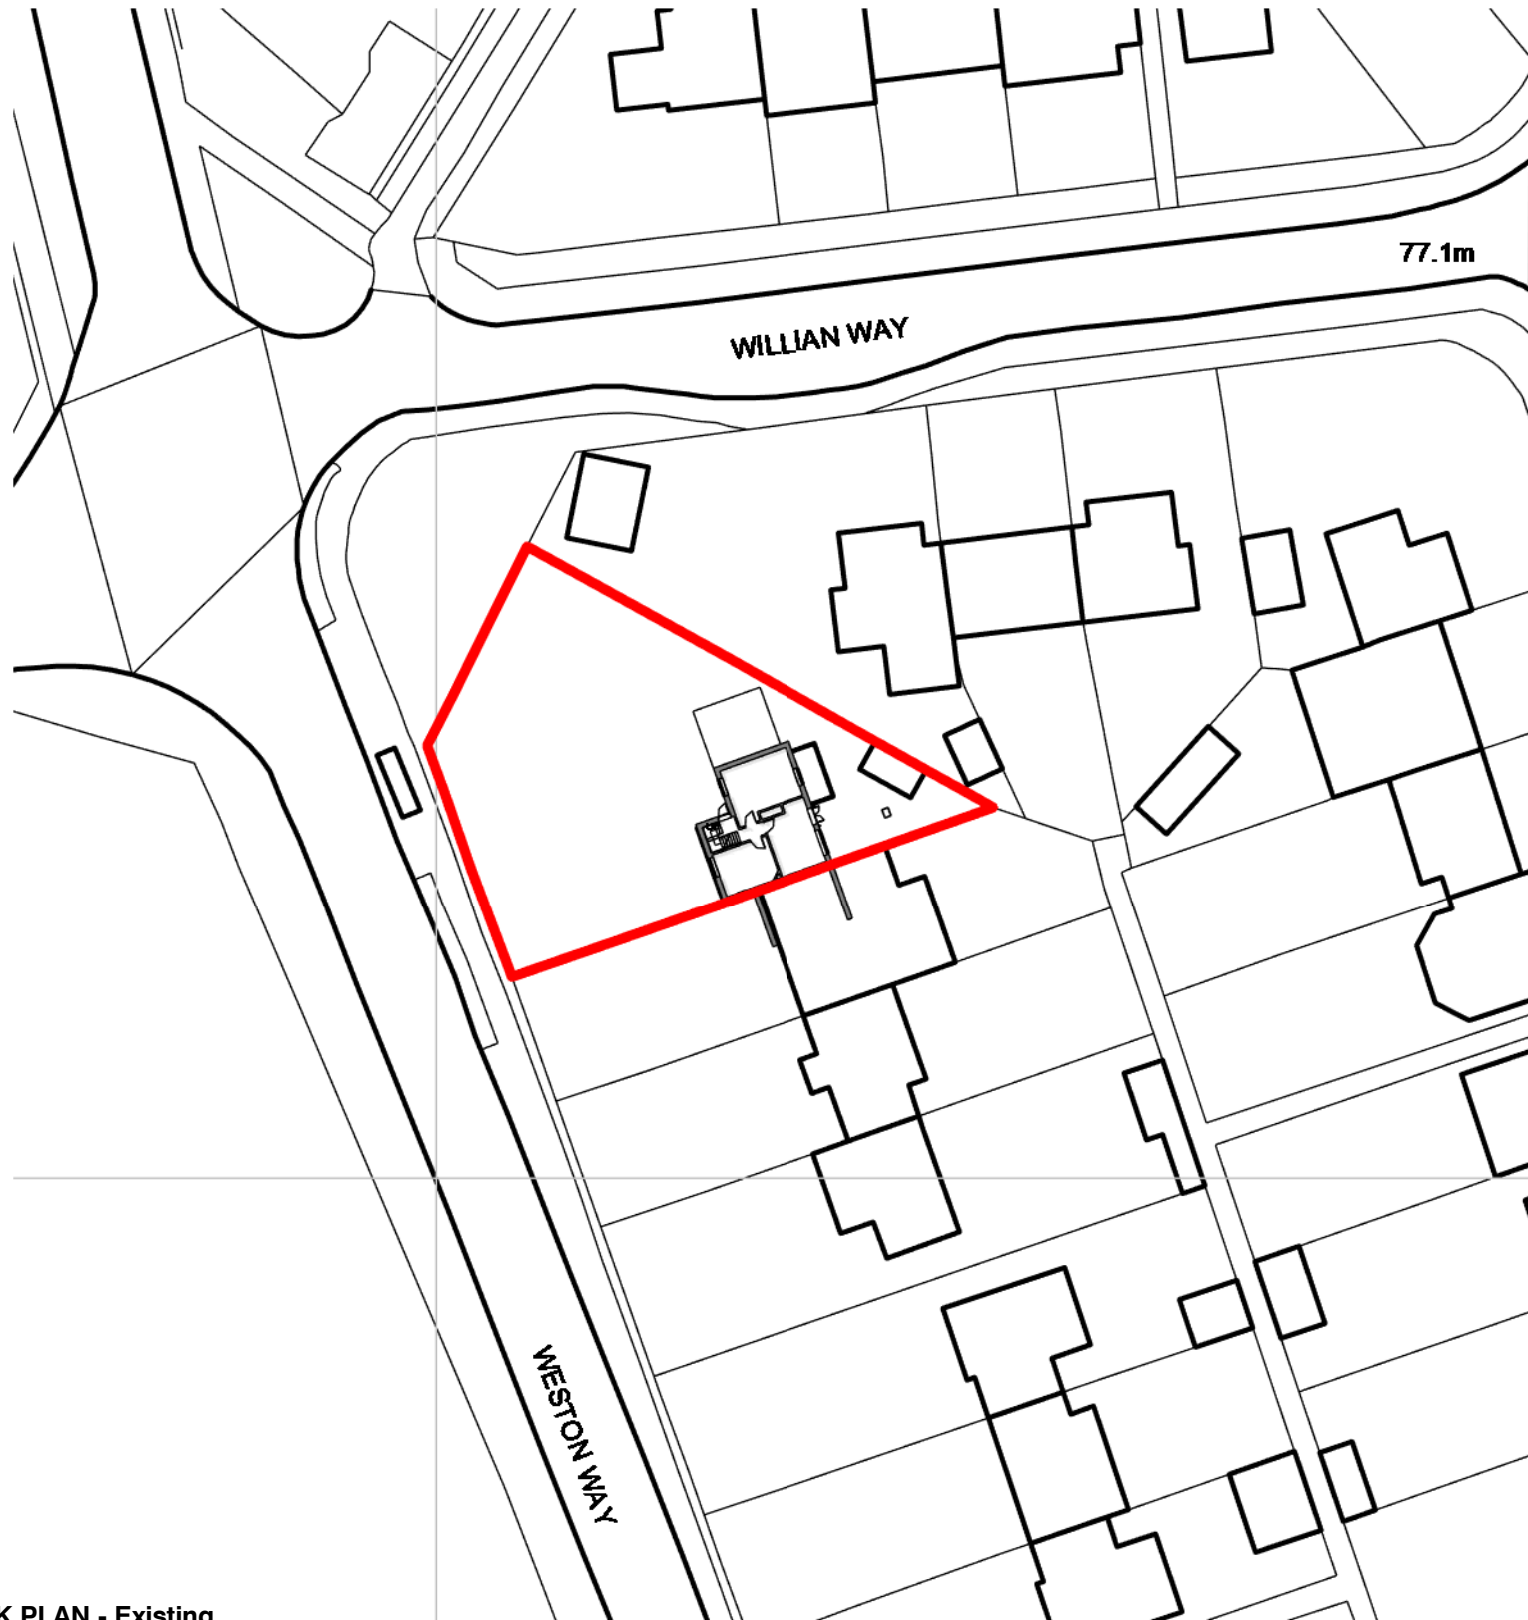

2
C010

BLOCK PLAN - Existing
1 : 500 @A3

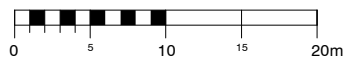

North arrow: 05/05/21
©Copyright and all rights reserved
Published by the author in 2021
All rights reserved. No part of this publication may be reproduced without the prior written permission of the author.



1
C010

Location Plan
1 : 1250 @A3

Client: Chris Hunt		Title: Site Location Plan		Project number: CH-2237		Drawing number: PL001		Revision: -		Revisions: Rev - Description PLANNING ISSUE		Date 08.01.26		PicklePlanning 1 Sale Drive- Baldock-SG7 6NS 07843238113 pickleplanning@gmail.com www.pickleplanning.co.uk	
Address: 165 Weston Way, Baldock, SG7 6JG		Status: Construction		Scale: As indicated@A3		Drawn by: Author		Date: 13/01/23							
Sheet Size - A3															