




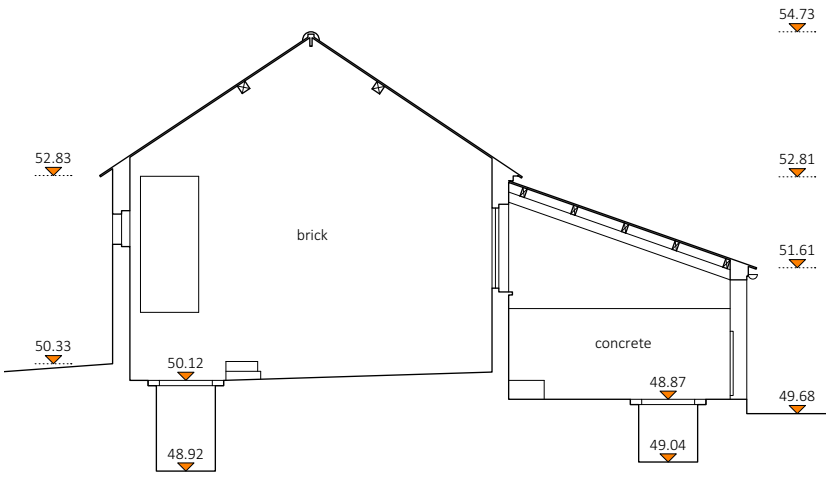


SECTION A AS EXISTING | 1:100 @ A2

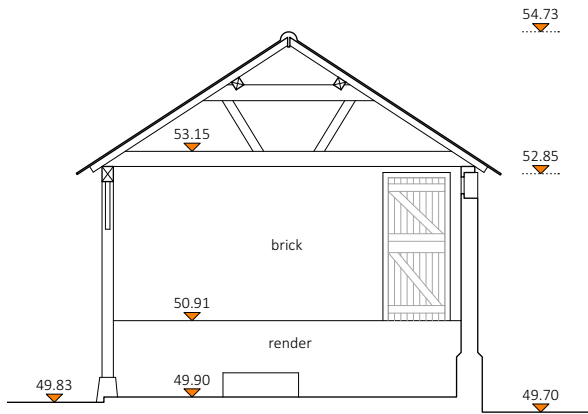


SECTION B AS EXISTING | 1:100 @ A2

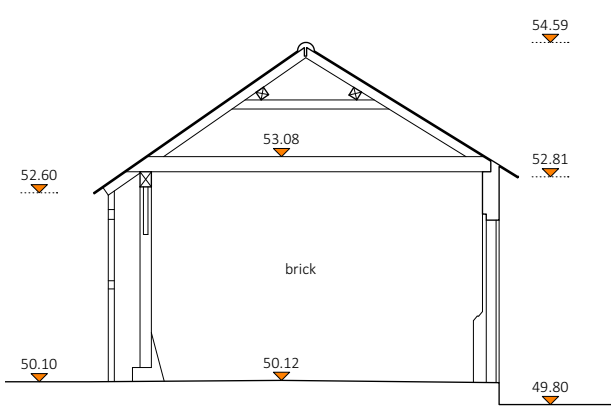


SECTION C AS EXISTING | 1:100 @ A2

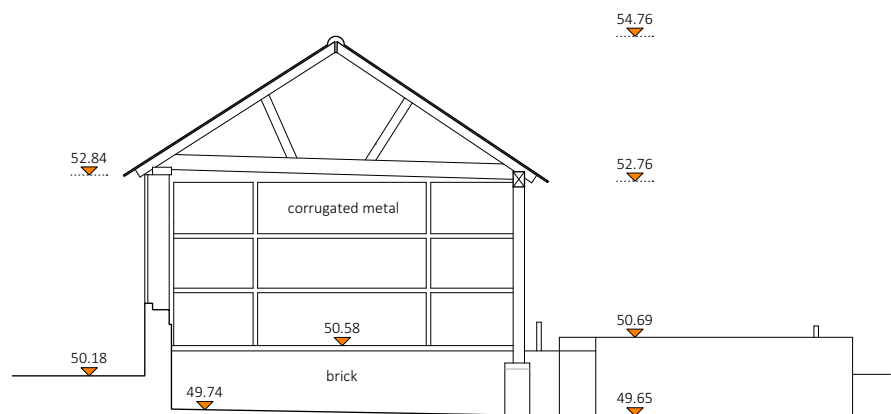


SECTION D AS EXISTING | 1:100 @ A2

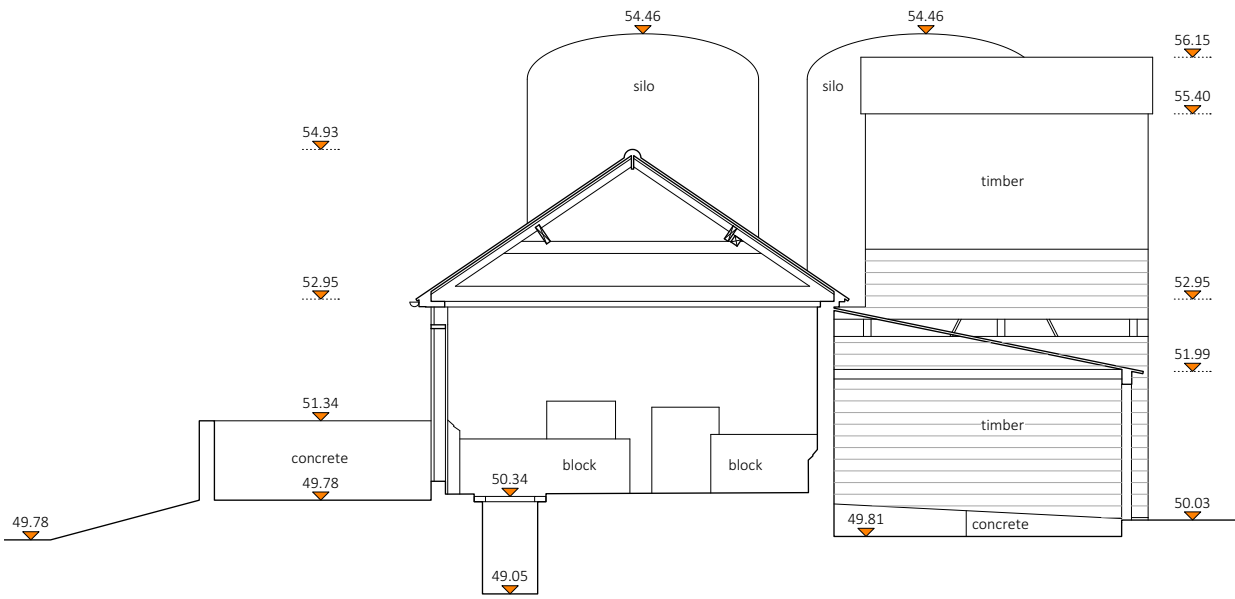



SECTION E AS EXISTING | 1:100 @ A2

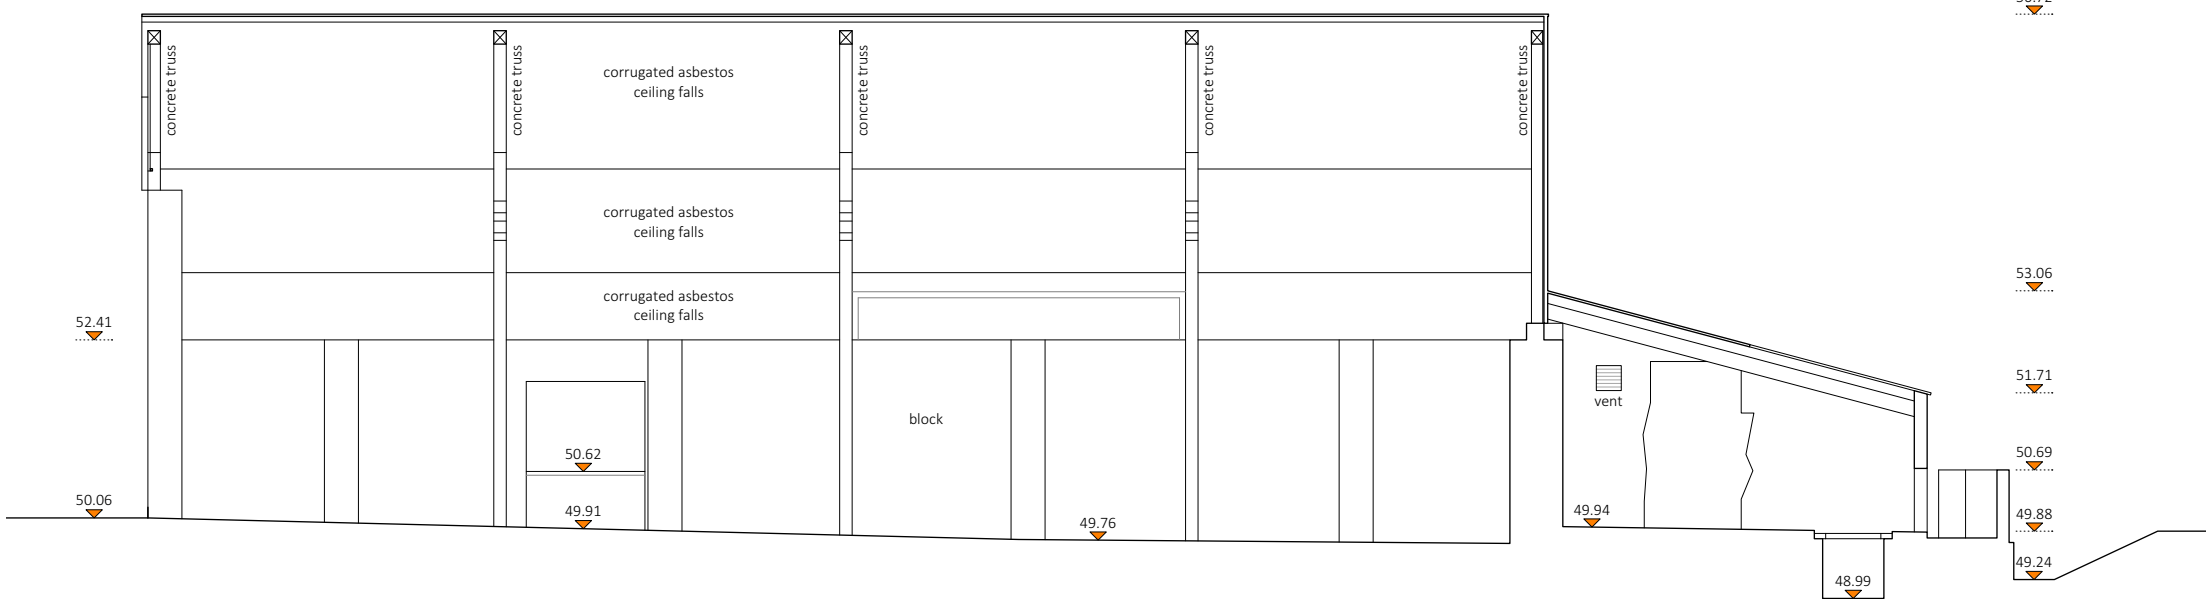

SECTION F AS EXISTING | 1:100 @ A2

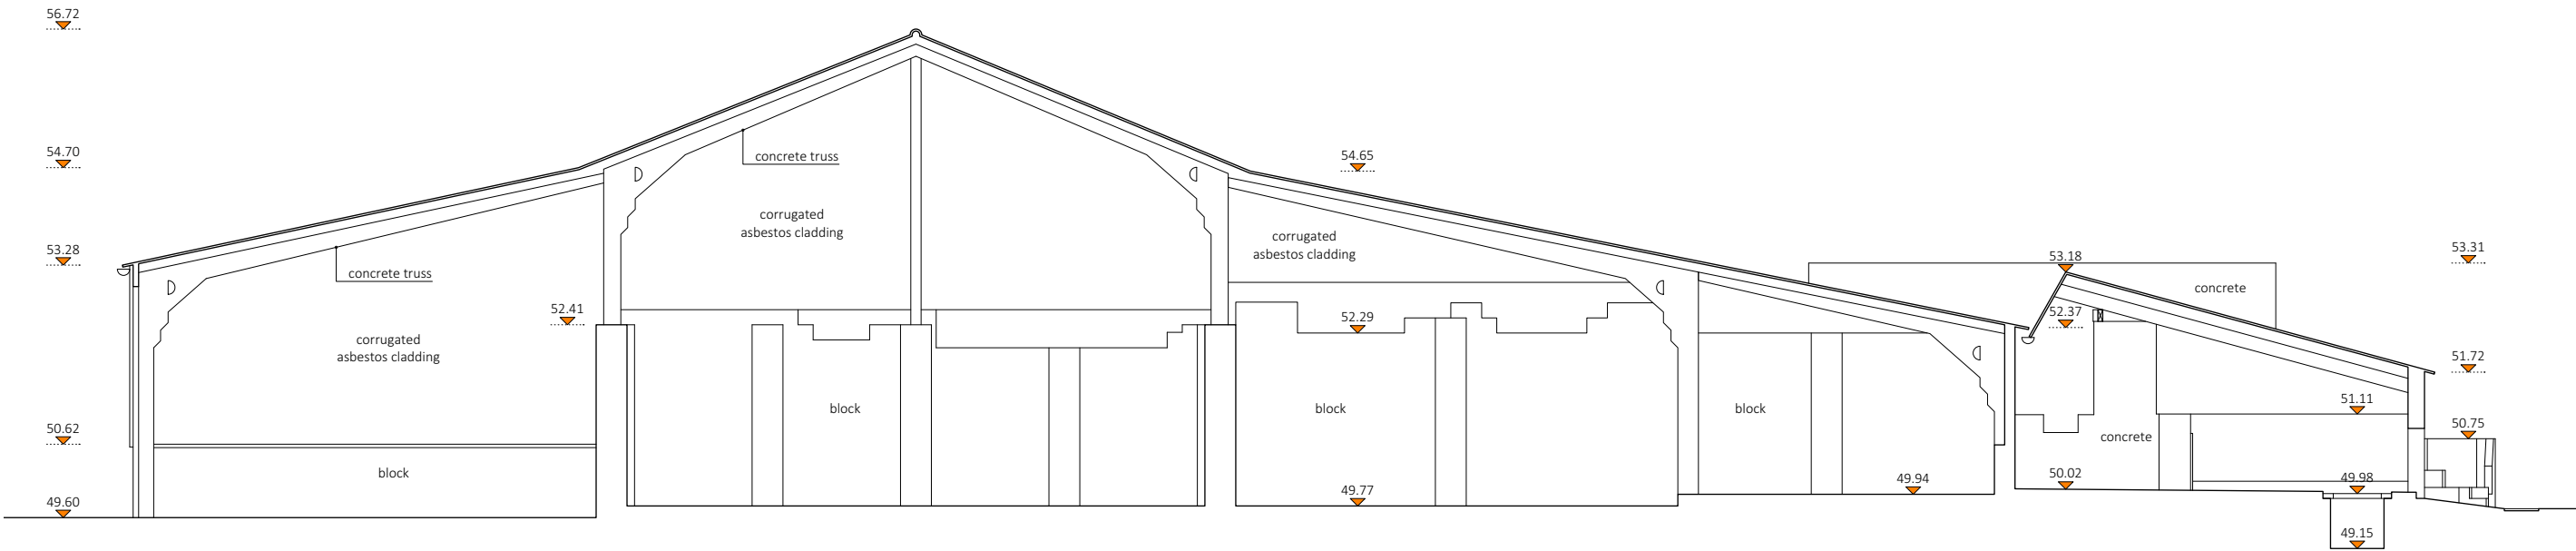

SECTION G AS EXISTING | 1:100 @ A2

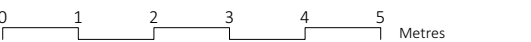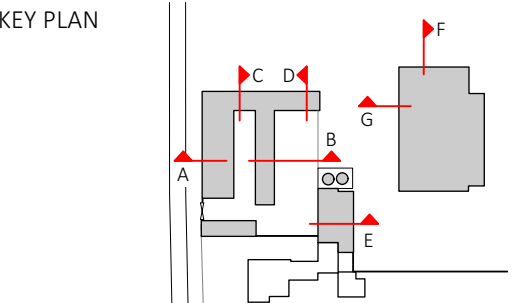

No.	Date	By.	Comments	
Revisions				
Status				
PLANNING				
Project				
Kirby Manor Barns				
Crawshaw Architects LLP				
27 Almeida Street London N11 1TD tel: +44 (0)7939 215 114				
Title				
SECTIONS AS EXISTING				
Drawing Number				
164 SVY 20				
Drawn	Checked	Scale	Date	Revision
PD	AC	1:100 @ A2	30.05.24	-