



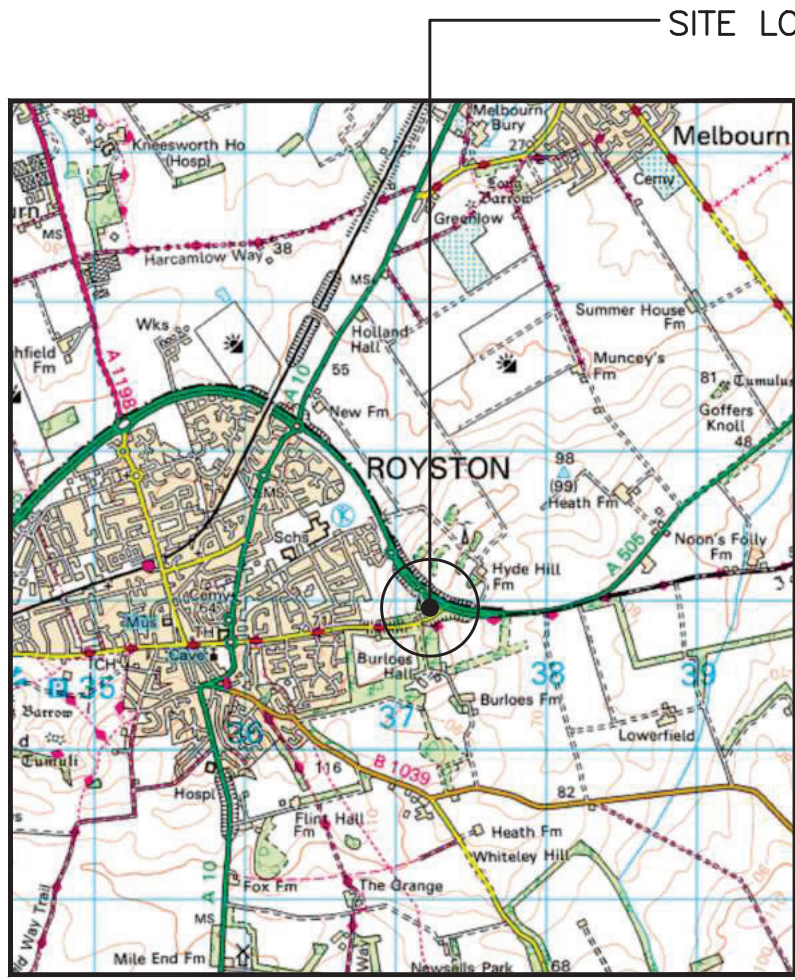


SITE LOCATION
(Scale 1:50000)
Ordnance Survey map extract
based upon Landranger map series
with the permission of the controller of
Her Majesty's Stationery Office
Licence No. 100022432
Crown copyright.



SITE PHOTOGRAPH

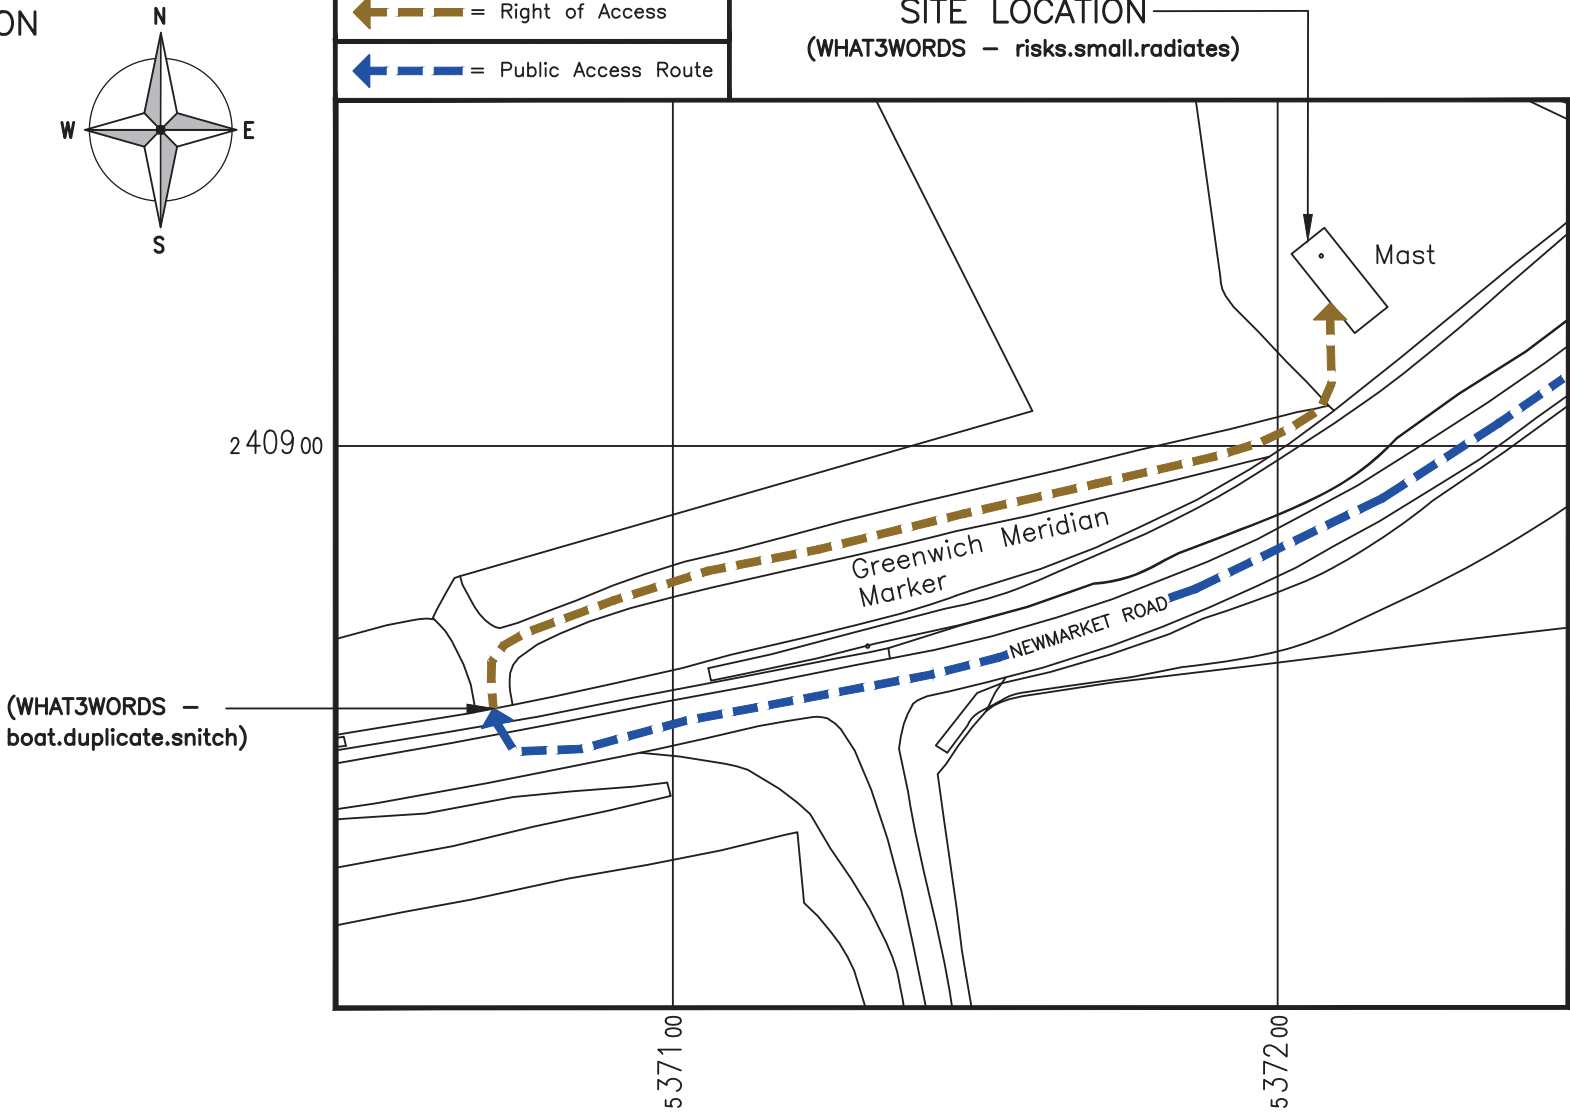

DETAILED SITE LOCATION
(Scale 1:1250)
Based upon Ordnance Survey map extract
with the permission of the Controller of
Her Majesty's Stationery Office.
Crown copyright.
Licence No. 100022432

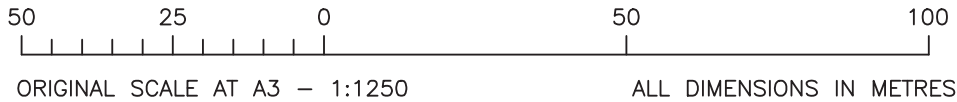

ALL DIMENSIONS ARE IN mm UNLESS NOTED OTHERWISE

N.G.R | E: 537211 | N: 240927

DIRECTIONS TO SITE:
HEAD NORTH-WEST ON M11 EXIT AT
JUNCTION 10 AT ROUNDABOUT TURN LEFT
ONTO A505 CONTINUE FOR 6.8 MILES
KEEP LEFT ONTO NEWMARKET ROAD AFTER
250m TURN RIGHT INTO WOODED AREA,
FOLLOW TRACK TO SITE.

2A	Updated to Latest Standards	RGN	RY	23.09.24
1A	Issued for Approval	MA	MNH	06.07.23
REV	MODIFICATION	BY	CH	DATE



WHP Telecoms Ltd
Faraday Court, 401 Faraday Street
Birchwood Park
Warrington WA3 6GA
Tel: 01925 424100 Fax: 01925 424101
e-mail: info@whptelecoms.com



Cell Name	Opt.
CELLNET ROYSTON	-

Cell ID No				
CSID	ACT	-	VF	-
107147	42	-	-	000819
-	TM Cell ID	E REFERENCE	-	N/A
94773	E324179	-	-	-

Site Address / Contact Details
NEWMARKET ROAD ROYSTON HERTFORDSHIRE SG8 7NJ

Drawing Title:	SITE LOCATION MAPS		
Purpose of issue:	PLANNING		
Drawing Number:	100		
Surveyed By:	DW	Original Sheet Size:	A3
Drawn:	MA	Date:	06.07.23
Checked:	MNH	Date:	06.07.23
Pack Issue:	2A		