


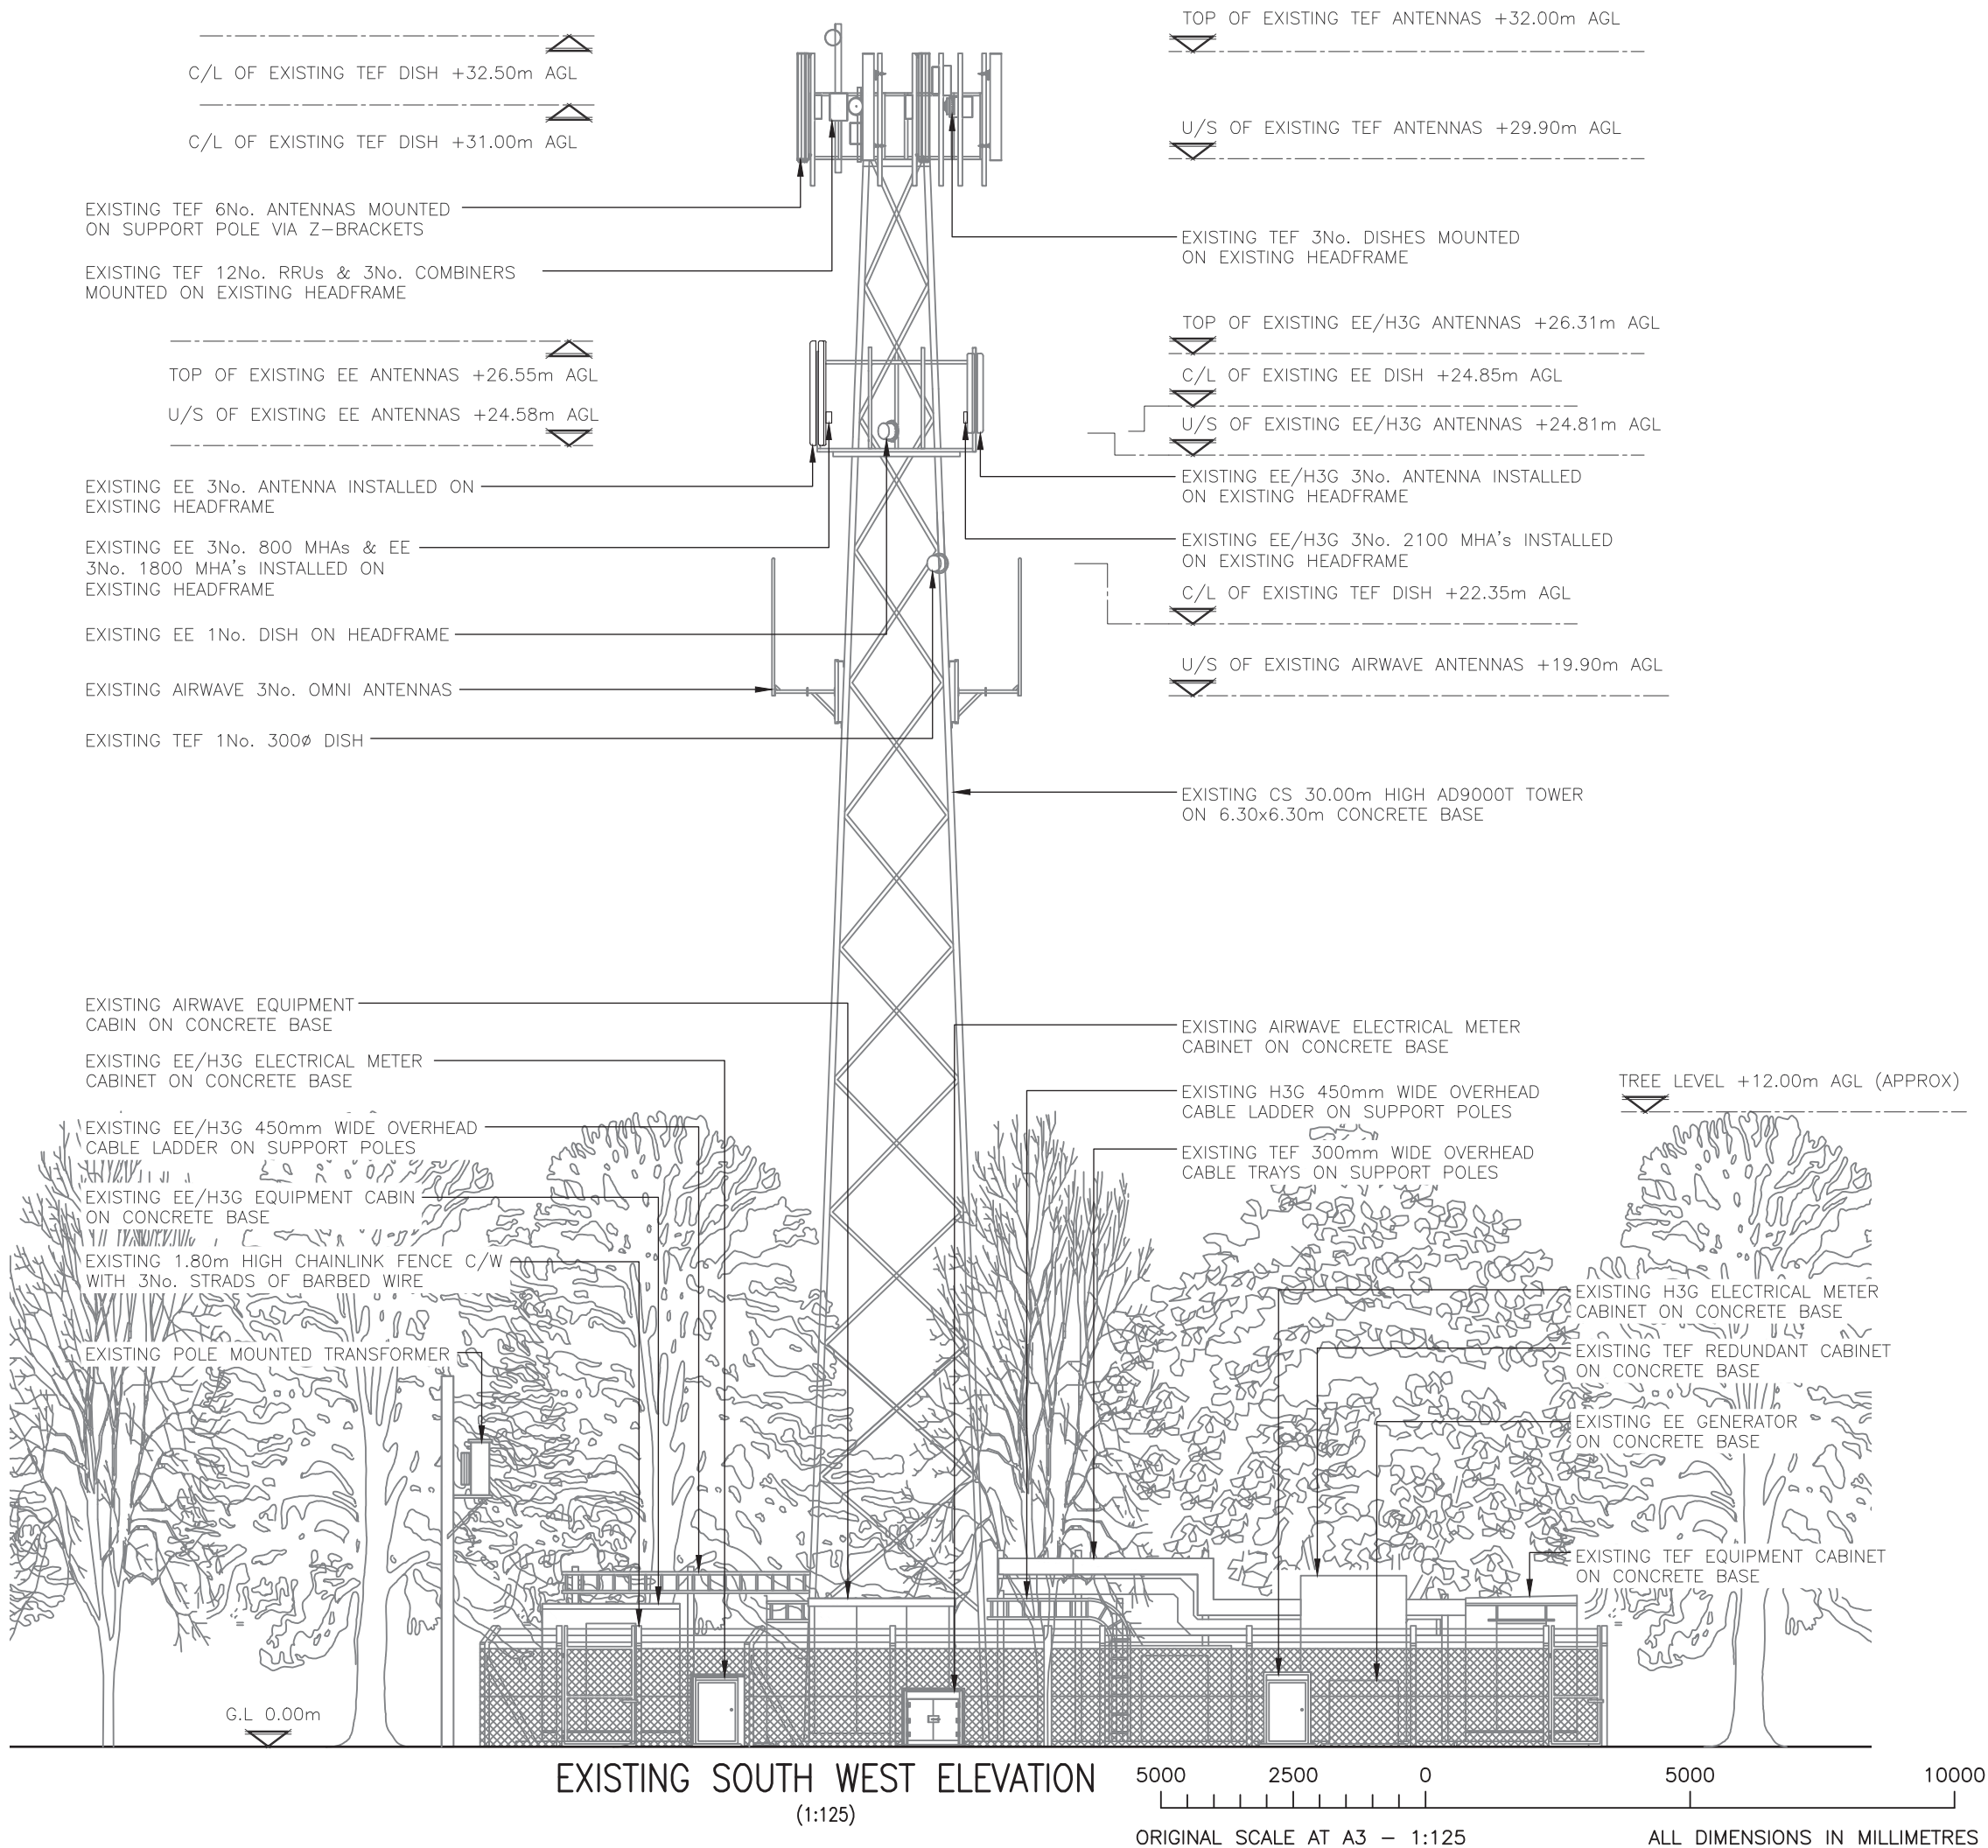

ALL DIMENSIONS ARE IN mm UNLESS NOTED OTHERWISE						
N.G.R		E: 537211		N: 240927		
2A	Updated to Latest Standards			RGN	RY	23.09.24
1A	Issued for Approval			MA	MNH	06.07.23
REV	MODIFICATION			BY	CH	DATE
 WHP Telecoms Ltd Faraday Court, 401 Faraday Street Birchwood Park Warrington WA3 6GA Tel: 01925 424100 Fax: 01925 424101 e-mail: info@whptelecoms.com						
 cornerstone						
Cell Name					Opt.	
CELLNET ROYSTON					—	
Cell ID No						
CSID	ACT	—	VF	—	VMO2	
107147	42	—		000819		
—	TM Cell ID	E REFERENCE		—	N/A	
94773		E324179		—		
Site Address / Contact Details						
NEWMARKET ROAD ROYSTON HERTFORDSHIRE SG8 7NJ						
Drawing Title: EXISTING ELEVATION						
Purpose of issue: PLANNING					Dwg Rev:	
Drawing Number: 300					2A	
Surveyed By: DW			Original Sheet Size: A3		Pack Issue:	
Drawn: MA	Date: 06.07.23	Checked: MNH	Date: 06.07.23	2A		