



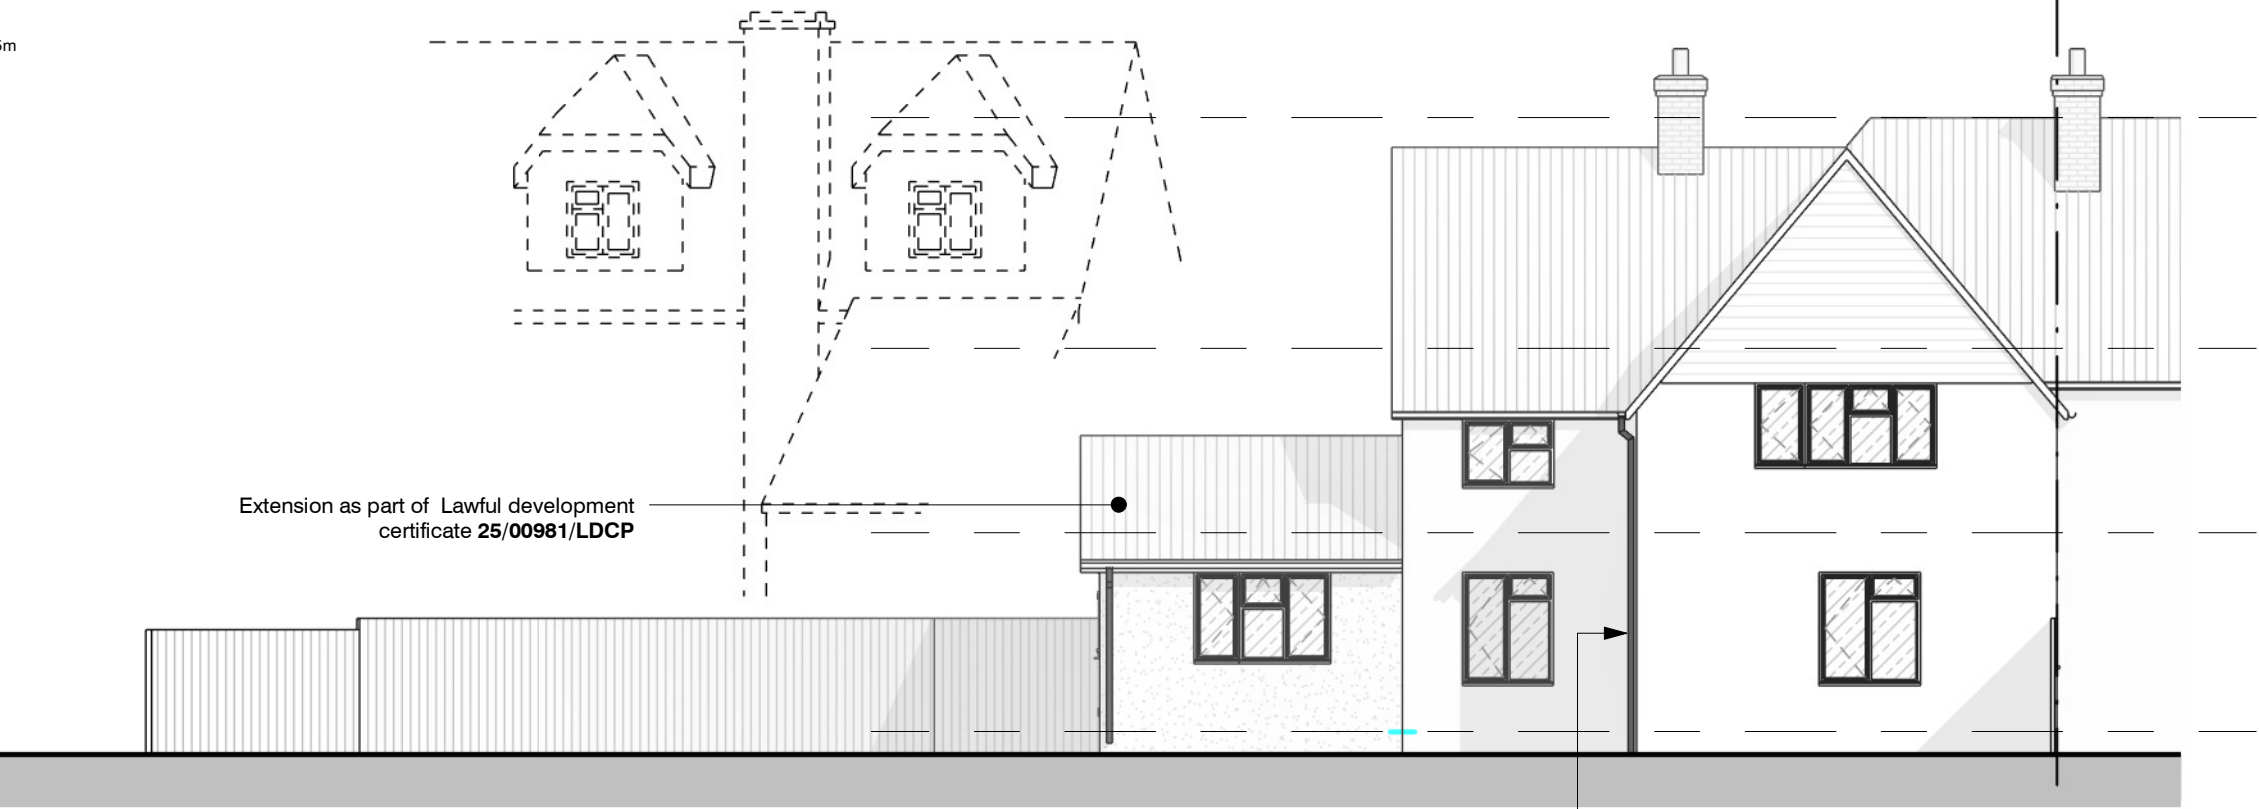

1 **West (front) Elevation - Existing**
1 : 100 @A3



2 **West (side) Elevation - Existing**
1 : 100 @A3

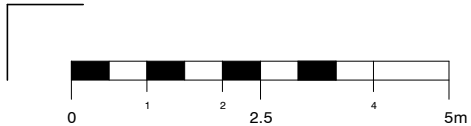

3 **East (rear) Elevation - Existing**
1 : 100 @A3

Client:	Chris Hunt	Title:	Existing Elevations			Project number:	CH-2237	Drawing number:	PL110	Revision:	-	Revisions:	Rev -	Description PLANNING ISSUE	Date 08.01.26	 PicklePlanning 1 Sale Drive- Baldock-SG7 6NS 07843238113 pickleplanning@gmail.com www.pickleplanning.co.uk 
Address:	165 Weston Way, Baldock, SG7 6JG					Scale:	1 : 100@A3	Drawn by:	Author	Date:	01/19/23					
		Status:	Construction			The copyright of this drawing is vested with the author and must not be copied or reproduced without consent. Figures and dimensions only to be taken from this drawing. All contractors must visit the site and be responsible for checking all existing conditions and notifying the author of any discrepancies prior to any manufacture or construction work. Note this drawing will only be to scale at stated sheet size.										
Sheet Size - A3																