
APPENDIX 1

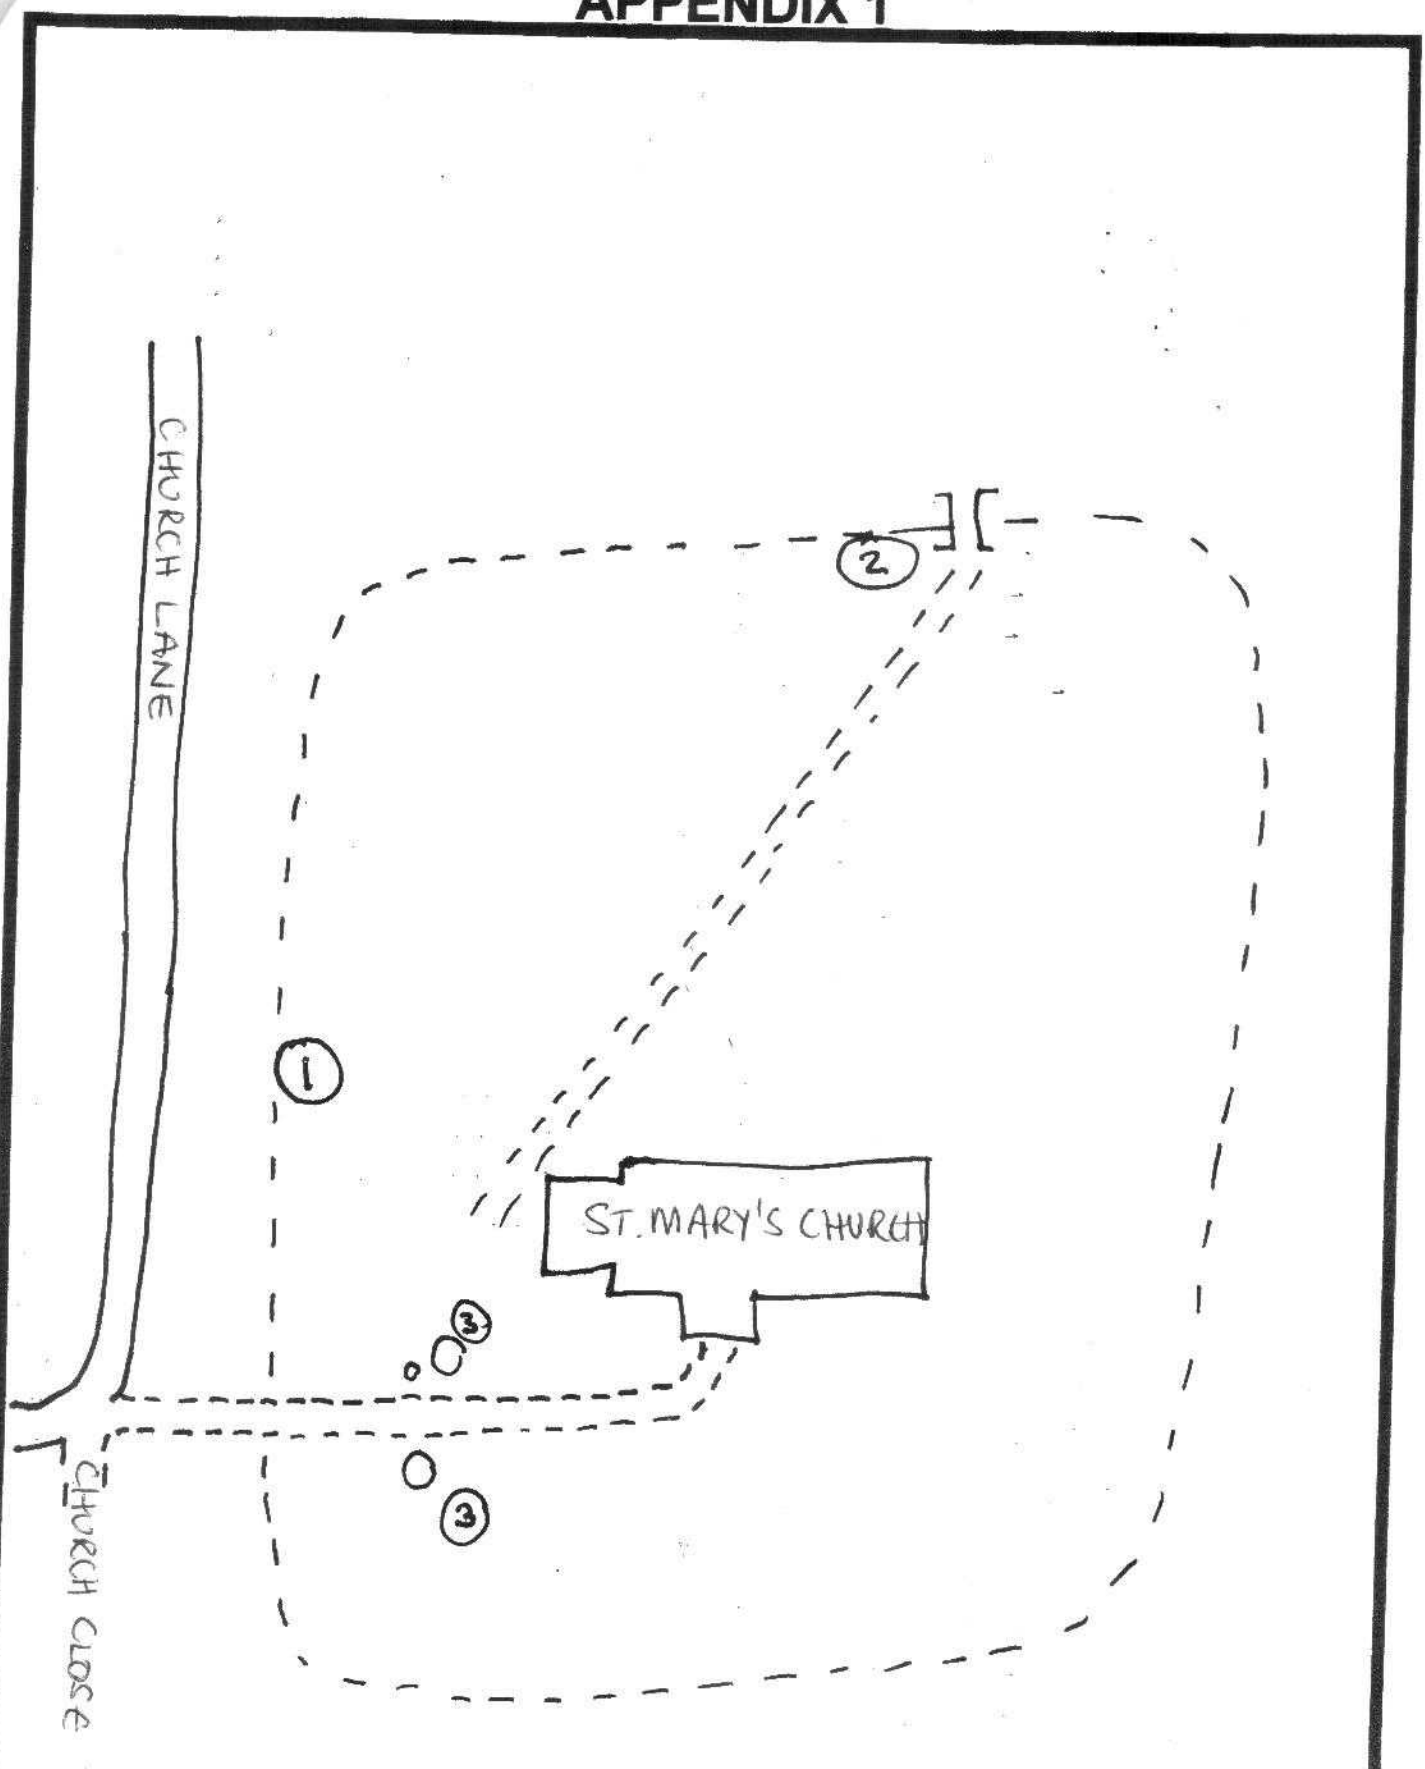

Title: ST MARY'S CHURCH REED.

Client: MS LIZ JAKEMAN.

Scale: N/A

Drawn date: 17/11/2017

Job. Ref: 5470

TREETOPS
3 Lower Pond Street
Wenden Lofts
Saffron Walden
Essex CB11 4UP