Drawings not to be copied without consent of D Pucknell
Contractor responsible for checking dimensions and angles on site

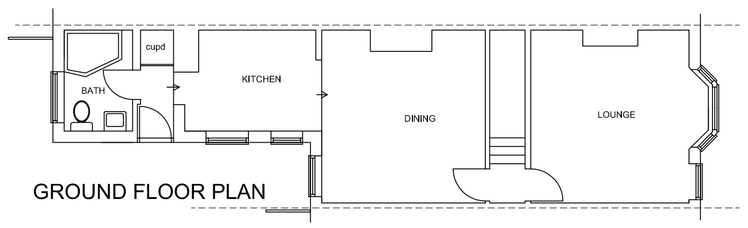

GROUND FLOOR PLAN

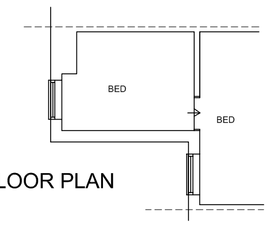

FIRST FLOOR PLAN

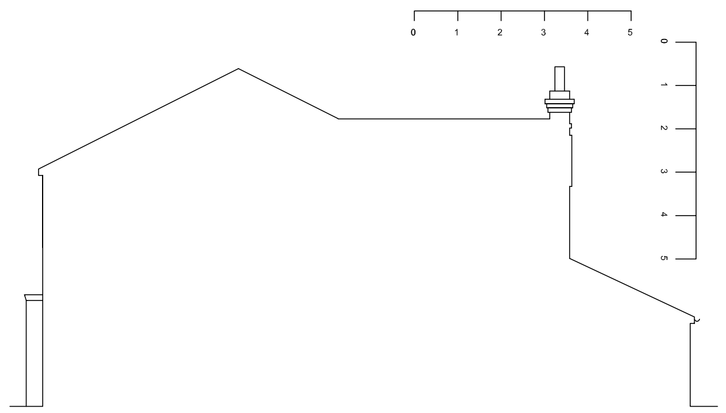

STH EAST ELEVATION

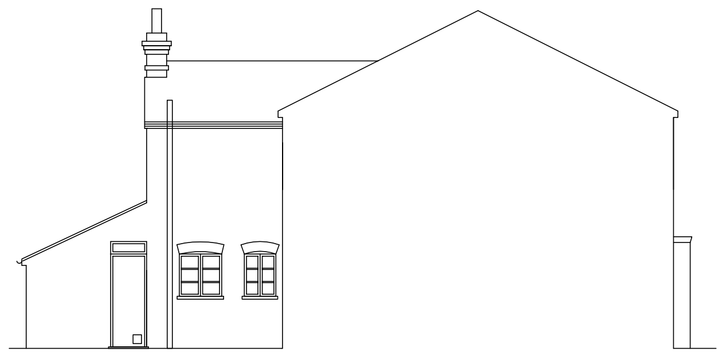

NTH WEST ELEVATION

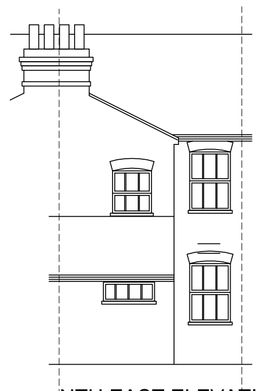

NTH EAST ELEVATION

EXISTING PLANS & ELEVATIONSN 1:100

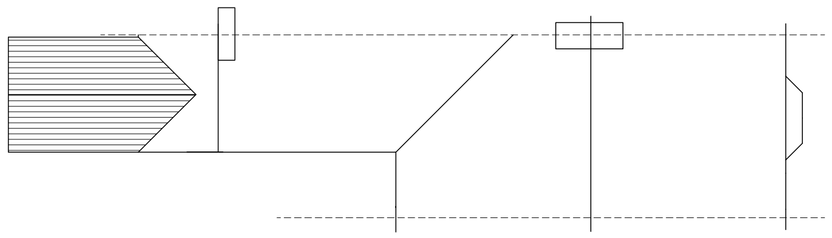

ROOF PLAN 1:100

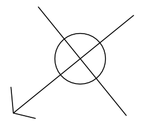

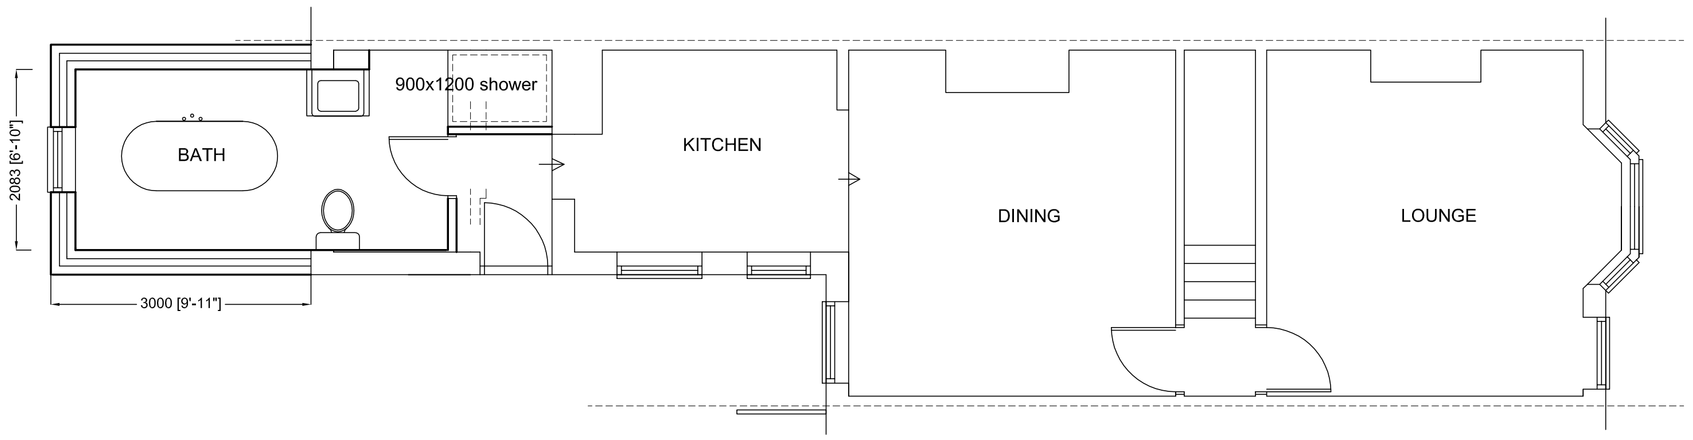

GROUND FLOOR PLAN

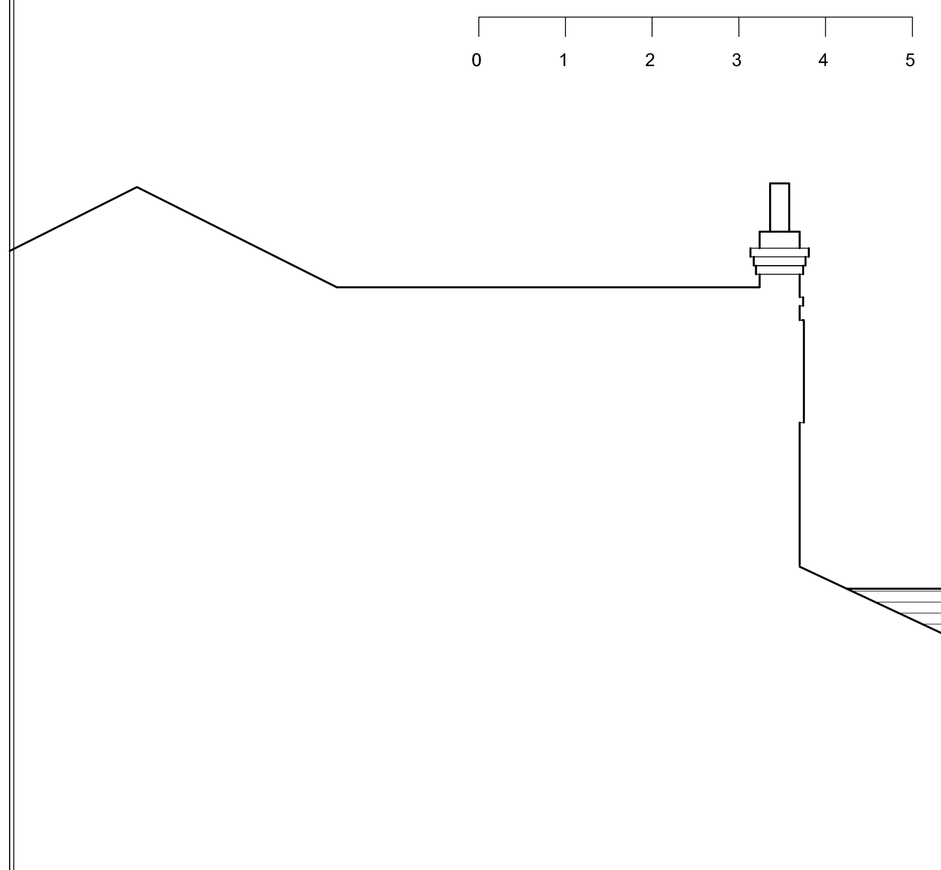

STH EAST ELEVATION

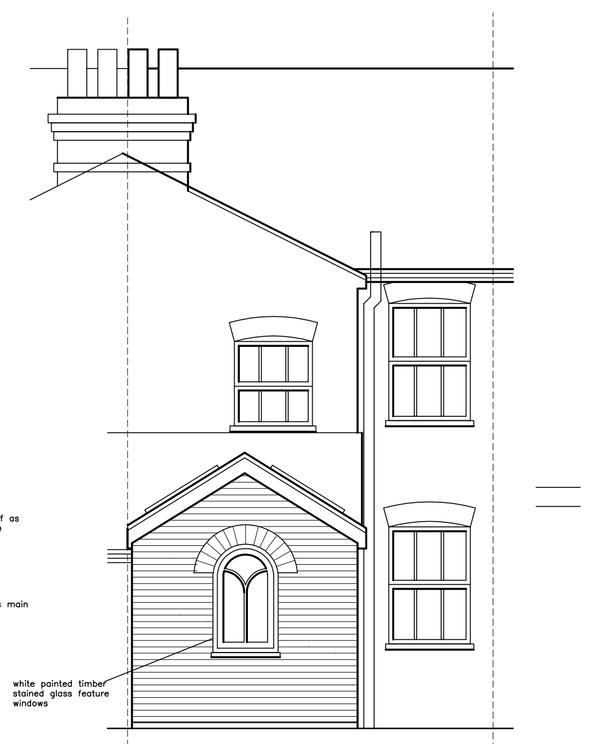

NTH EAST ELEVATION

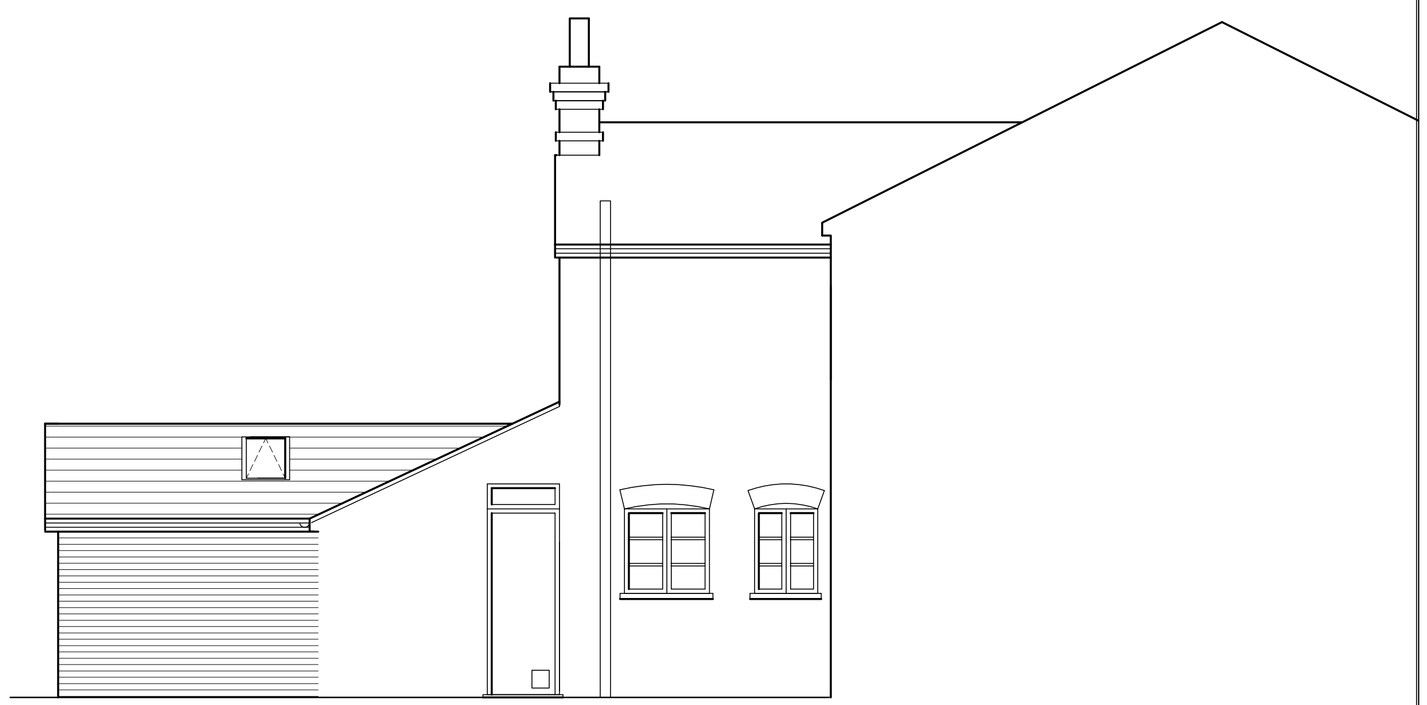

NTH WEST ELEVATION

Complete Project Management
68 Queen Street, Hitchin SG4 9TS 01462 436480
E-mail: david.pucknell@sky.com

Project
40 Bunyan Road
Hitchin
SG5 1NW

Drawing Title
Rear single storey extension

Scale	Date	Drawn by
1:50	01/18	DP

Client
Ms Tozer

Dwg. No.
DP 923/01

Rev.
A

A Client revisions 3/18