

SECTION A-A

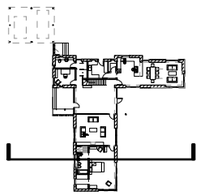

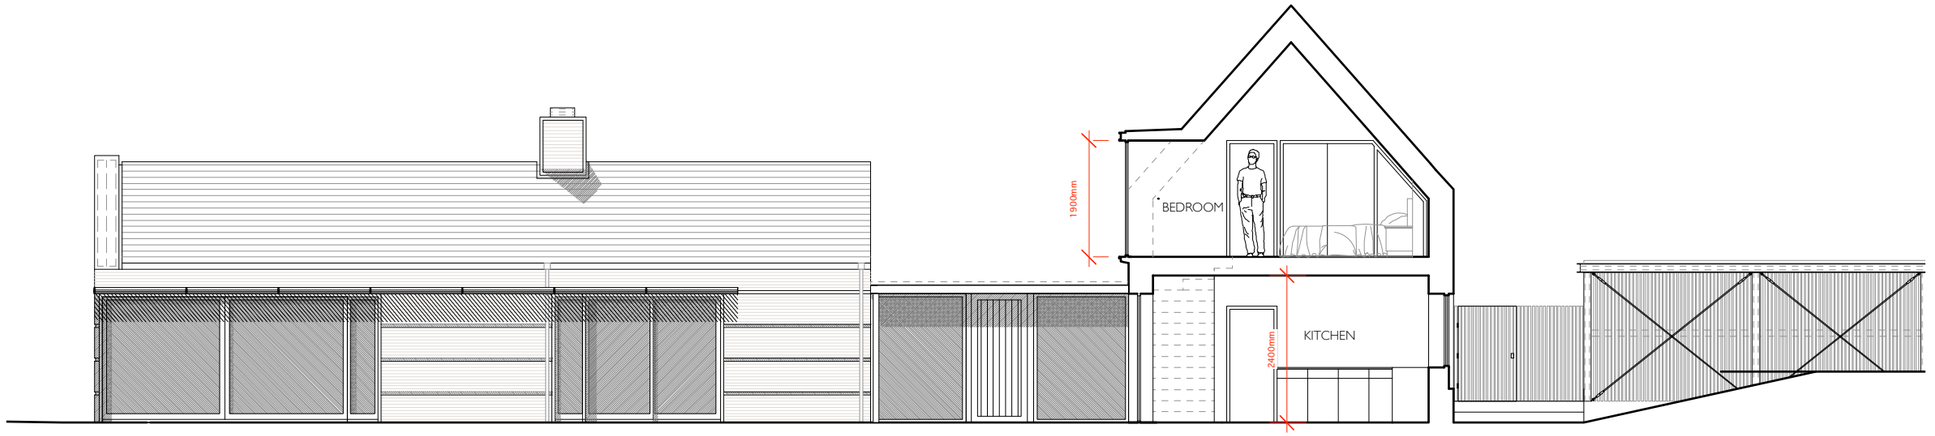

SECTION B-B

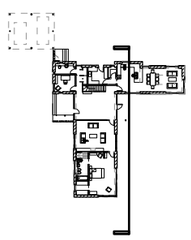

DO NOT SCALE FROM THIS DRAWING AND CHECK ALL DIMENSIONS ON SITE
THIS DRAWING IS TO BE READ IN CONJUNCTION WITH ALL OTHER RELEVANT INFORMATION FROM OTHER CONSULTANTS

REV	DATE	NOTES
P4	06.04.2017	FOR COMMENT
P5	24.04.2017	FOR COMMENT
P6	05.06.2017	FOR PLANNING
P7	20.11.2017	REVISED PLANNING APPLICATION
P8	06.02.2018	REVISED PLANNING APPLICATION: INCREASE IN LOBBY WIDTH

0 3 4 5 M

DRAWN **LH**

CHECKED CC

PROJECT BARKWAY HOUSE
BARKWAY

TITLE SECTIONS

SCALE @A1 1:50 / @A3 1:100 DATE February 2018 NO 1613/109 REV P8

cowper griffith architects

COWPER GRIFFITH ARCHITECTS LLP
15 HIGH STREET WHITTLESFORD CAMBRIDGE CB22 4LT
www.cowpergriffith.co.uk